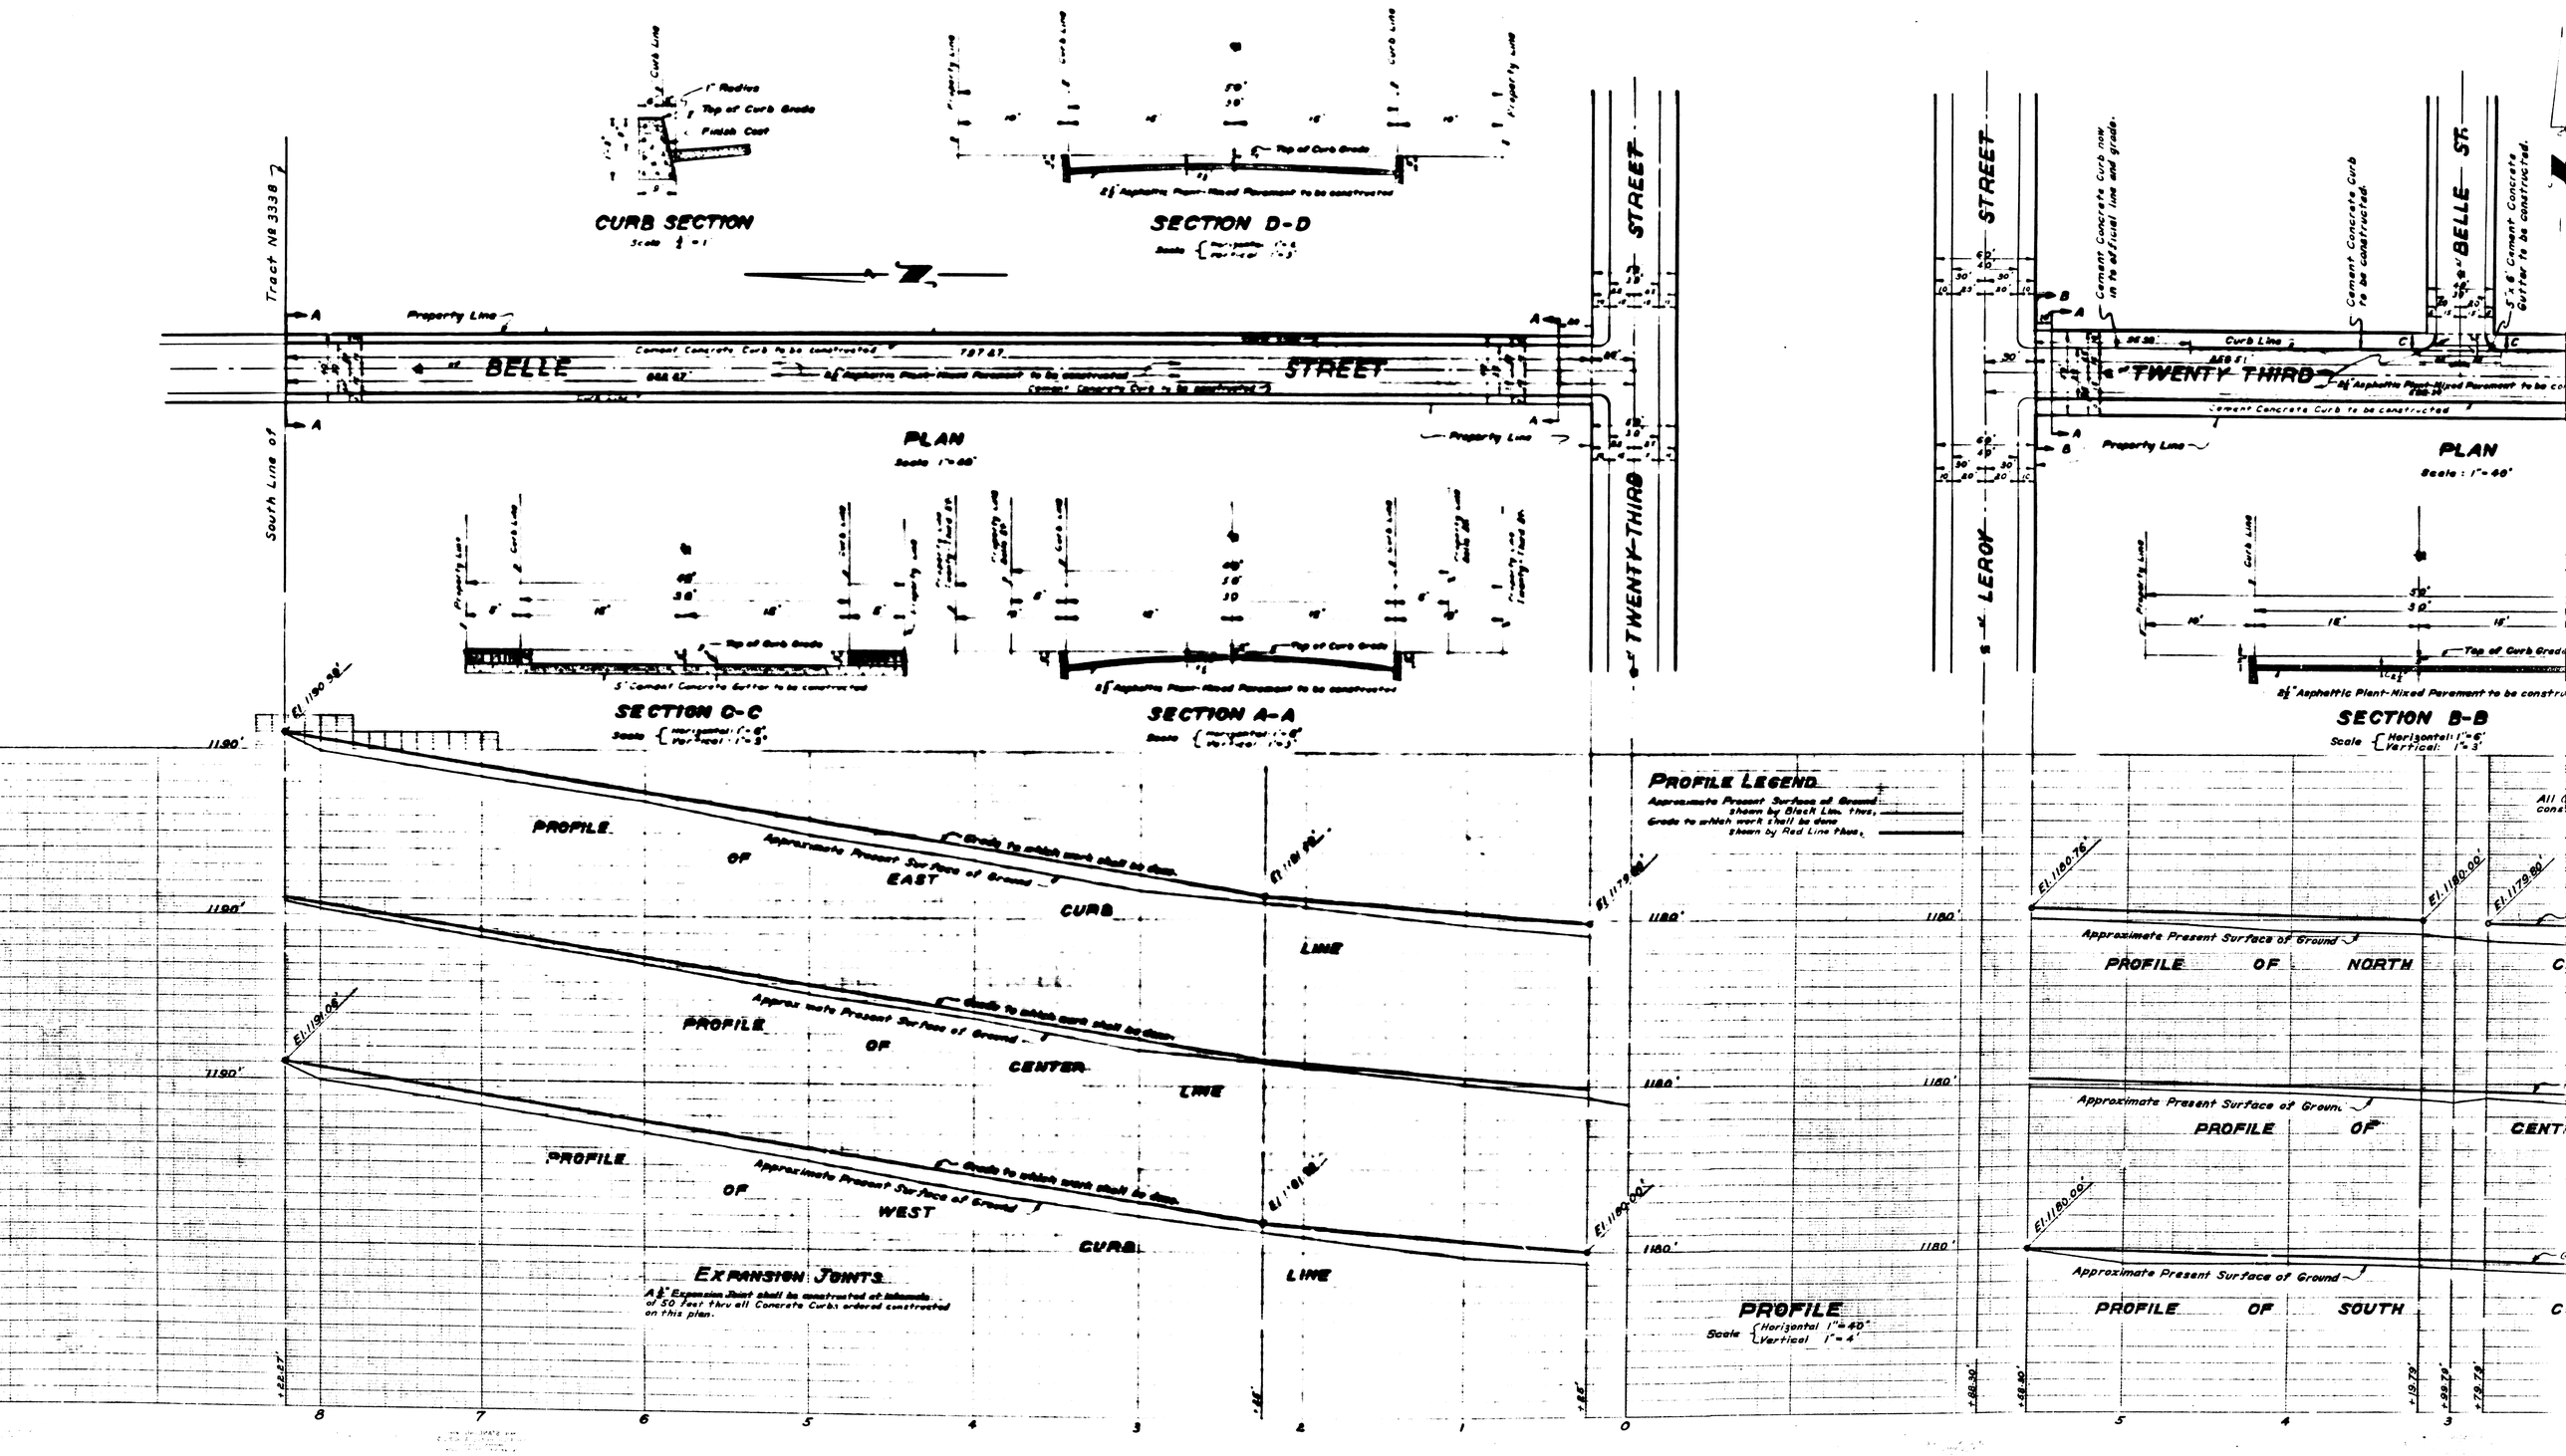
CURB SECTION
Scale 1/4" = 1'
1" Radius
Top of Curb Grade
Finish Coat
SECTION D-D
Scale
Top of Curb Grade
2½" Asphaltic Plant-Mixed Pavement to be constructed
Tract No 3338
South Line of
Property Line
Curb Line
BELLE STREET
Cement Concrete Curb to be constructed
2½" Asphaltic Plant-Mixed Pavement to be constructed
Cement Concrete Curb to be constructed
PLAN
Scale 1" = 40'
TWENTY-THIRD STREET
SECTION C-C
Scale { Horizontal 1" = 6' Vertical 1" = 3'
5" Cement Concrete Gutter to be constructed
SECTION A-A
Scale { Horizontal 1" = 6' Vertical 1" = 3'
2½" Asphaltic Plant-Mixed Pavement to be constructed
LEROY STREET
Cement Concrete Curb now in to official line and grade.
Cement Concrete Curb to be constructed.
BELLE ST.
5" x 8" Cement Concrete Gutter to be constructed.
TWENTY THIRD
2½" Asphaltic Plant-Mixed Pavement to be constructed
Cement Concrete Curb to be constructed
PLAN
Scale : 1" = 40'
SECTION B-B
Scale { Horizontal 1" = 6' Vertical 1" = 3'
2½" Asphaltic Plant-Mixed Pavement to be constructed
PROFILE OF EAST CURB LINE
PROFILE OF CENTER LINE
PROFILE OF WEST CURB LINE
Approximate Present Surface of Ground
Grade to which work shall be done
El. 1190.58'
El. 1190.08'
El. 1189.58'
El. 1179.58'
El. 1180.00'
1190'
1180'
PROFILE LEGEND
Approximate Present Surface of Ground shown by Black Line thus,
Grade to which work shall be done shown by Red Line thus,
PROFILE
Scale { Horizontal 1" = 40' Vertical 1" = 4'
PROFILE OF NORTH
PROFILE OF CENTER
PROFILE OF SOUTH
El. 1180.76'
El. 1180.00'
El. 1179.80'
EXPANSION JOINTS
A ½" Expansion Joint shall be constructed at intervals of 50 feet thru all Concrete Curbs ordered constructed on this plan.
8
7
6
5
4
3
2
1
0

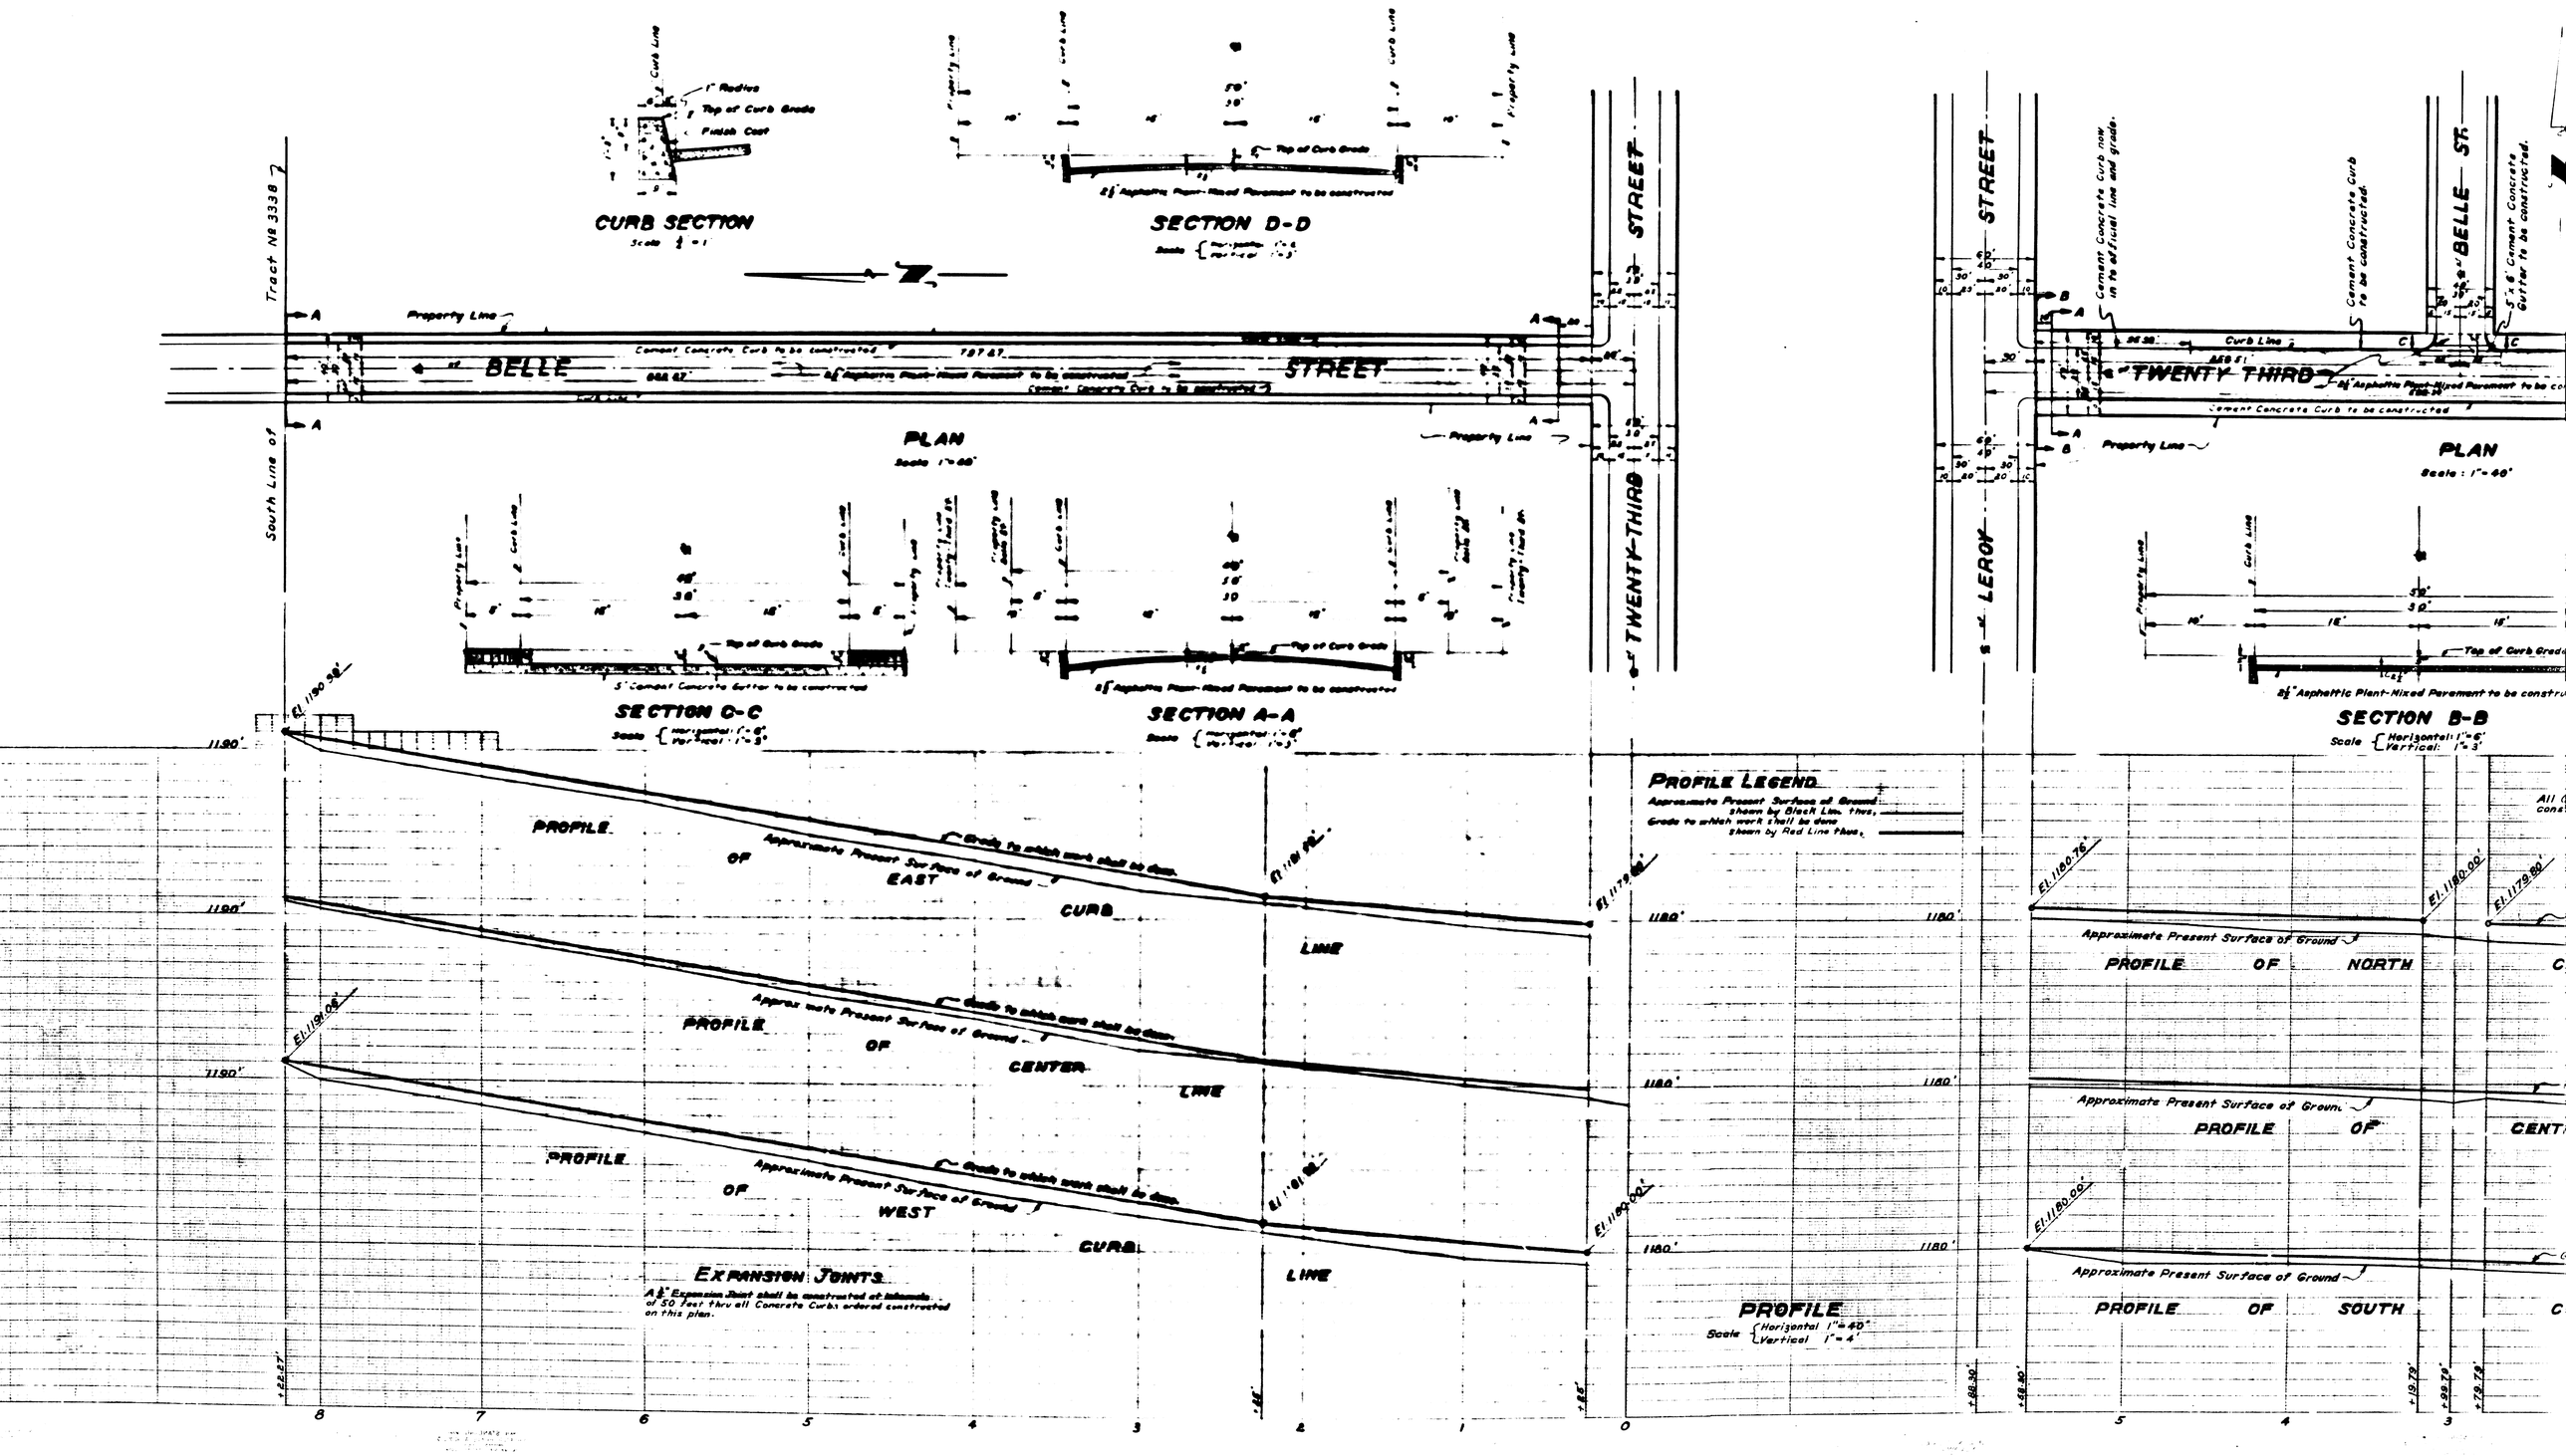
CURB SECTION
Scale 1/4" = 1'
1" Radius
Top of Curb Grade
Finish Coat
SECTION D-D
Scale
Top of Curb Grade
2½" Asphaltic Plant-Mixed Pavement to be constructed
Tract No 3338
South Line of
Property Line
Curb Line
BELLE STREET
Cement Concrete Curb to be constructed
2½" Asphaltic Plant-Mixed Pavement to be constructed
Cement Concrete Curb to be constructed
PLAN
Scale 1" = 40'
TWENTY-THIRD STREET
SECTION C-C
Scale { Horizontal 1" = 6' Vertical 1" = 3'
5" Cement Concrete Gutter to be constructed
SECTION A-A
Scale { Horizontal 1" = 6' Vertical 1" = 3'
2½" Asphaltic Plant-Mixed Pavement to be constructed
LEROY STREET
Cement Concrete Curb now in to official line and grade.
Cement Concrete Curb to be constructed.
BELLE ST.
5" x 8" Cement Concrete Gutter to be constructed.
TWENTY THIRD
2½" Asphaltic Plant-Mixed Pavement to be constructed
Cement Concrete Curb to be constructed
PLAN
Scale : 1" = 40'
SECTION B-B
Scale { Horizontal 1" = 6' Vertical 1" = 3'
2½" Asphaltic Plant-Mixed Pavement to be constructed
PROFILE OF EAST CURB LINE
PROFILE OF CENTER LINE
PROFILE OF WEST CURB LINE
Approximate Present Surface of Ground
Grade to which work shall be done
El. 1190.58'
El. 1190.08'
El. 1189.58'
El. 1179.58'
El. 1180.00'
1190'
1180'
PROFILE LEGEND
Approximate Present Surface of Ground shown by Black Line thus,
Grade to which work shall be done shown by Red Line thus,
PROFILE
Scale { Horizontal 1" = 40' Vertical 1" = 4'
PROFILE OF NORTH
PROFILE OF CENTER
PROFILE OF SOUTH
El. 1180.76'
El. 1180.00'
El. 1179.80'
EXPANSION JOINTS
A ½" Expansion Joint shall be constructed at intervals of 50 feet thru all Concrete Curbs ordered constructed on this plan.
8
7
6
5
4
3
2
1
0