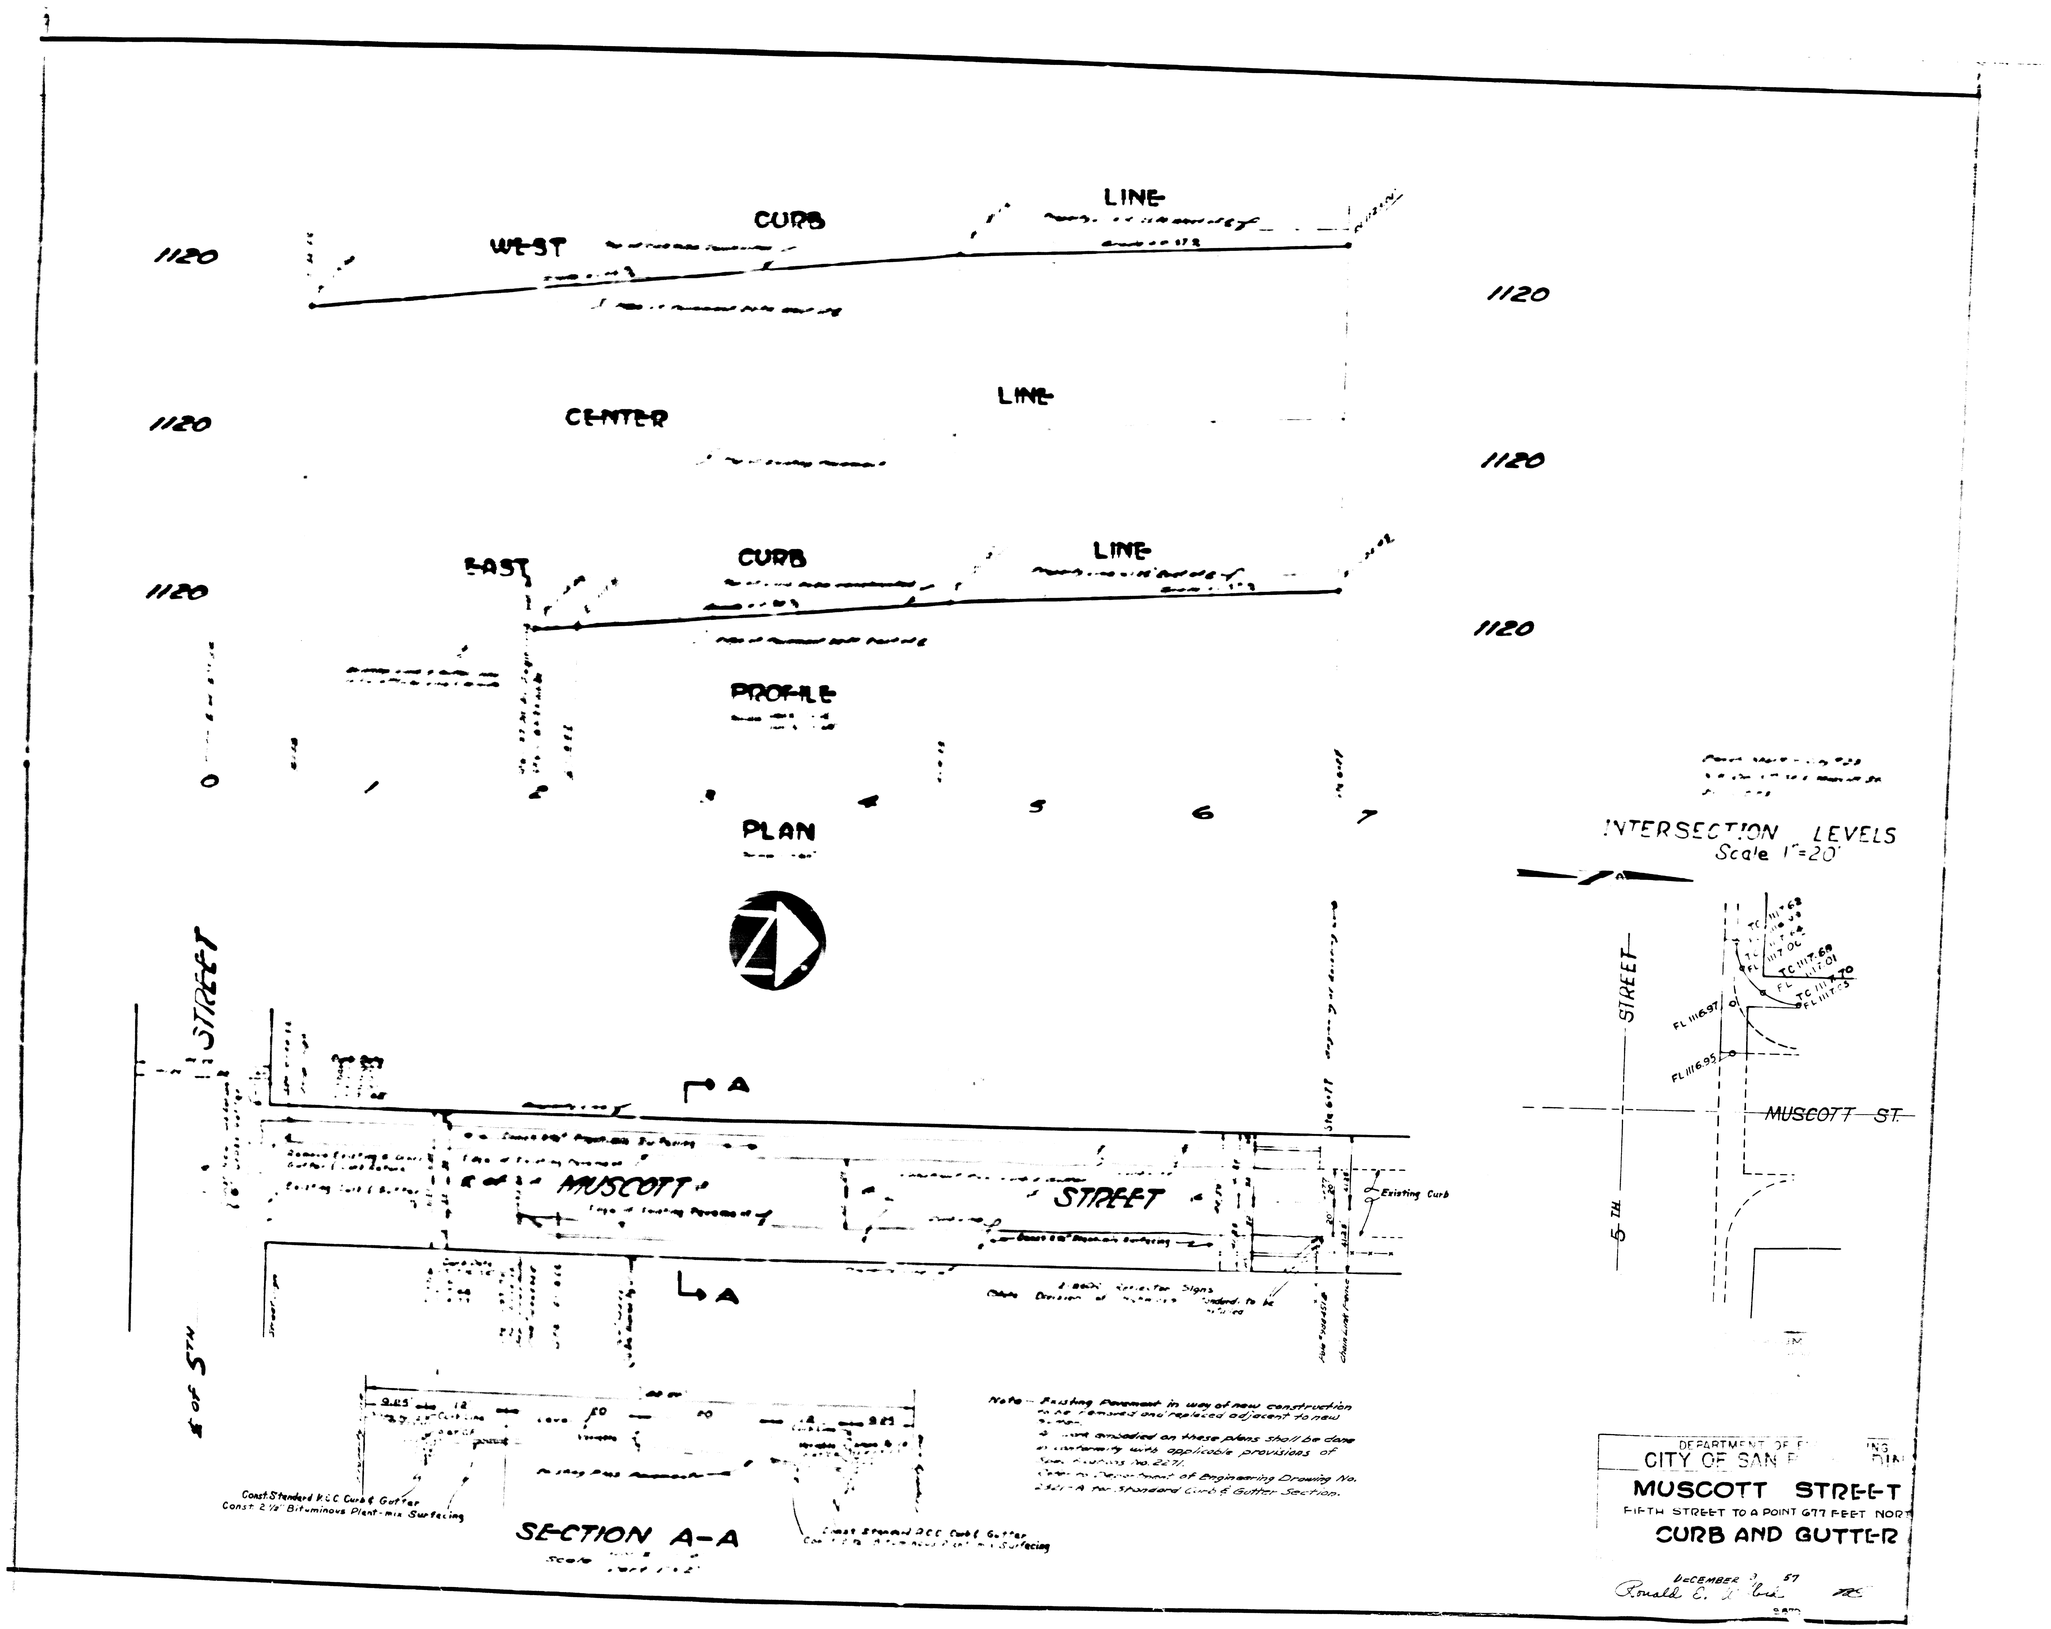
WEST CURB LINE
CENTER LINE
EAST CURB LINE
PROFILE
PLAN
1120
STREET
MUSCOTT STREET
Existing Curb
SECTION A-A
Const. Standard V.C.C. Curb & Gutter
Const. 2 1/2" Bituminous Plant-mix Surfacing
INTERSECTION LEVELS
Scale 1"=20'
MUSCOTT ST.
5TH
CITY OF SAN
MUSCOTT STREET
FIFTH STREET TO A POINT 677 FEET NORTH
CURB AND GUTTER
DECEMBER 3, 57

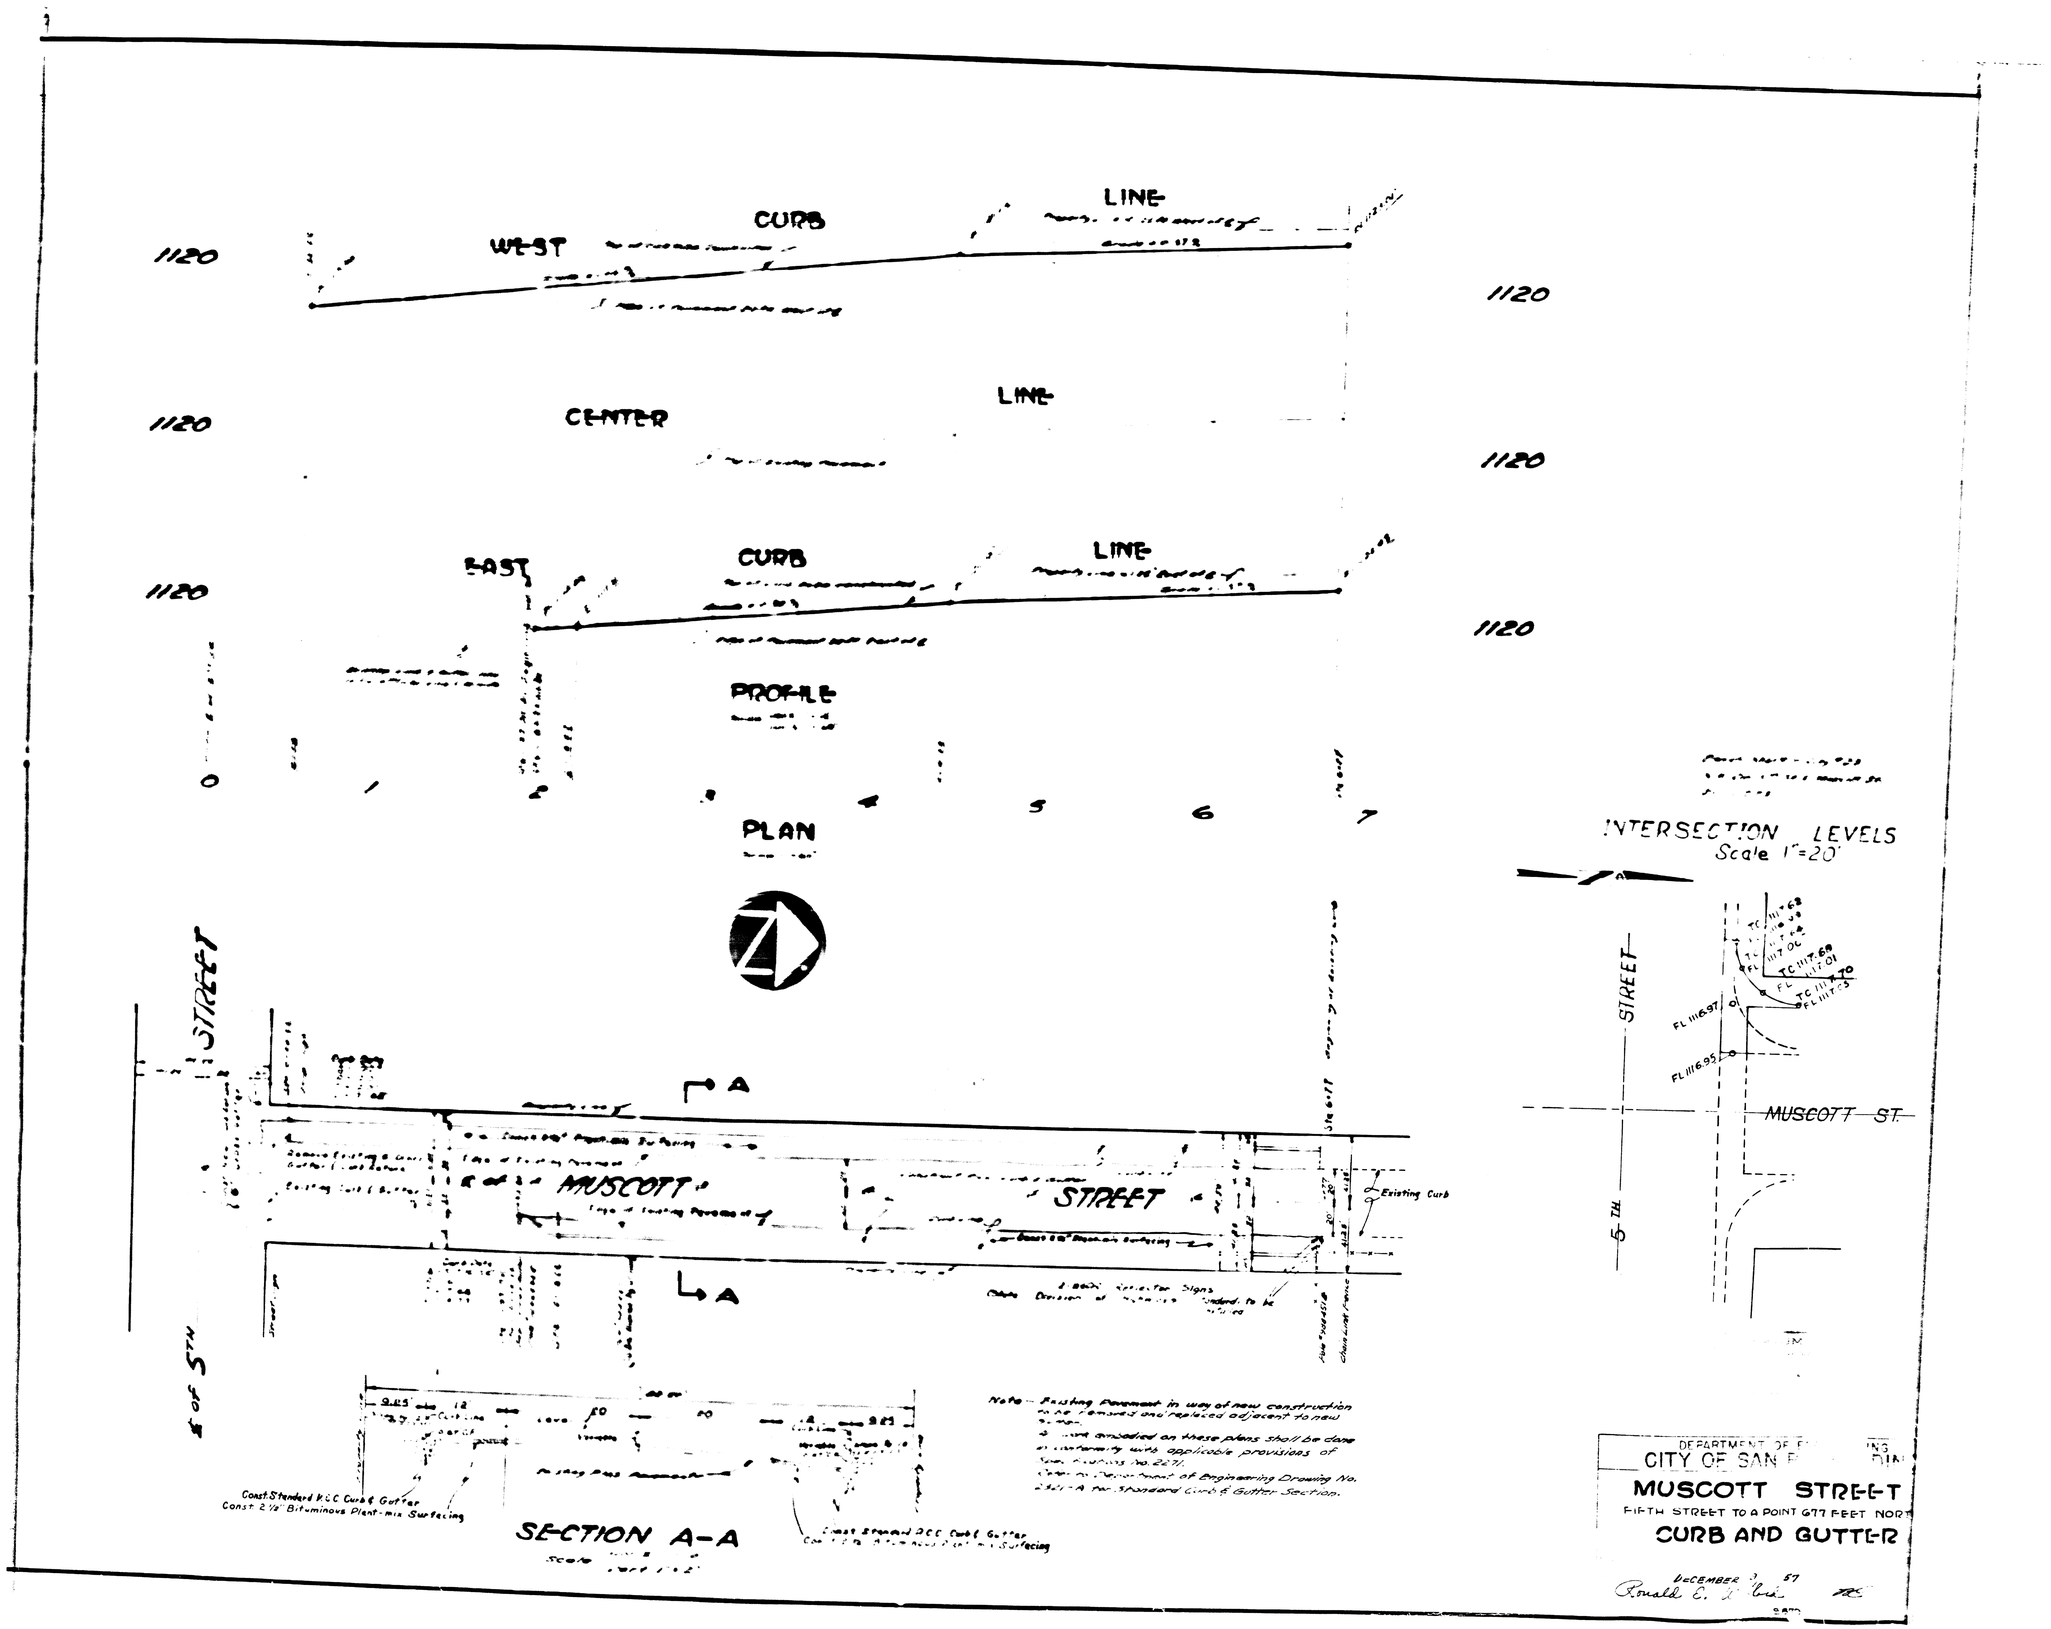
WEST CURB LINE
CENTER LINE
EAST CURB LINE
PROFILE
PLAN
1120
STREET
MUSCOTT STREET
Existing Curb
SECTION A-A
Const. Standard V.C.C. Curb & Gutter
Const. 2 1/2" Bituminous Plant-mix Surfacing
INTERSECTION LEVELS
Scale 1"=20'
MUSCOTT ST.
5TH
CITY OF SAN
MUSCOTT STREET
FIFTH STREET TO A POINT 677 FEET NORTH
CURB AND GUTTER
DECEMBER 3, 57