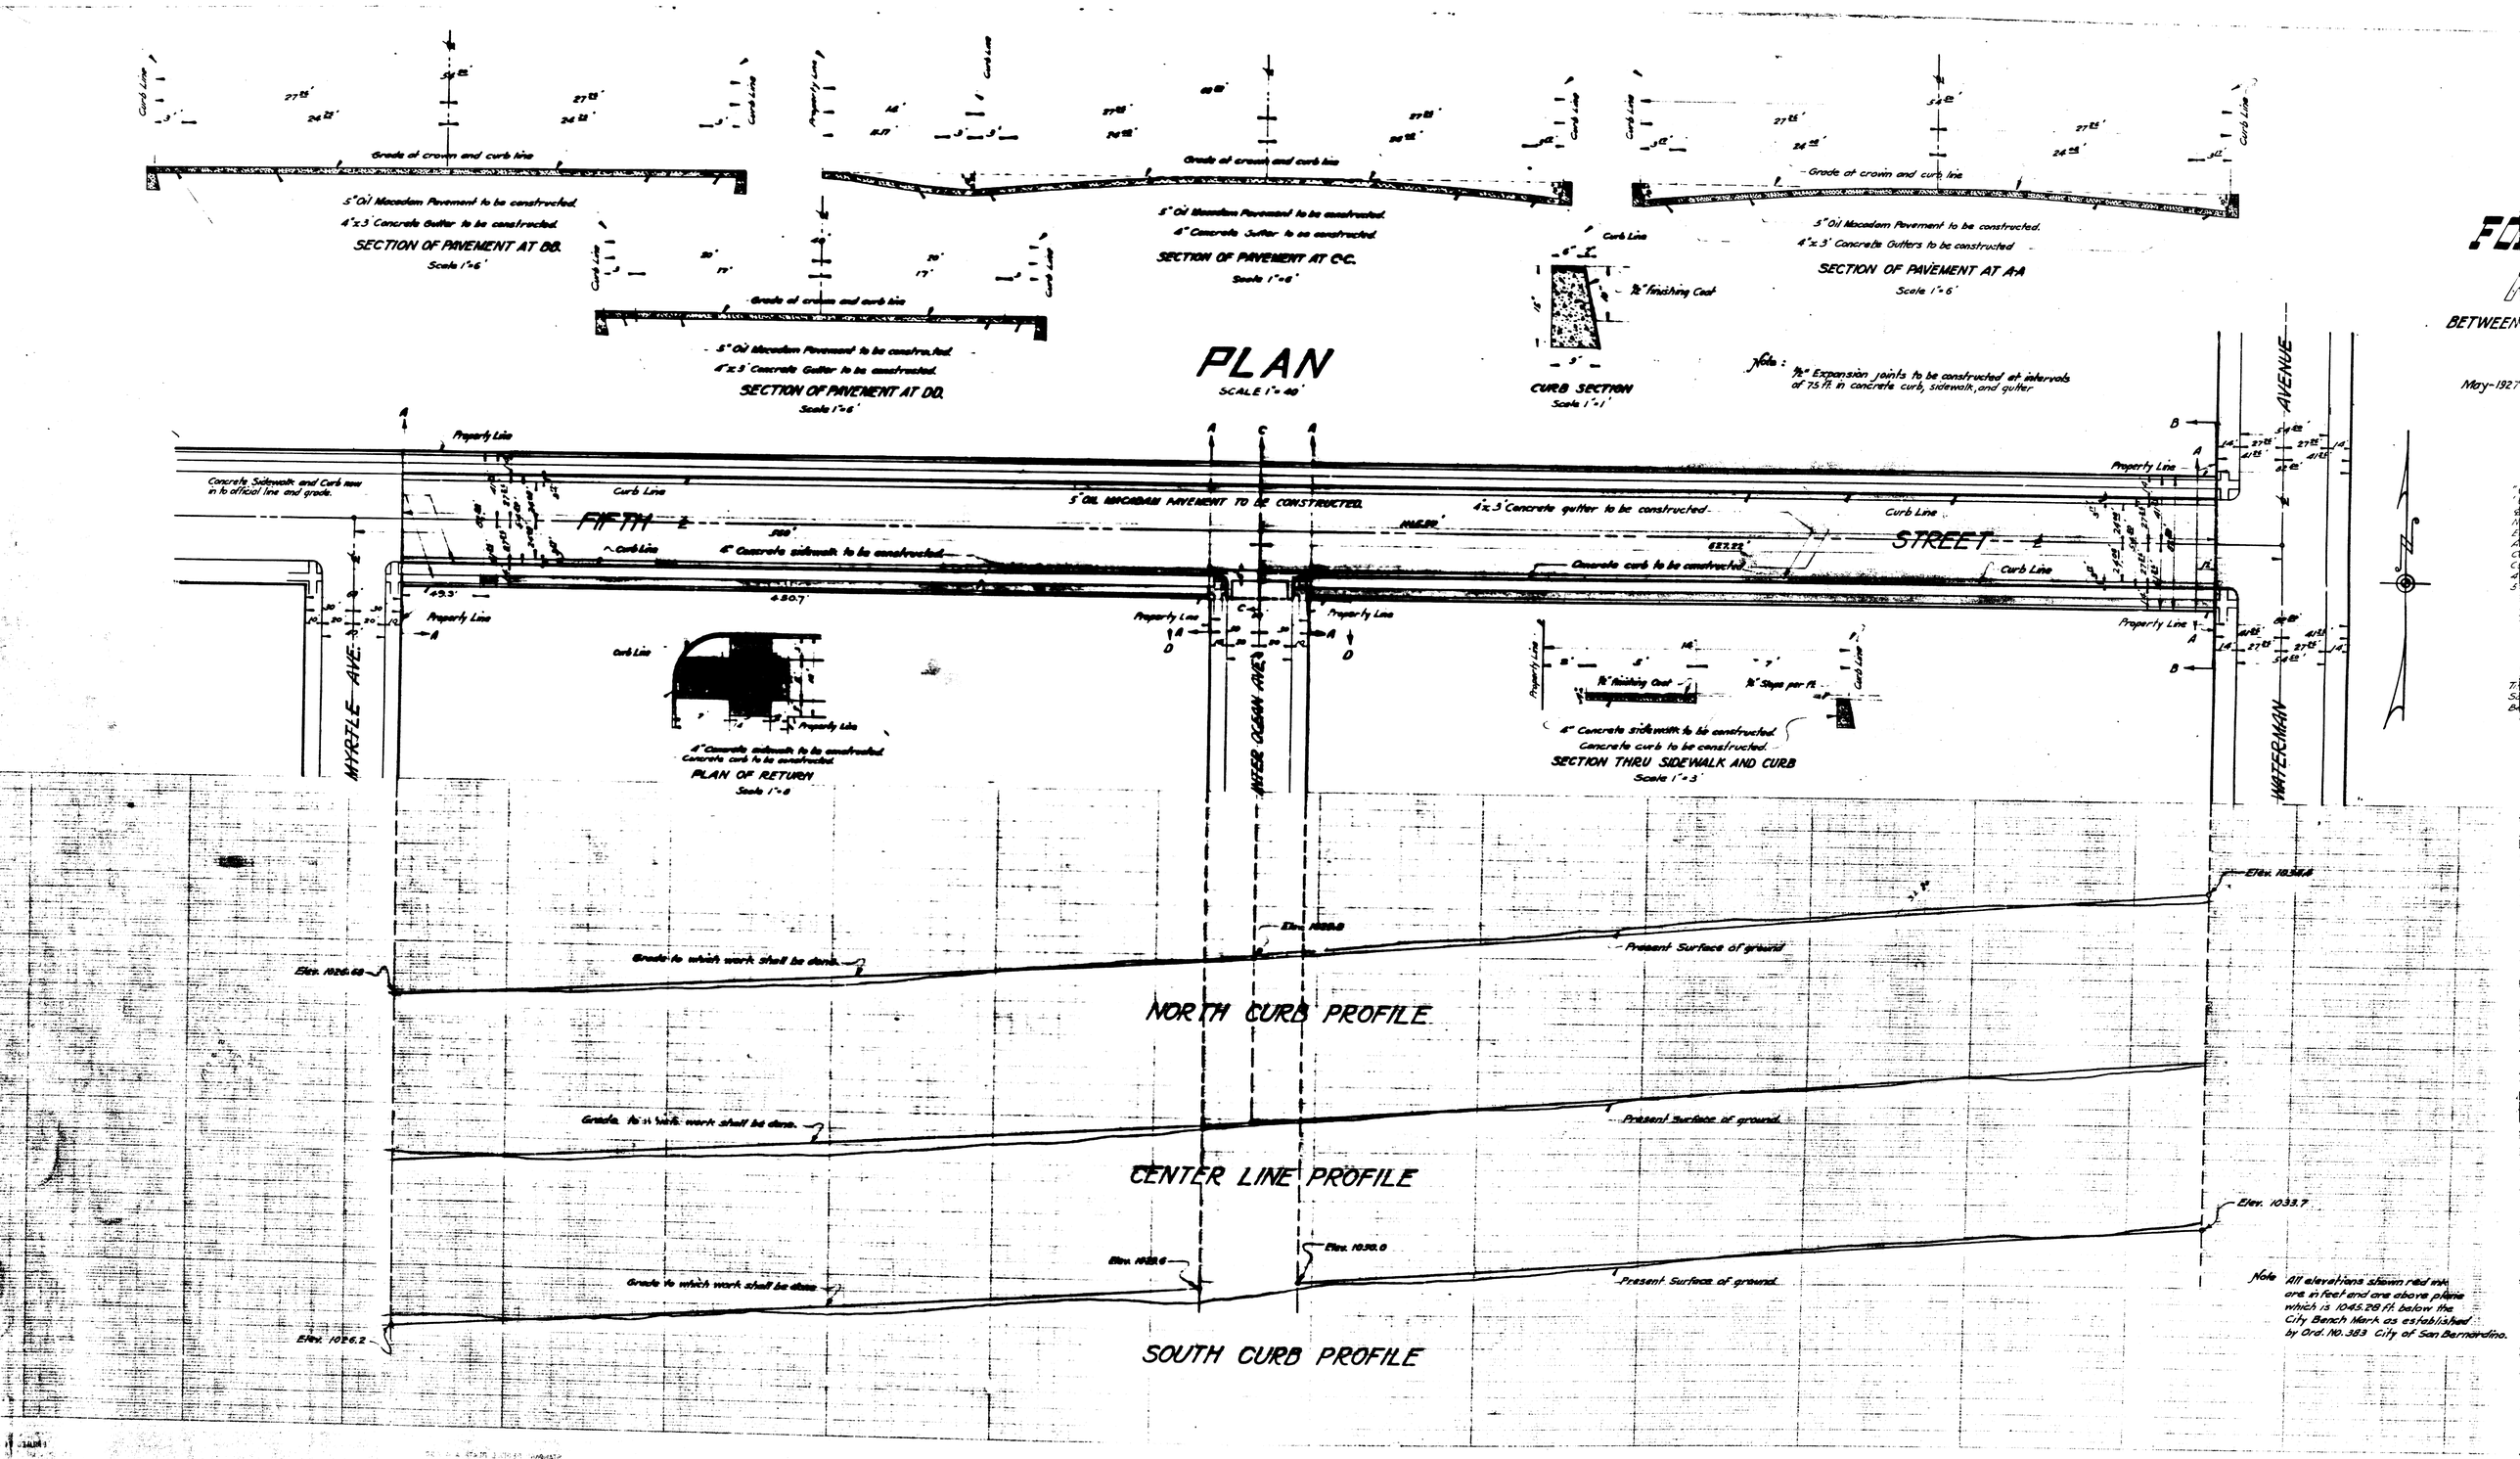
Grade at crown and curb line
5" Oil Macadam Pavement to be constructed.
4"x3' Concrete Gutter to be constructed.
SECTION OF PAVEMENT AT BB.
Scale 1"=6'
SECTION OF PAVEMENT AT CC.
Scale 1"=6'
SECTION OF PAVEMENT AT DD.
Scale 1"=6'
SECTION OF PAVEMENT AT AA
Scale 1"=6'
PLAN
SCALE 1"=40'
CURB SECTION
Scale 1"=1'
Note: ½" Expansion joints to be constructed at intervals of 75 ft. in concrete curb, sidewalk, and gutter.
FIFTH STREET
MYRTLE AVE.
WATERMAN AVENUE
WEST OCEAN AVE.
Concrete Sidewalk and Curb now in to official line and grade.
5" OIL MACADAM PAVEMENT TO BE CONSTRUCTED.
4"x3' Concrete gutter to be constructed.
4" Concrete sidewalk to be constructed.
Concrete curb to be constructed.
Property Line
Curb Line
PLAN OF RETURN
Scale 1"=6'
SECTION THRU SIDEWALK AND CURB
Scale 1"=3'
Elev. 1026.68
Elev. 1028.0
Elev. 1030.0
Elev. 1033.7
Grade to which work shall be done.
Present Surface of ground.
NORTH CURB PROFILE
CENTER LINE PROFILE
SOUTH CURB PROFILE
Elev. 1026.2
Note All elevations shown red ink are in feet and are above plane which is 1045.29 ft. below the City Bench Mark as established by Ord. No. 383 City of San Bernardino.