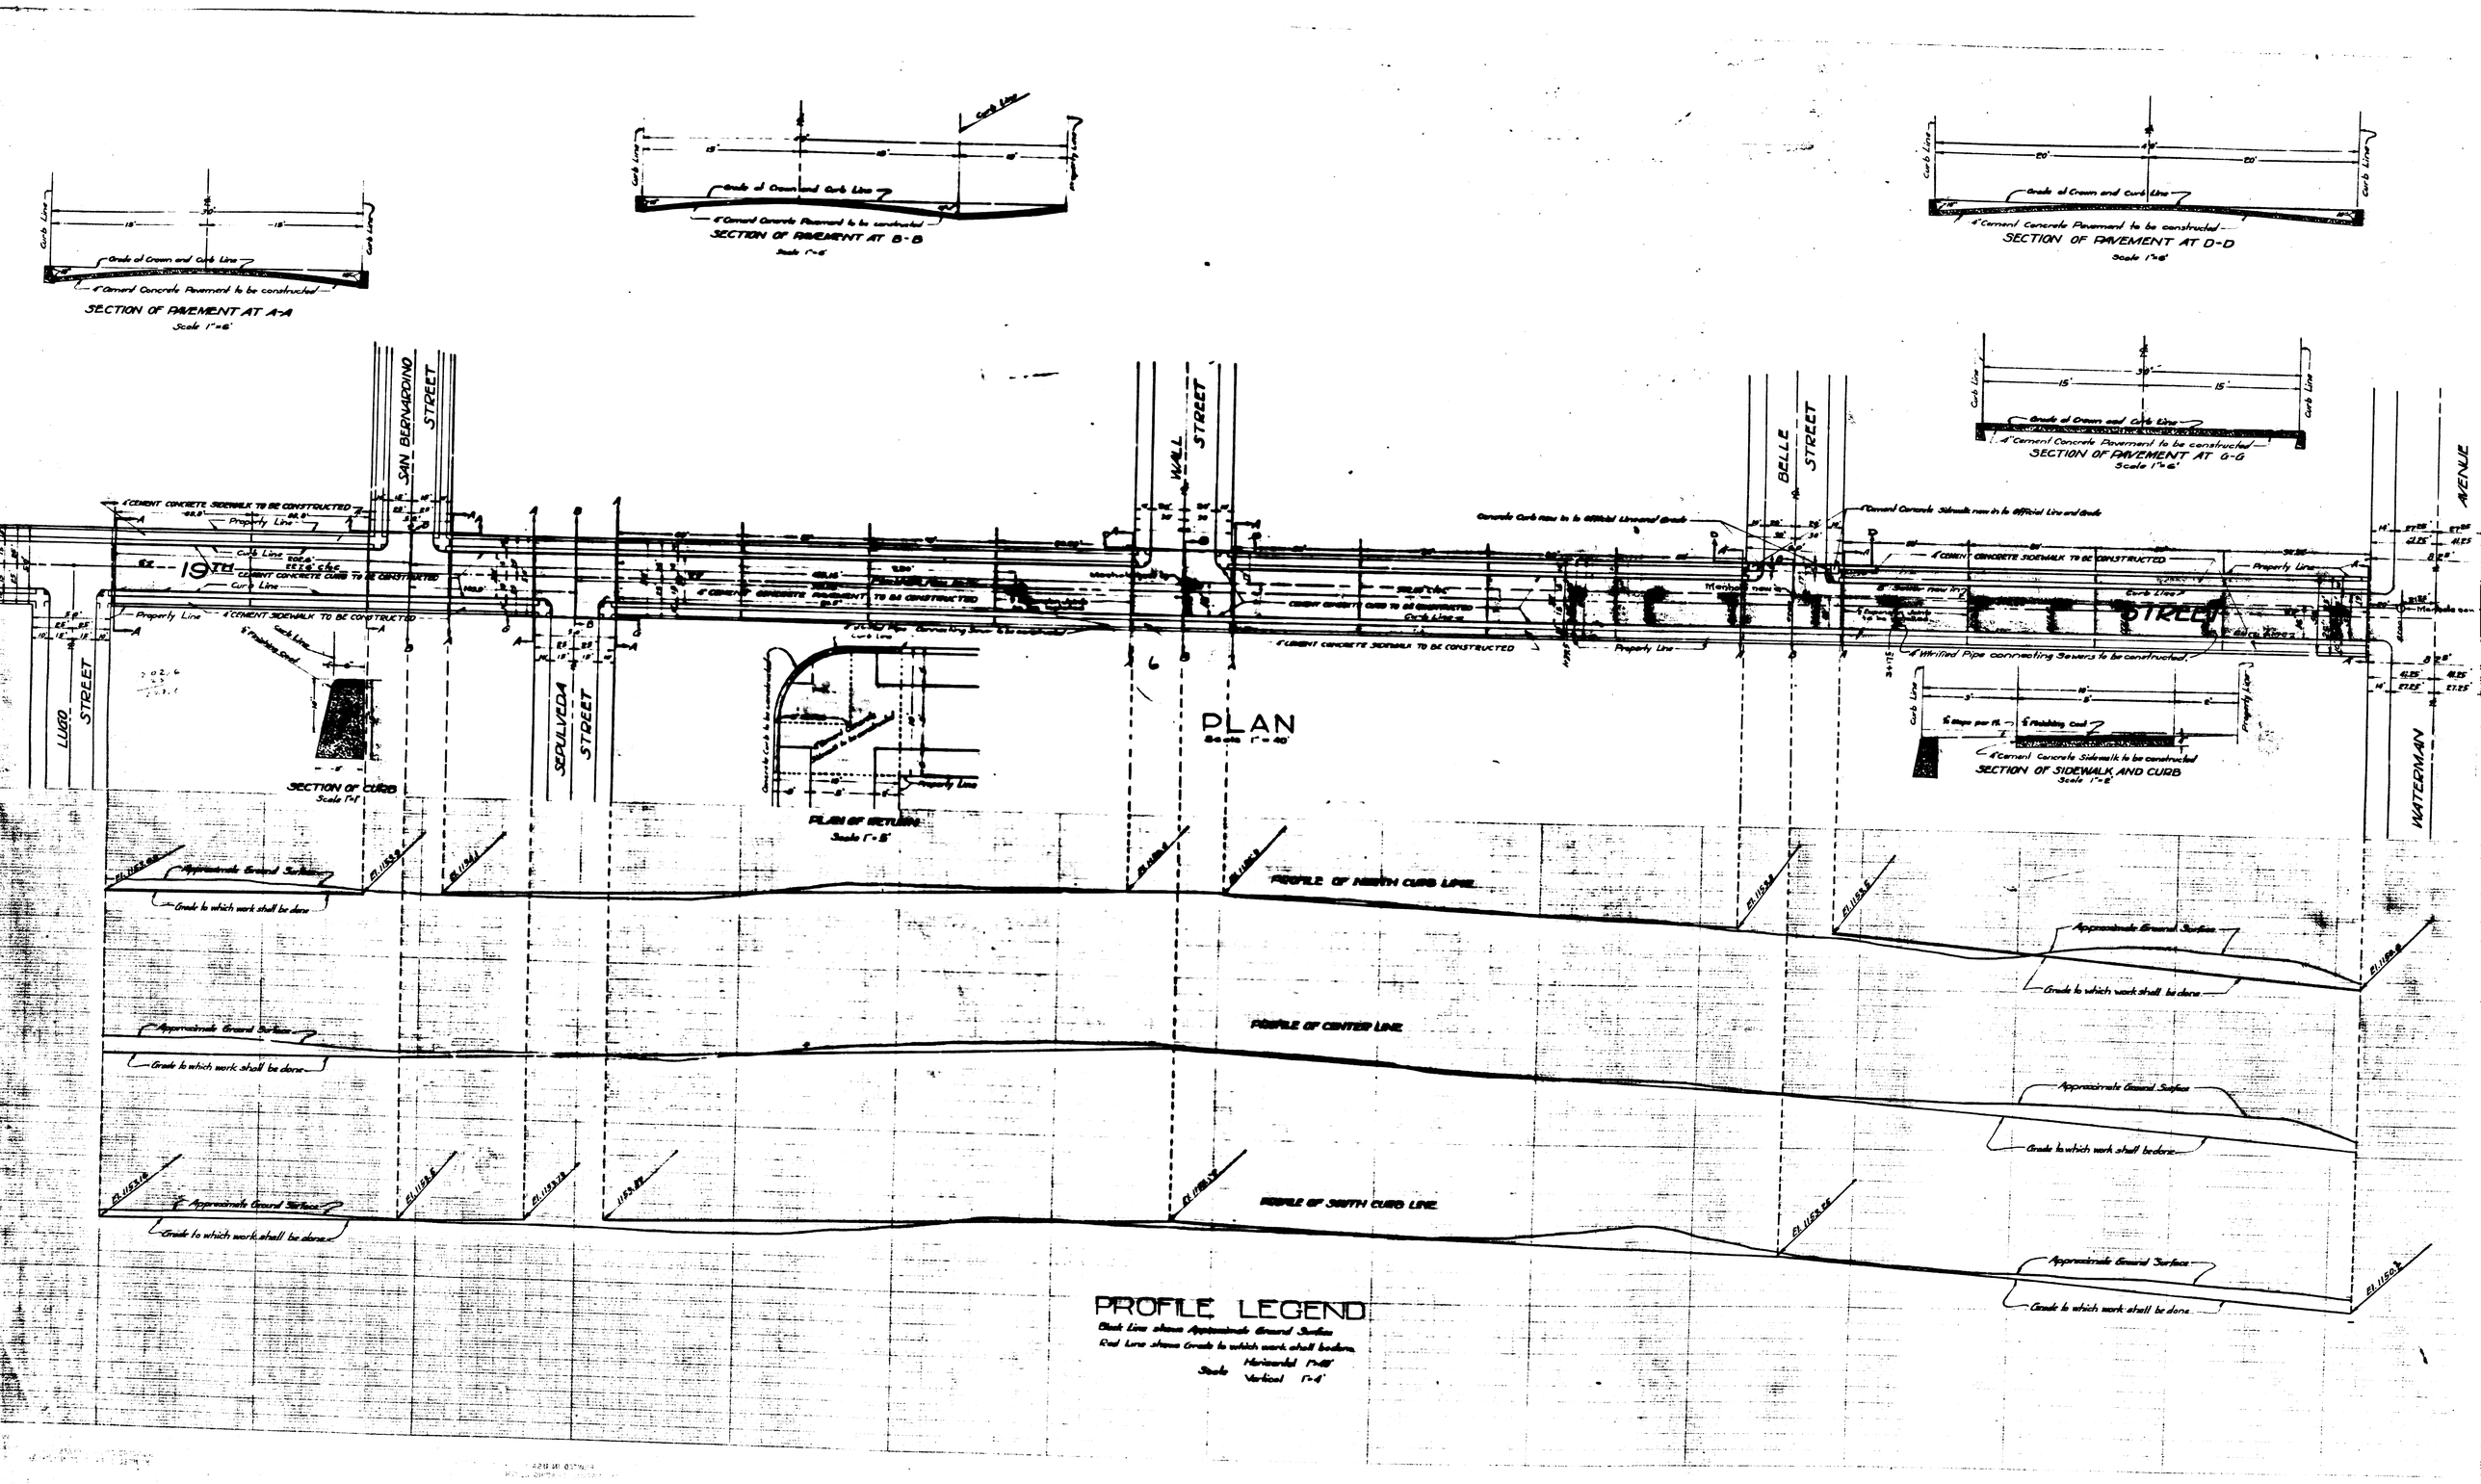
SECTION OF PAVEMENT AT A-A
Scale 1"=6'
SECTION OF PAVEMENT AT B-B
Scale 1"=6'
SECTION OF PAVEMENT AT D-D
Scale 1"=6'
SECTION OF PAVEMENT AT G-G
Scale 1"=6'
SECTION OF CURB
Scale 1"=1'
PLAN OF RETURN
Scale 1"=5'
PLAN
Scale 1"=40'
SECTION OF SIDEWALK AND CURB
Scale 1"=6'
SAN BERNARDINO STREET
WALL STREET
BELLE STREET
LUGO STREET
SEPULVEDA STREET
WATERMAN AVENUE
19TH STREET
4" CEMENT CONCRETE SIDEWALK TO BE CONSTRUCTED
Property Line
Curb Line
CEMENT CONCRETE CURB TO BE CONSTRUCTED
4" CEMENT CONCRETE PAVEMENT TO BE CONSTRUCTED
Concrete Curb now in its official Line and Grade
4" Vitrified Pipe connecting Sewers to be constructed
Grade of Crown and Curb Line
4" Cement Concrete Pavement to be constructed
4" Cement Concrete Sidewalk to be constructed
Approximate Ground Surface
Grade to which work shall be done
PROFILE OF NORTH CURB LINE
PROFILE OF CENTER LINE
PROFILE OF SOUTH CURB LINE
PROFILE LEGEND
Black Line shows Approximate Ground Surface
Red Line shows Grade to which work shall be done
Scale Horizontal 1"=40'
Vertical 1"=4'