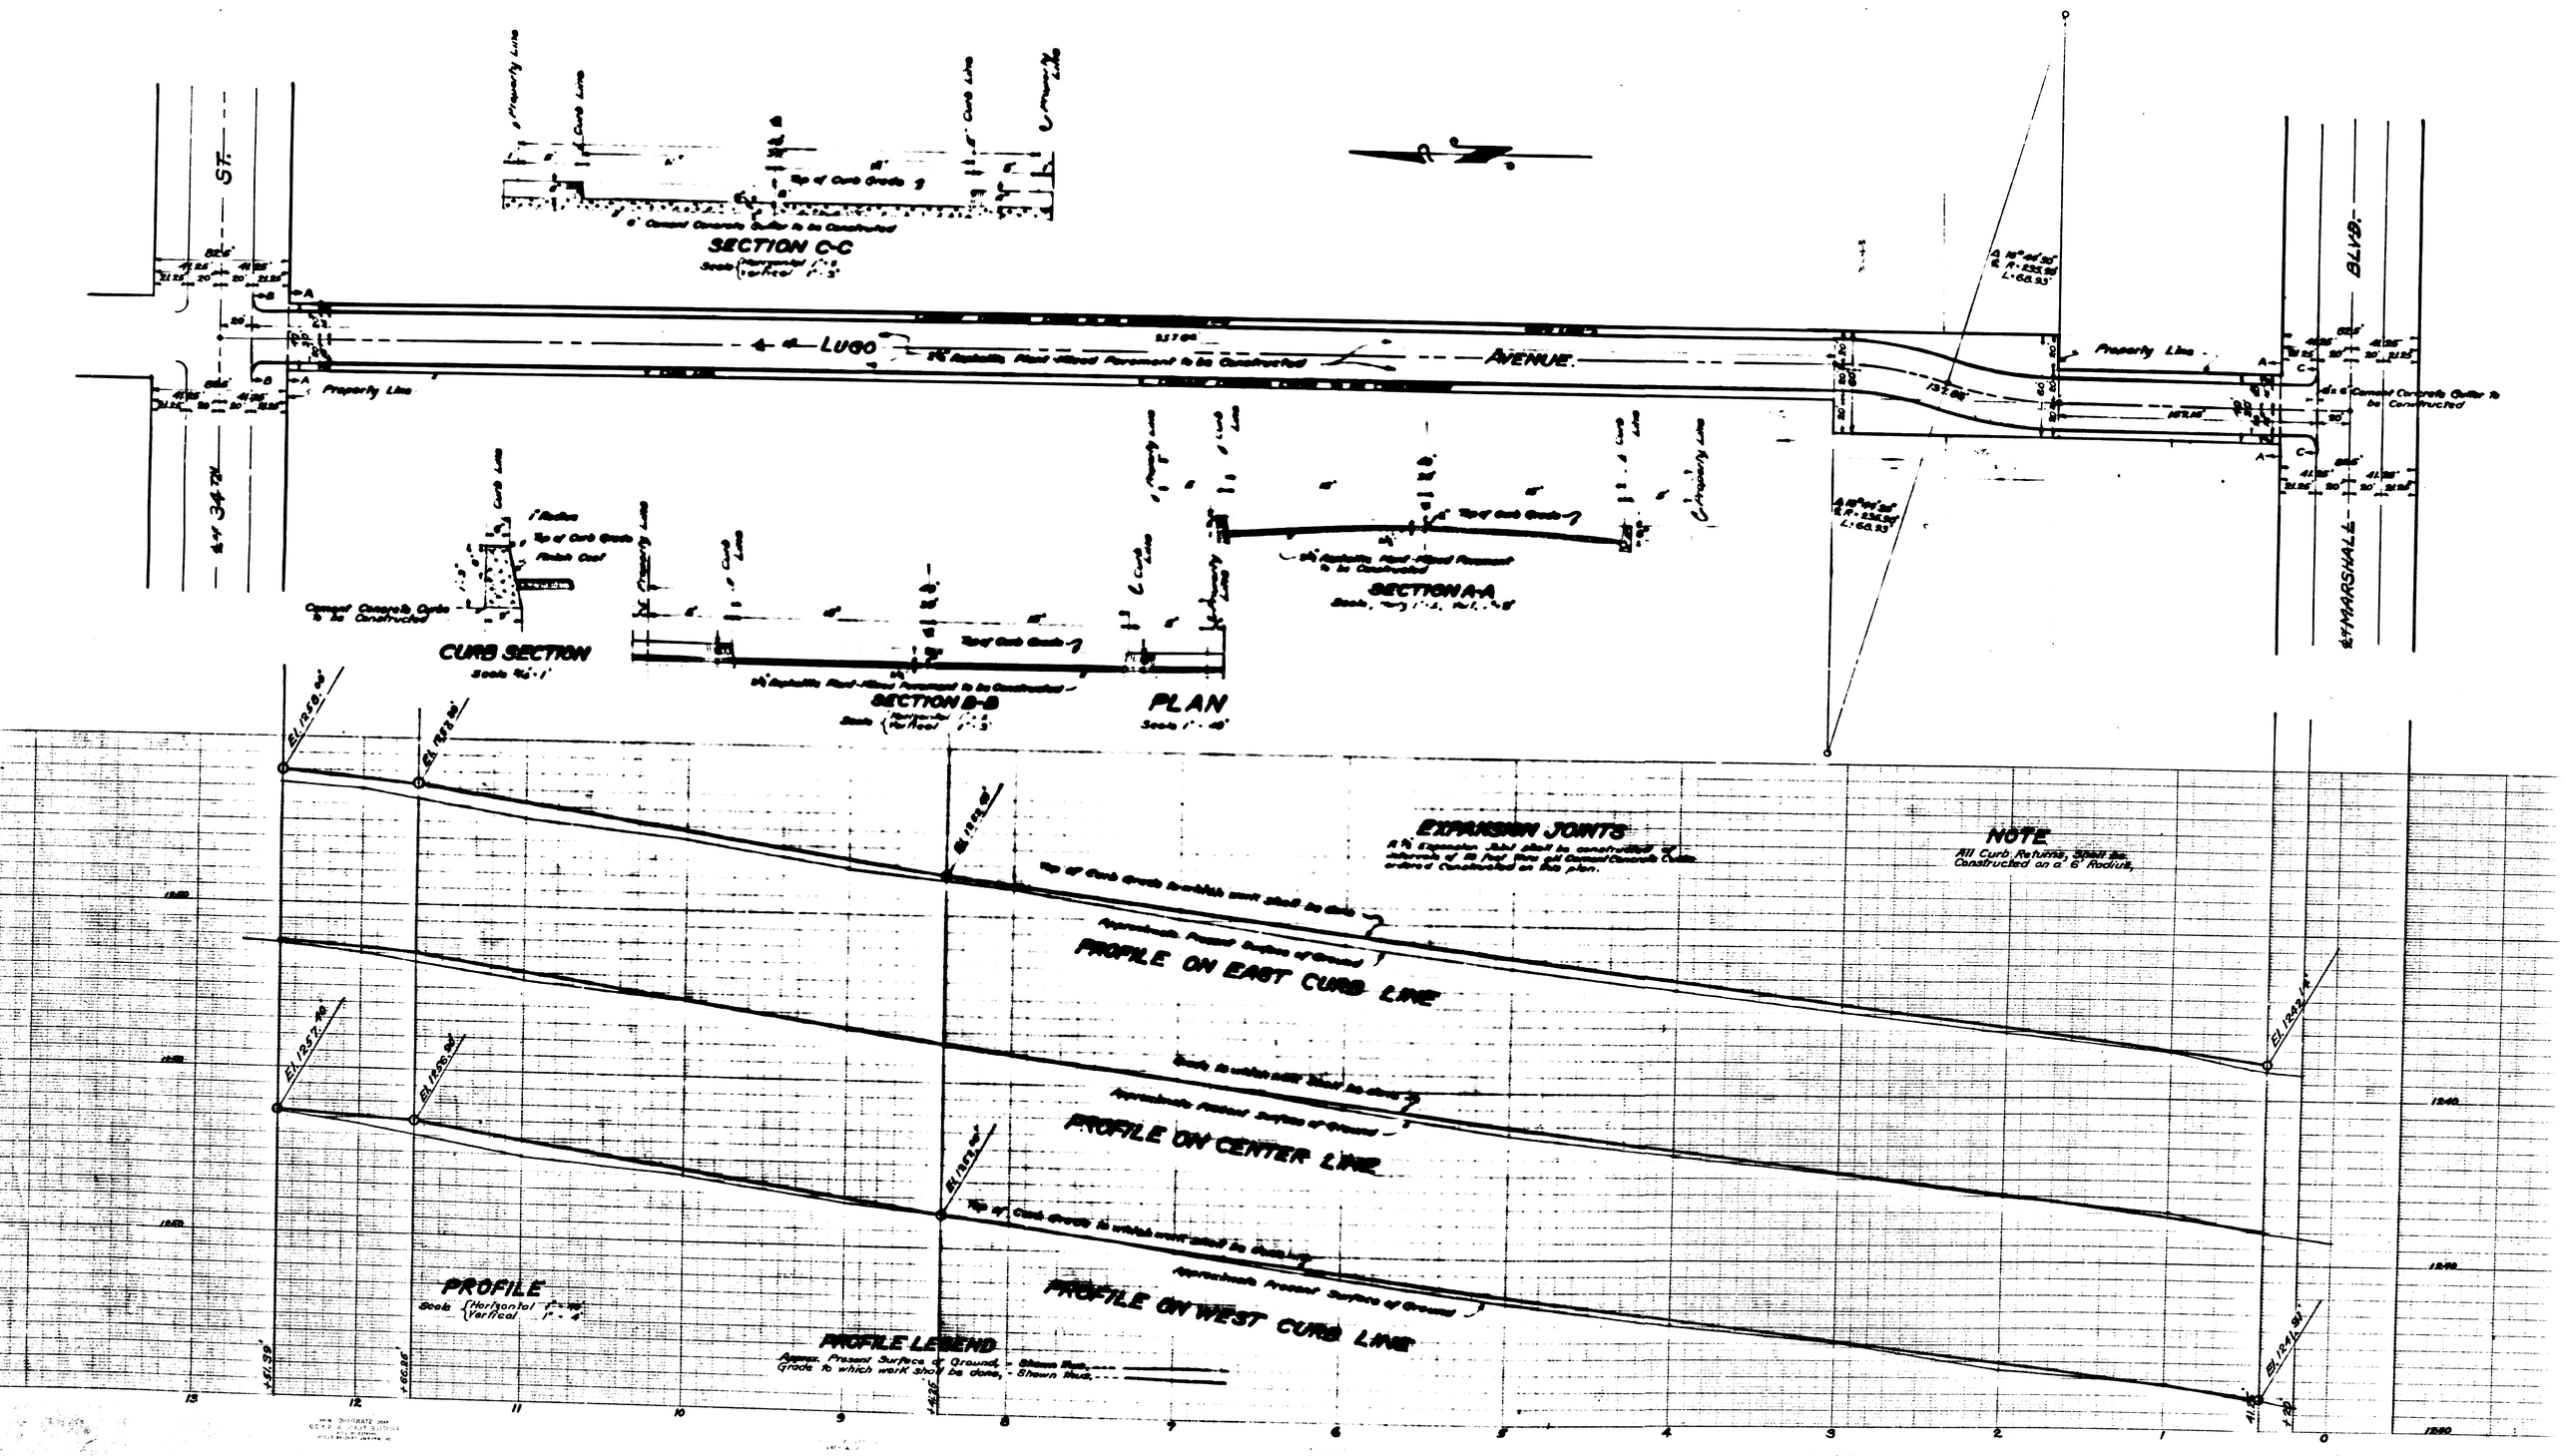
SECTION C-C
LUGO
AVENUE
Property Line
ST.
34TH
BLVD.
MARSHALL
CURB SECTION
SECTION B-B
SECTION A-A
PLAN
EXPANSION JOINTS
NOTE
All Curb Returns, Shall be Constructed on a 6' Radius.
PROFILE ON EAST CURB LINE
PROFILE ON CENTER LINE
PROFILE ON WEST CURB LINE
PROFILE
PROFILE LEGEND
Approx. Present Surface of Ground, - Shown Red.
Grade to which work shall be done, - Shown Black.