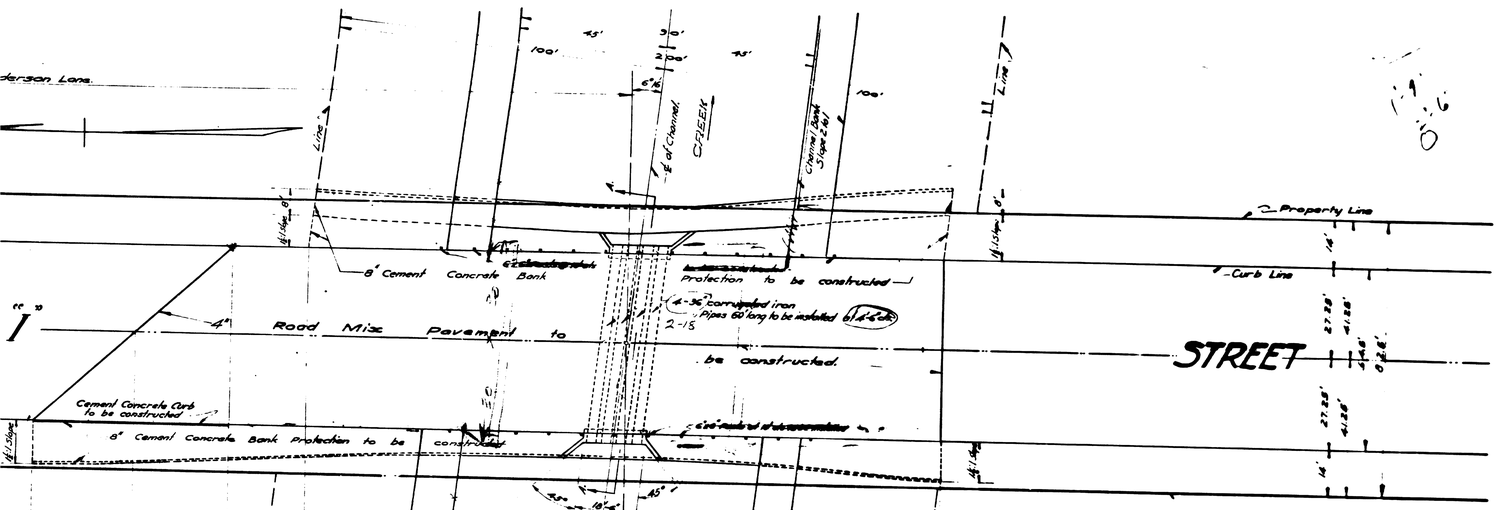

PLAN
Scale 1"=20'

See Water Plan

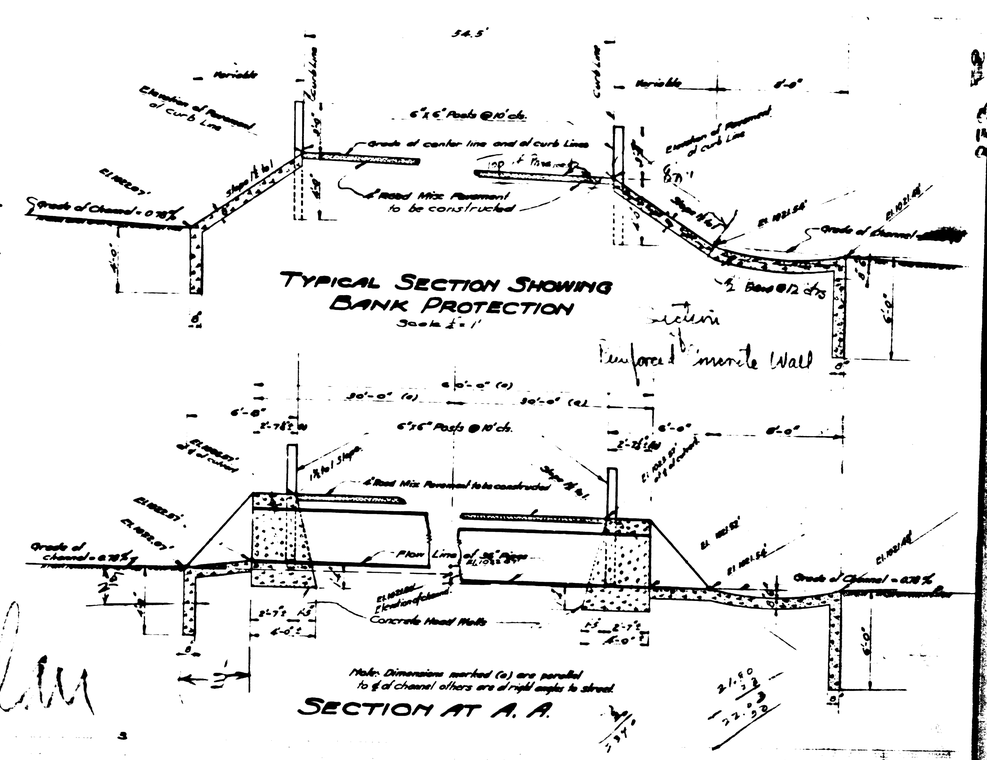

TYPICAL SECTION SHOWING BANK PROTECTION
Scale 1"=1'

Reinforced Concrete Wall

SECTION AT A. A.

Not Constructed

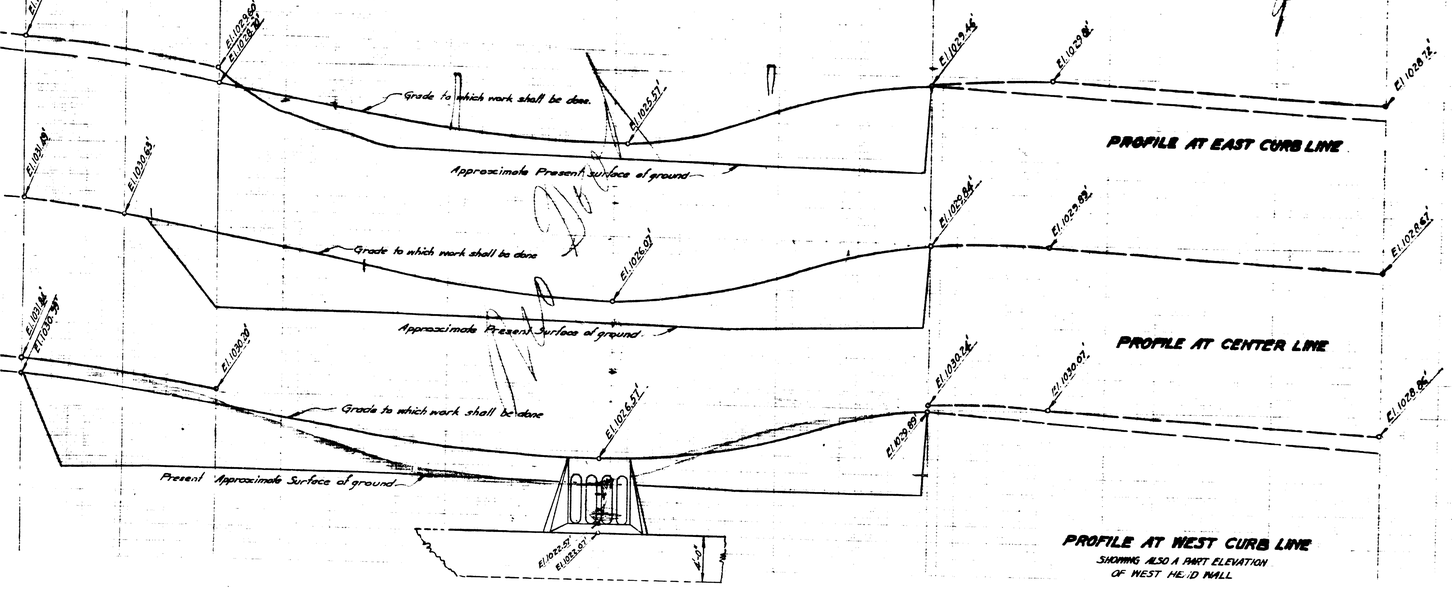

PROFILE AT EAST CURB LINE

PROFILE AT CENTER LINE

PROFILE AT WEST CURB LINE
SHOWING ALSO A PART ELEVATION OF WEST HEAD WALL

PROFILE SCALE
HORIZONTAL - 1" = 20'
VERTICAL - 1" = 4'

PROJECT No 8
FLOOD REHABILITATION
PLAN AND DETAIL OF
"I" STREET CROSSING
AT
LYTLE CREEK
CITY OF SAN BERNARDINO, CALIF.

Chas. L. Foulke,