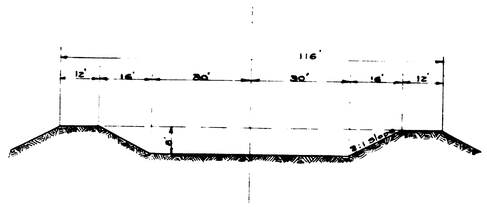

TYPICAL UNLINED SECTION
Scale:- 1" = 20'

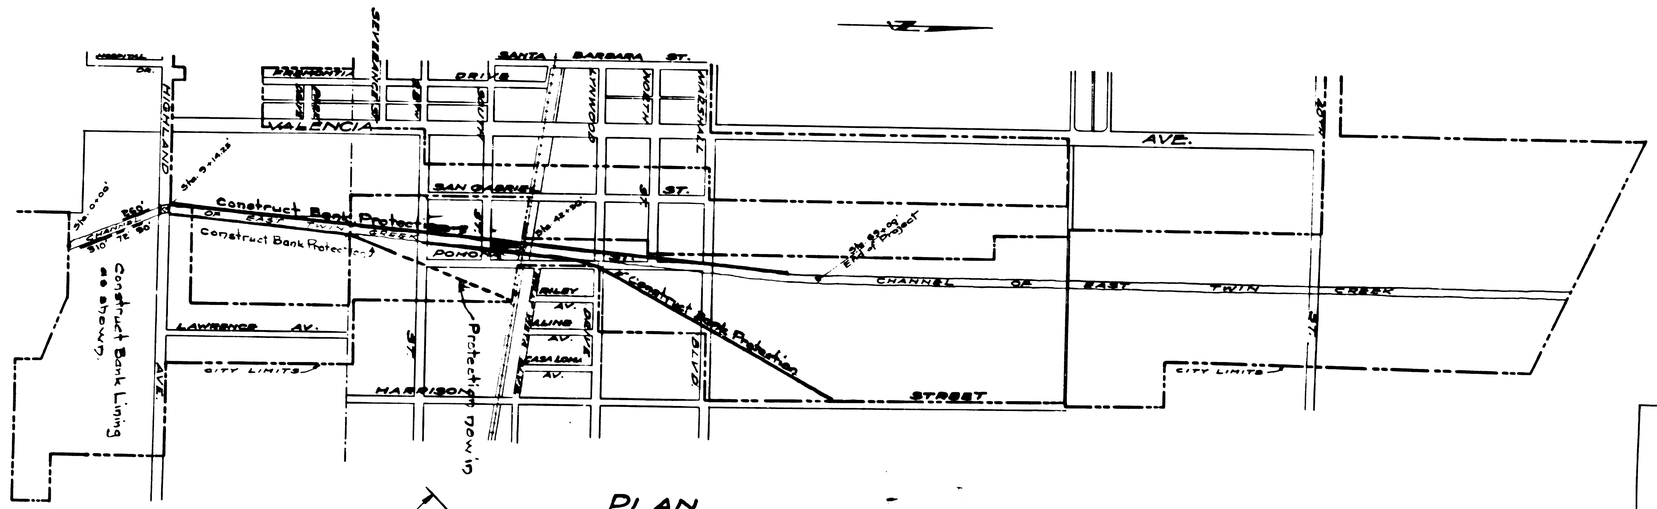

PLAN

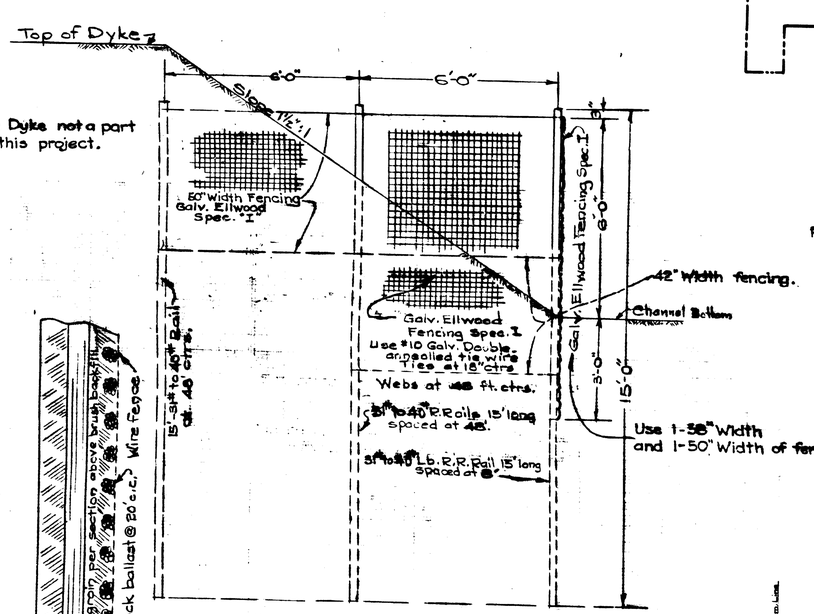

SECTION OF BANK PROTECTION
Scale 1" = 2'

Use above type of protection north of Highland Ave.

PLAN OF DYKE
Ballast brush backfill with ½ cu. yd. 6" to 16" rock @ 20' c.c. for each fence line.
Scale 1" = 40'

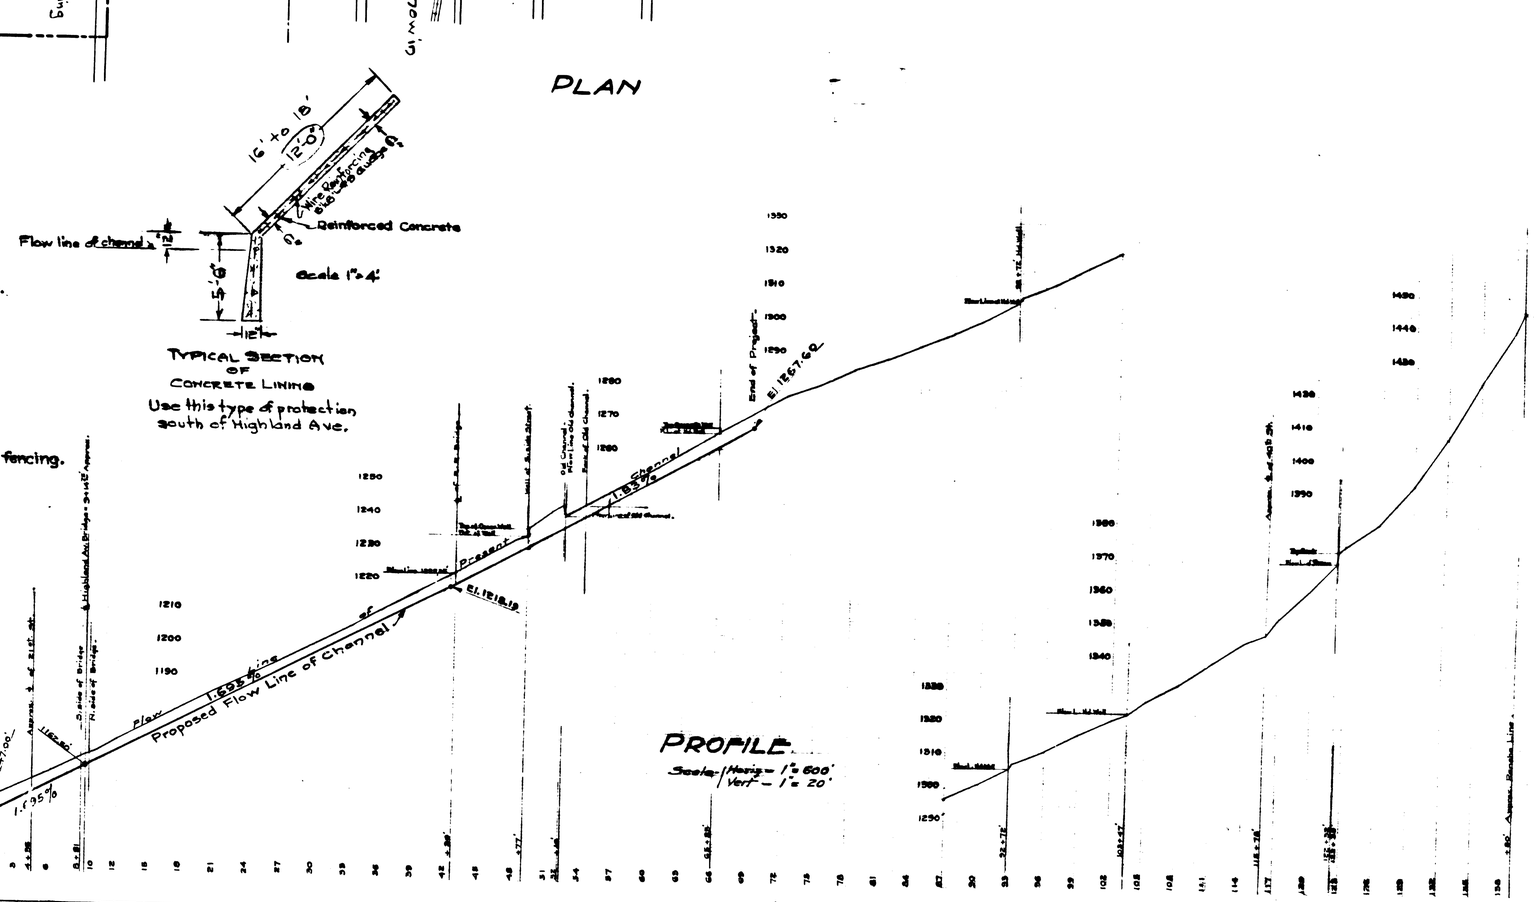

Use this type of protection south of Highland Ave.

TYPICAL SECTION OF CONCRETE LINING