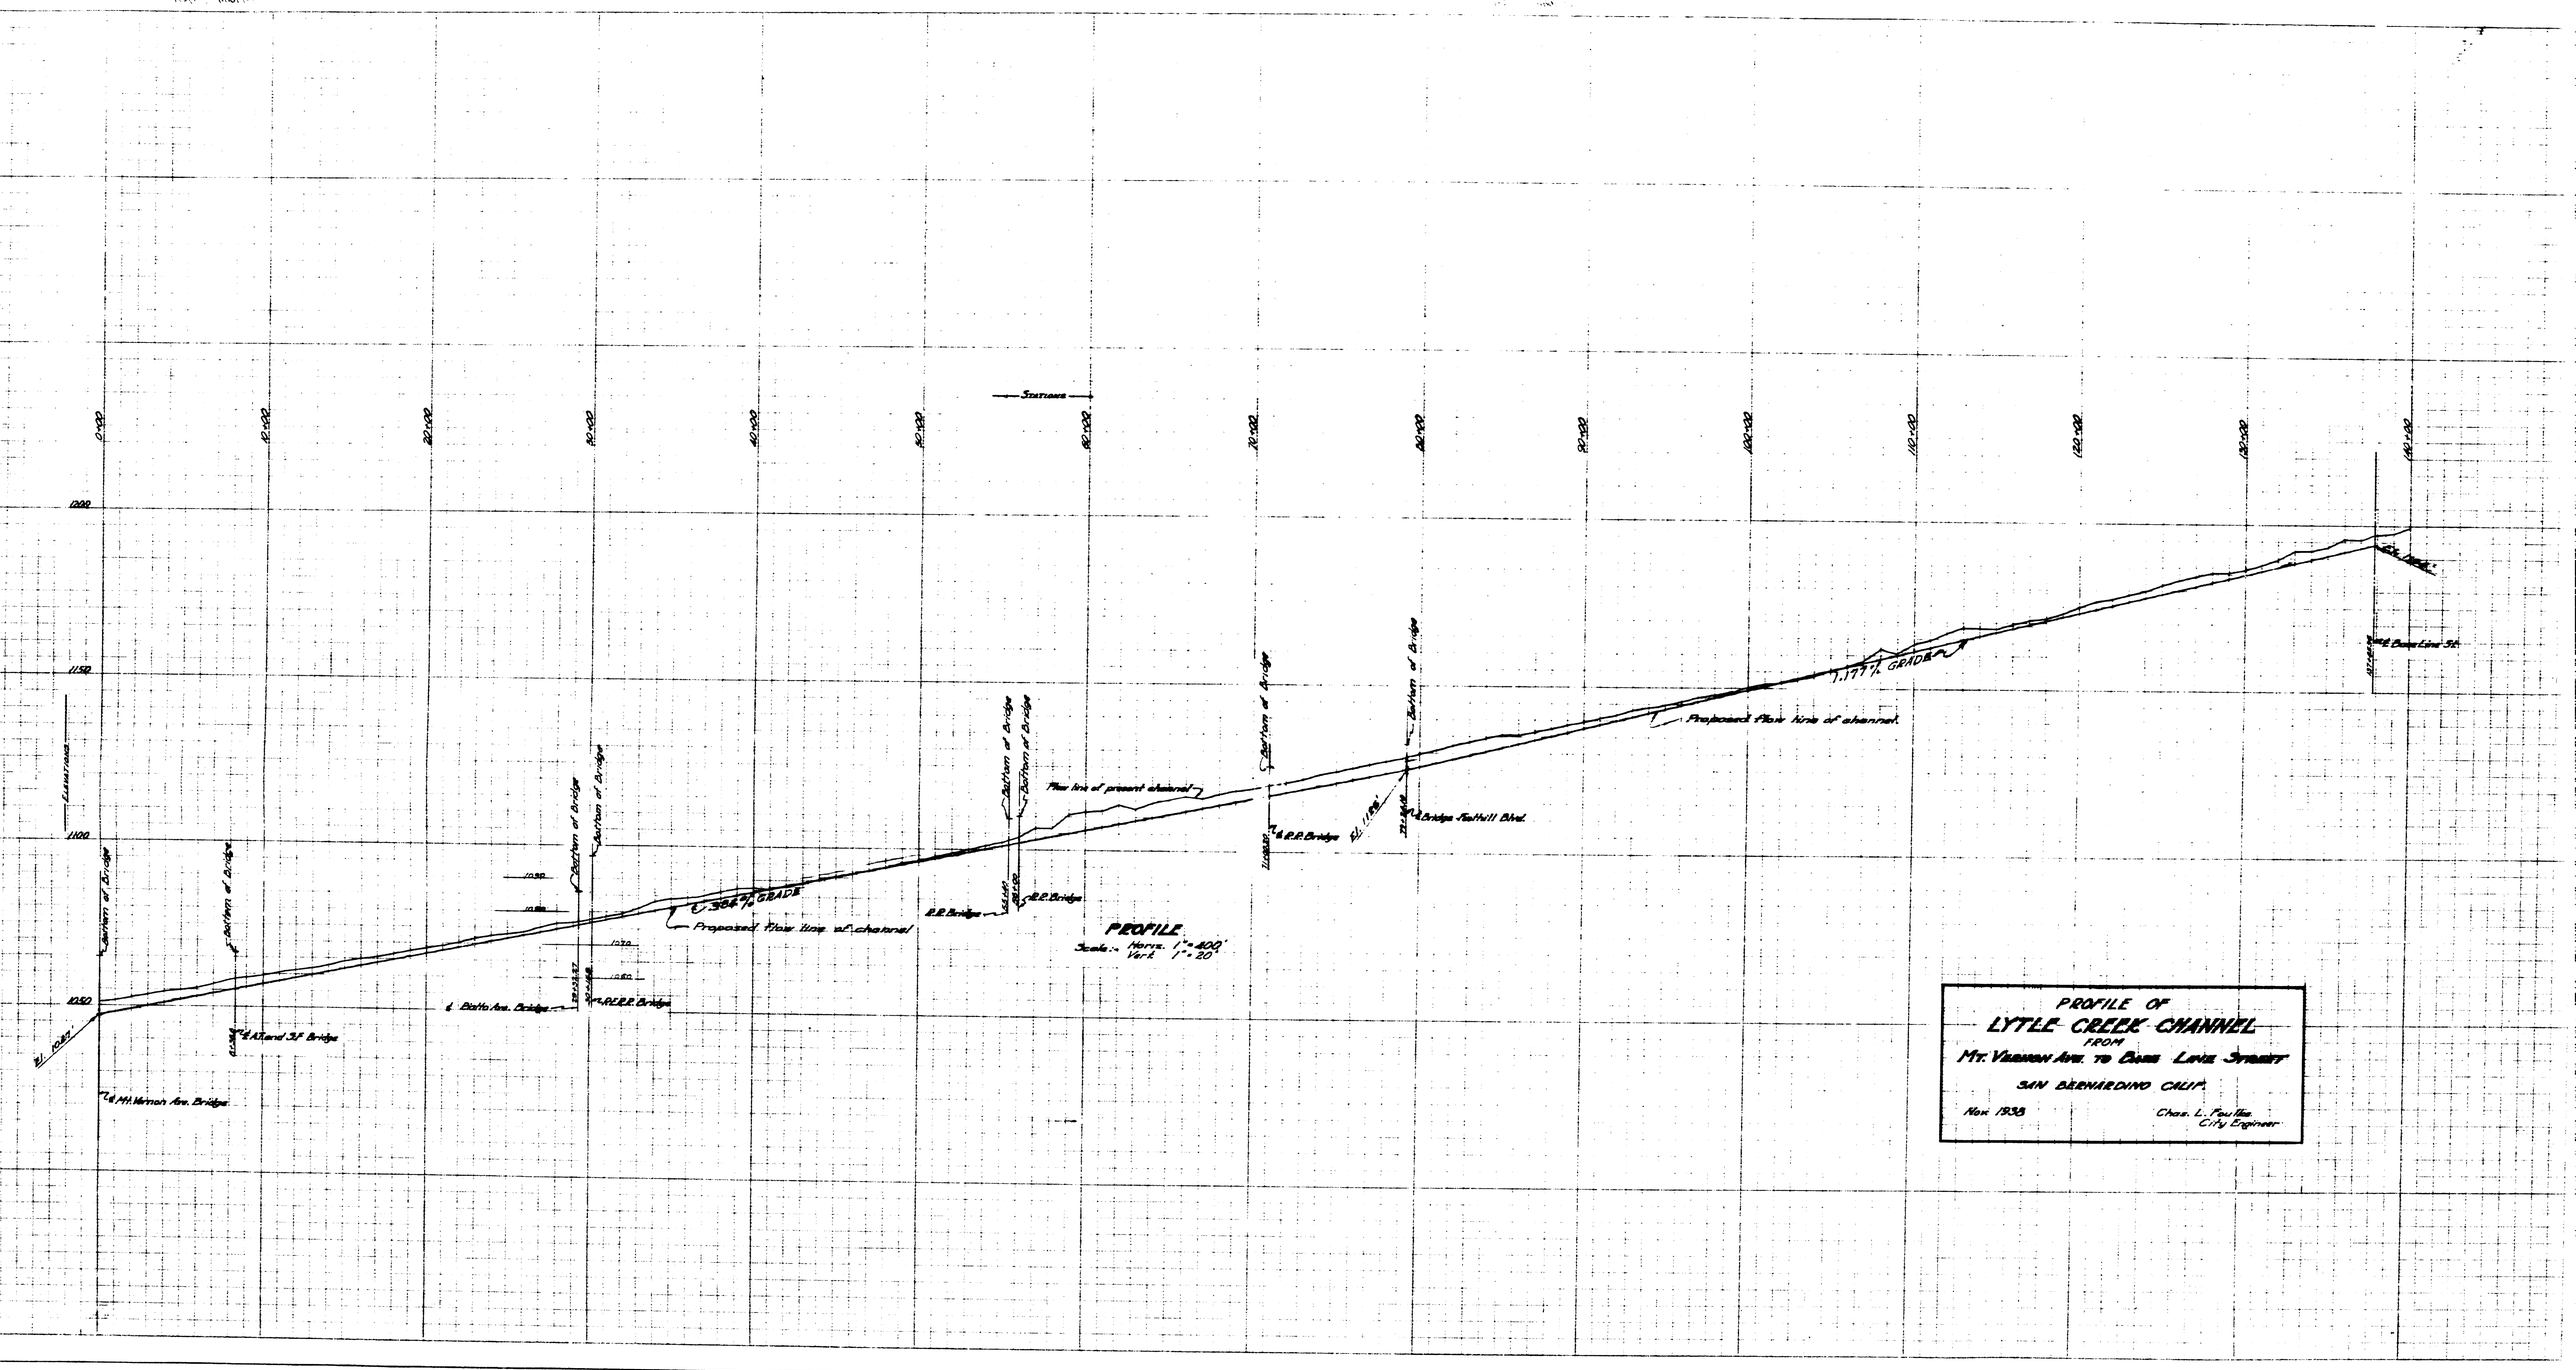


PROFILE
Scale:- Horiz. 1" = 100'
Vert. 1" = 20'

PROFILE OF
LYTLE CREEK CHANNEL
FROM
MT. VERNON AVE. TO BASE LINE STREET
SAN BERNARDINO CALIF.

Nov. 1938

Chas. L. Faulks
City Engineer