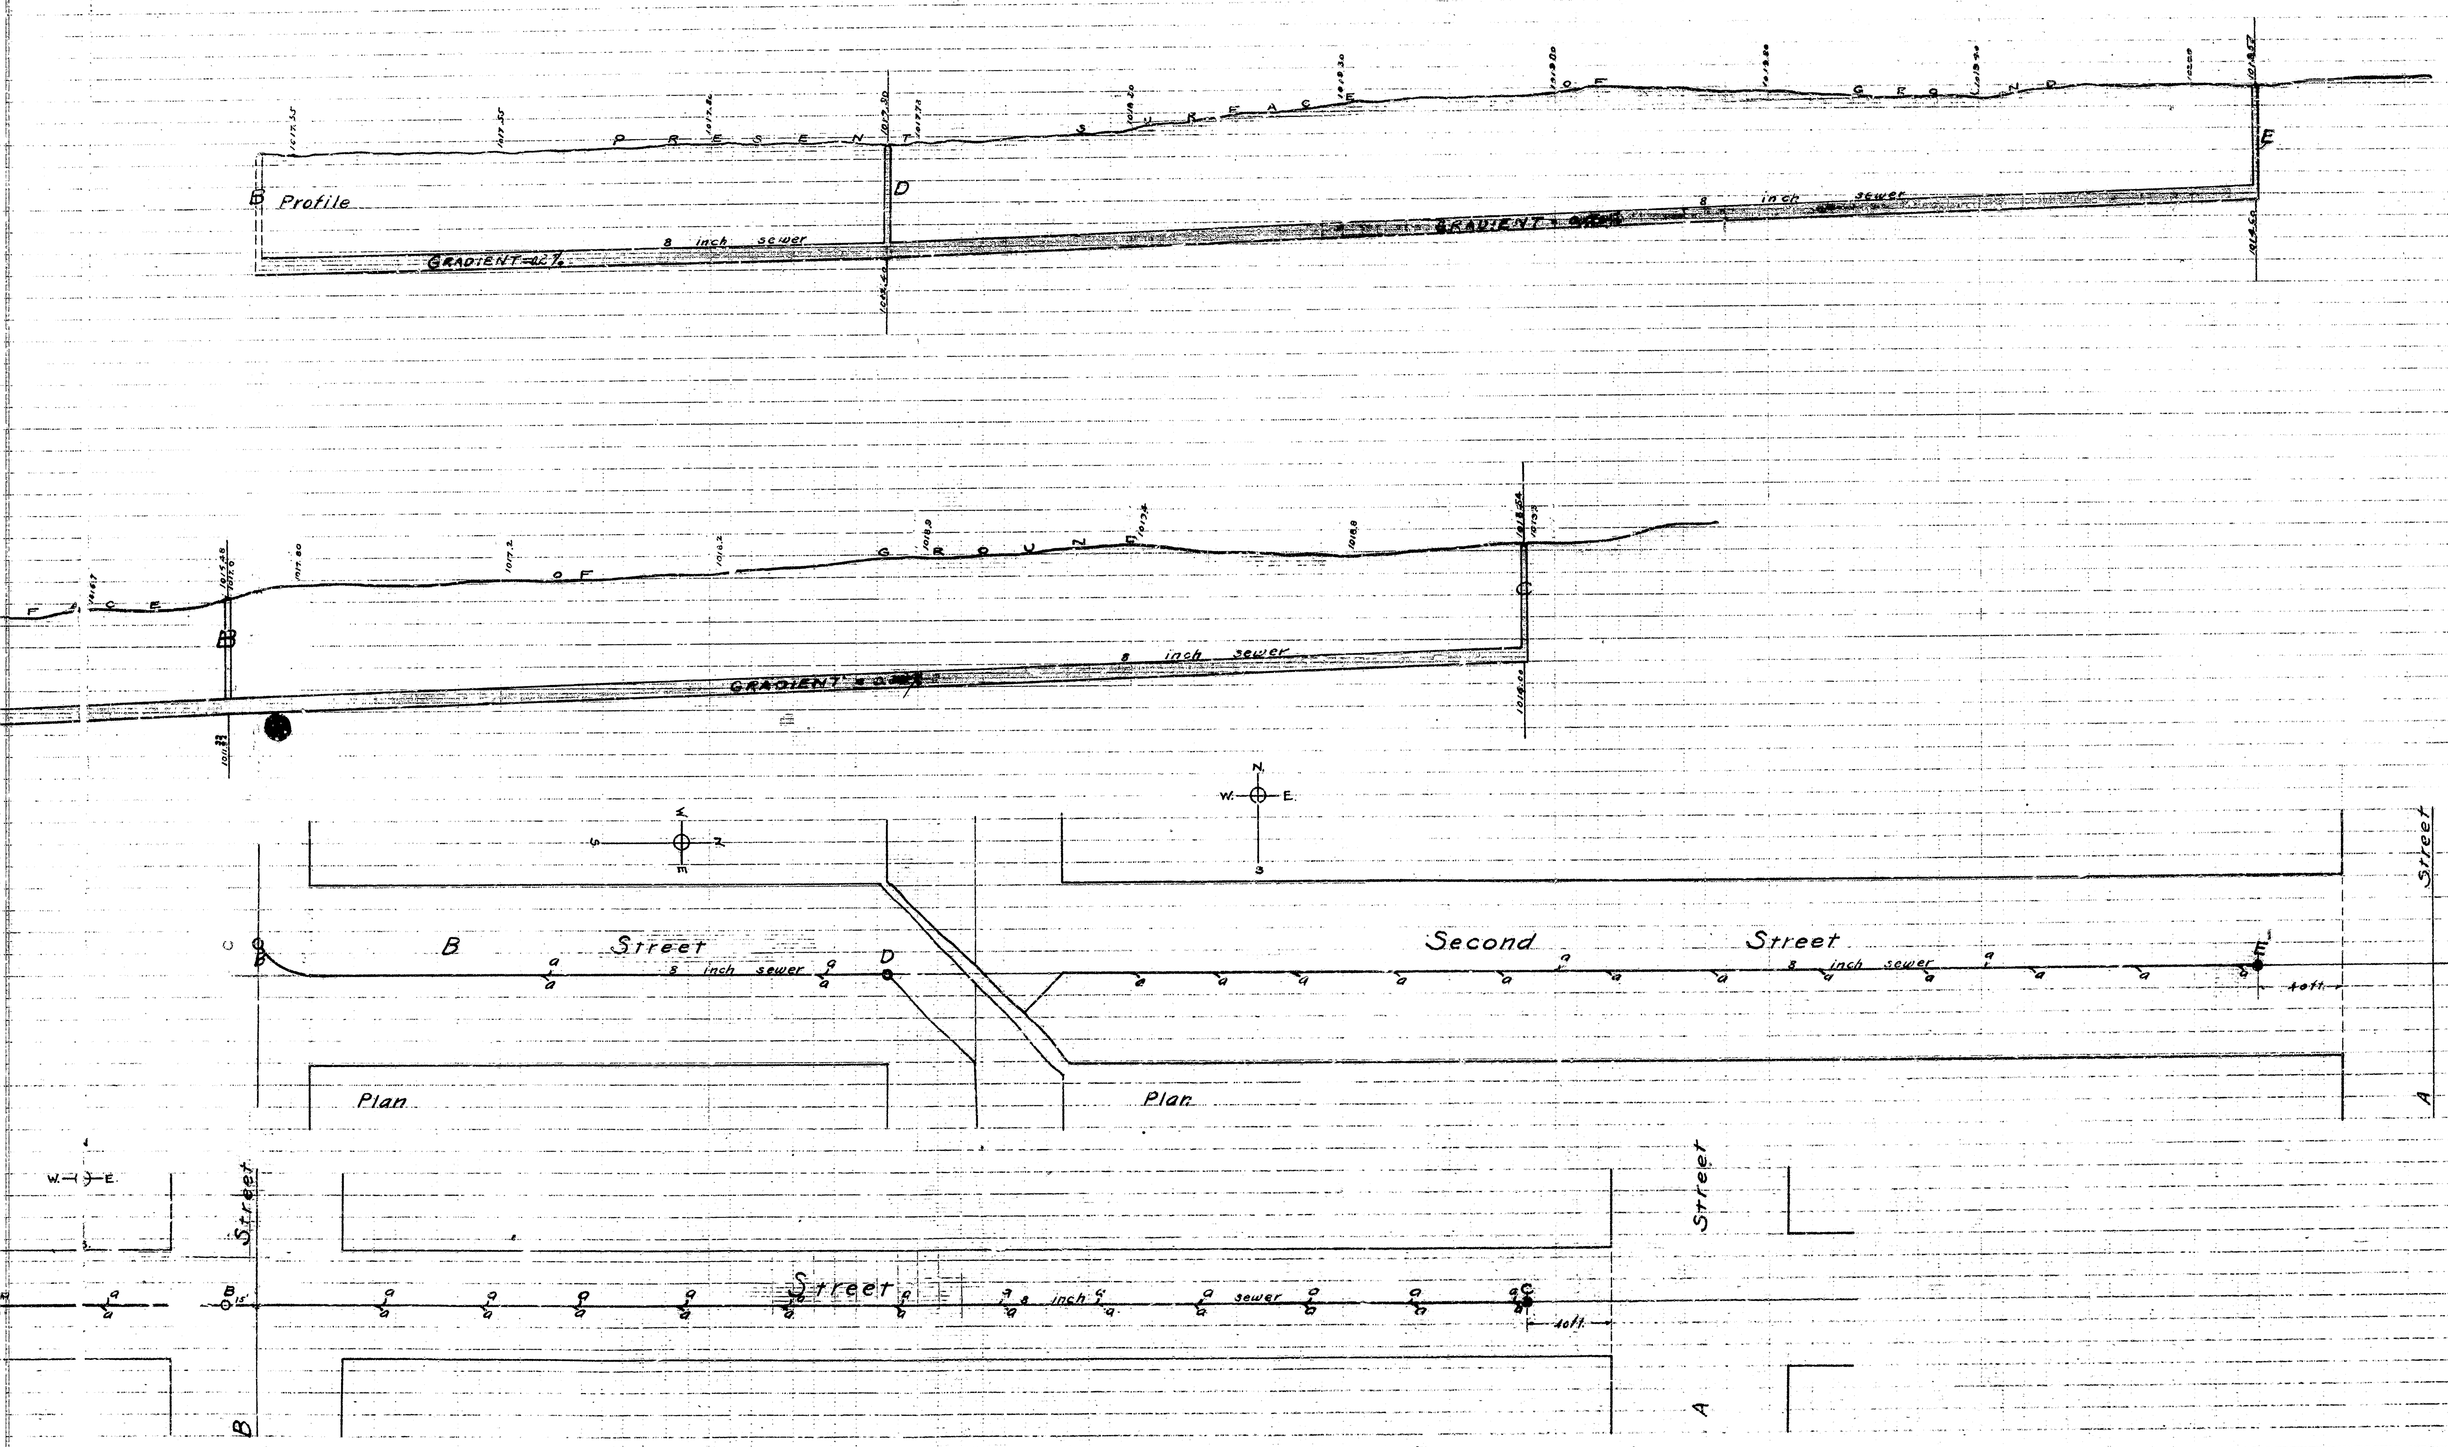

Resolution Adopting Profiles, Plans and Specifications

Resolved, by the Mayor and Common Council of the City of San Bernardino that the profiles, plans and specifications prepared by the City Engineer for a sewer in Bridge Street, B Street and Second Street and heretofore presented be and the same are hereby Approved and Adopted. Said profiles and plans shall be filed in the office of the City Engineer and shall be designated "Profiles and Plans No. 26" in the records of said office. Said specifications, shall be filed in the office of the City Clerk and shall be designated "Specifications No. 26" in the records of said office.

I hereby certify that the foregoing was adopted by the Mayor and Common Council of the City of San Bernardino at its meeting held on the _____ day of _____ 1910 by the following vote to wit:-

Ayes:-

Noes:-

City Clerk

Approved this _____ day of _____ 1910.

Mayor.

Details of Sewer.

Lineal feet of 8 inch sewer in Bridge Street	1275.75
" " " 8 " " " B "	285.50
" " " 8 " " " Second "	614.75
Total Lineal feet of 8 inch sewer	2,176.00
Number of 8 inch by 4 inch wyes (shown at points marked a.)	66
Number of Manholes (shown at points marked B and D.)	2
Number of Flush Tanks (shown at points marked C and E.)	2
Average depth in feet of bottom of sewer below present surface of ground	5

Letters in red ink show location on profiles and on plans of parts of sewer designated.

Figures in red ink show elevations of parts of sewer to be constructed.

" " black " " " " present surface of ground.

All elevations are in feet and are above a plane which is 1045.28 feet below City Bench Mark as established by ordinance No. 383 of the City of San Bernardino.

The line of sewer to be constructed is shown colored blue.

Center lines of streets are shown colored red.

Property " " " " " black.

FT. indicates feet.

IN. " inches.

" " ditto.

= " equals.

"Preferred" PROFILE PAPER PLATE A

"Preferred" PROFILE PAPER PLATE A

"Preferred" PROFILE PAPER PLATE A

No. 2