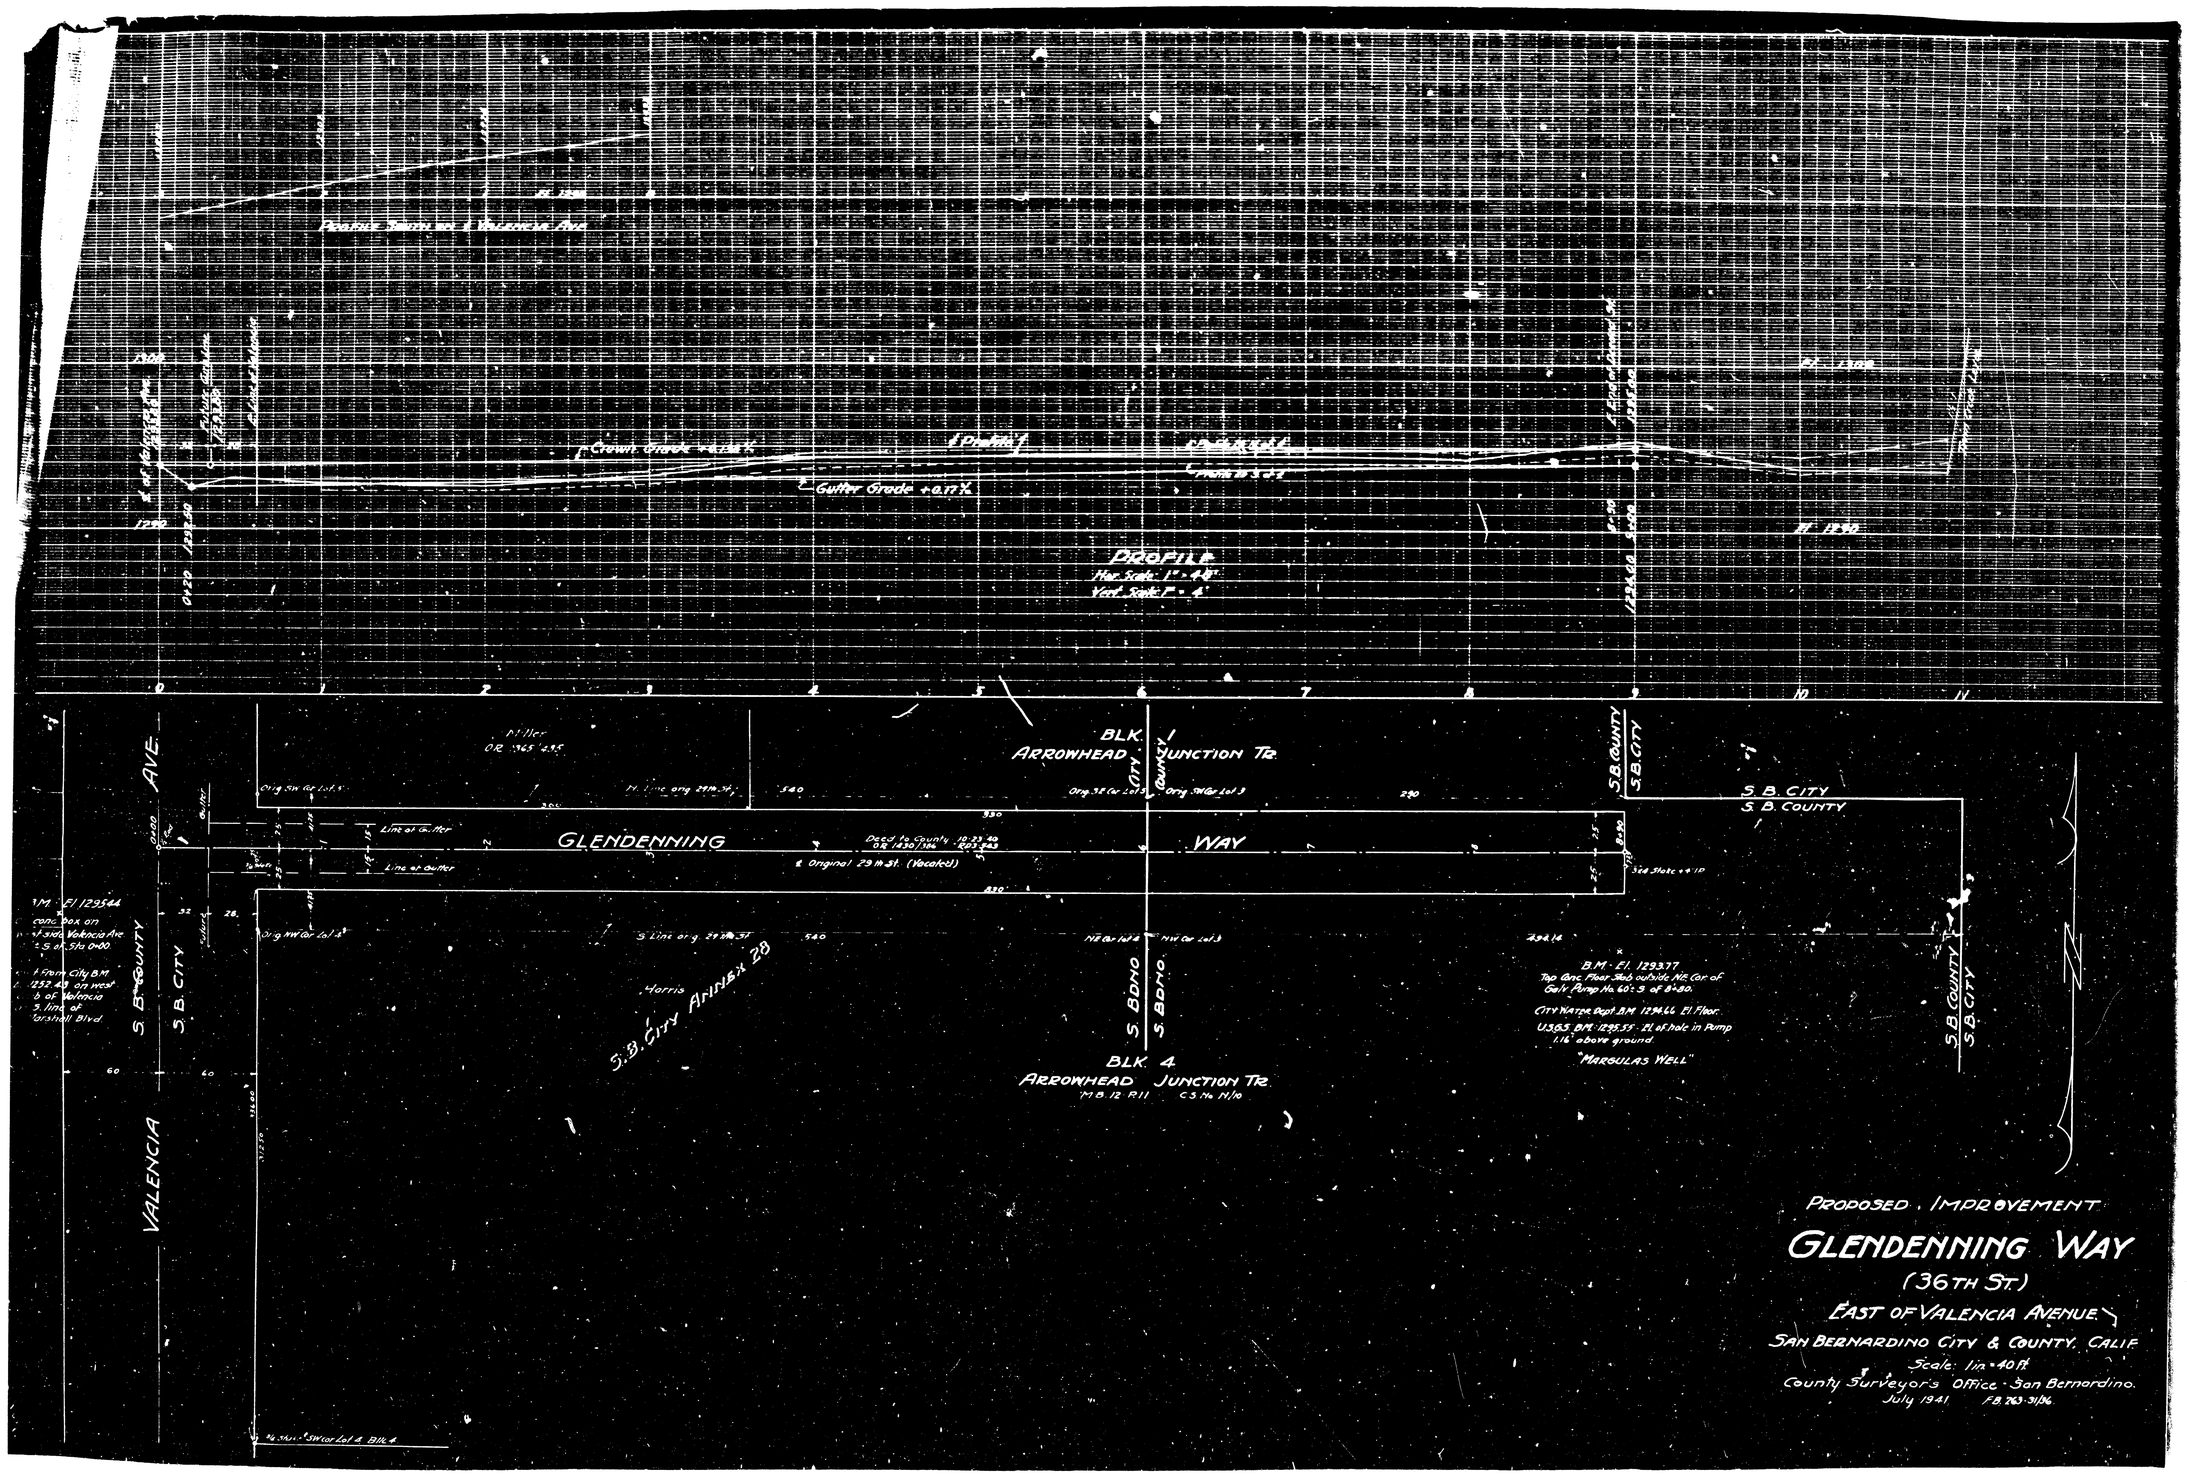
PROFILE
Hor. Scale: 1" = 40'
Vert. Scale: 1" = 4'
Crown Grade +0.18 %
Gutter Grade +0.17 %
BLK. 1
ARROWHEAD JUNCTION Tr.
BLK. 4
ARROWHEAD JUNCTION Tr.
GLENDENNING WAY
VALENCIA AVE.
S.B. CITY ANNEX 28
S.B. COUNTY
S.B. CITY
S.B. BDND
Line of Gutter
Deed to County 10-23-40
O.R. 1430/386
Original 29th St. (Vacated)
B.M. El. 129.77
Top Conc. Floor Slab outside NE Cor. of Galv. Pump No. 60-3 of 8"-80.
City Water Dept. B.M. 129.66 El. Floor.
U.S.G.S. B.M. 129.55 - El. of hole in Pump 1.16' above ground.
"MARGULAS WELL"
PROPOSED IMPROVEMENT
GLENDENNING WAY
(36TH ST.)
EAST OF VALENCIA AVENUE
SAN BERNARDINO CITY & COUNTY, CALIF.
Scale: 1in = 40ft
County Surveyor's Office - San Bernardino.
July 1941. F.B. 763-31/36.