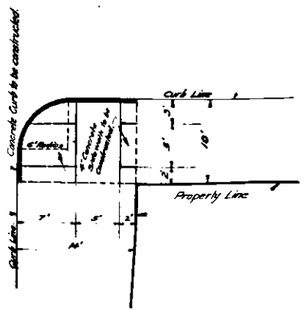

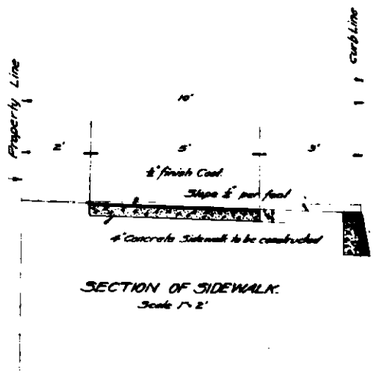

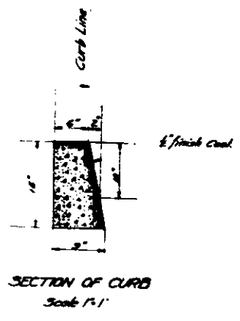
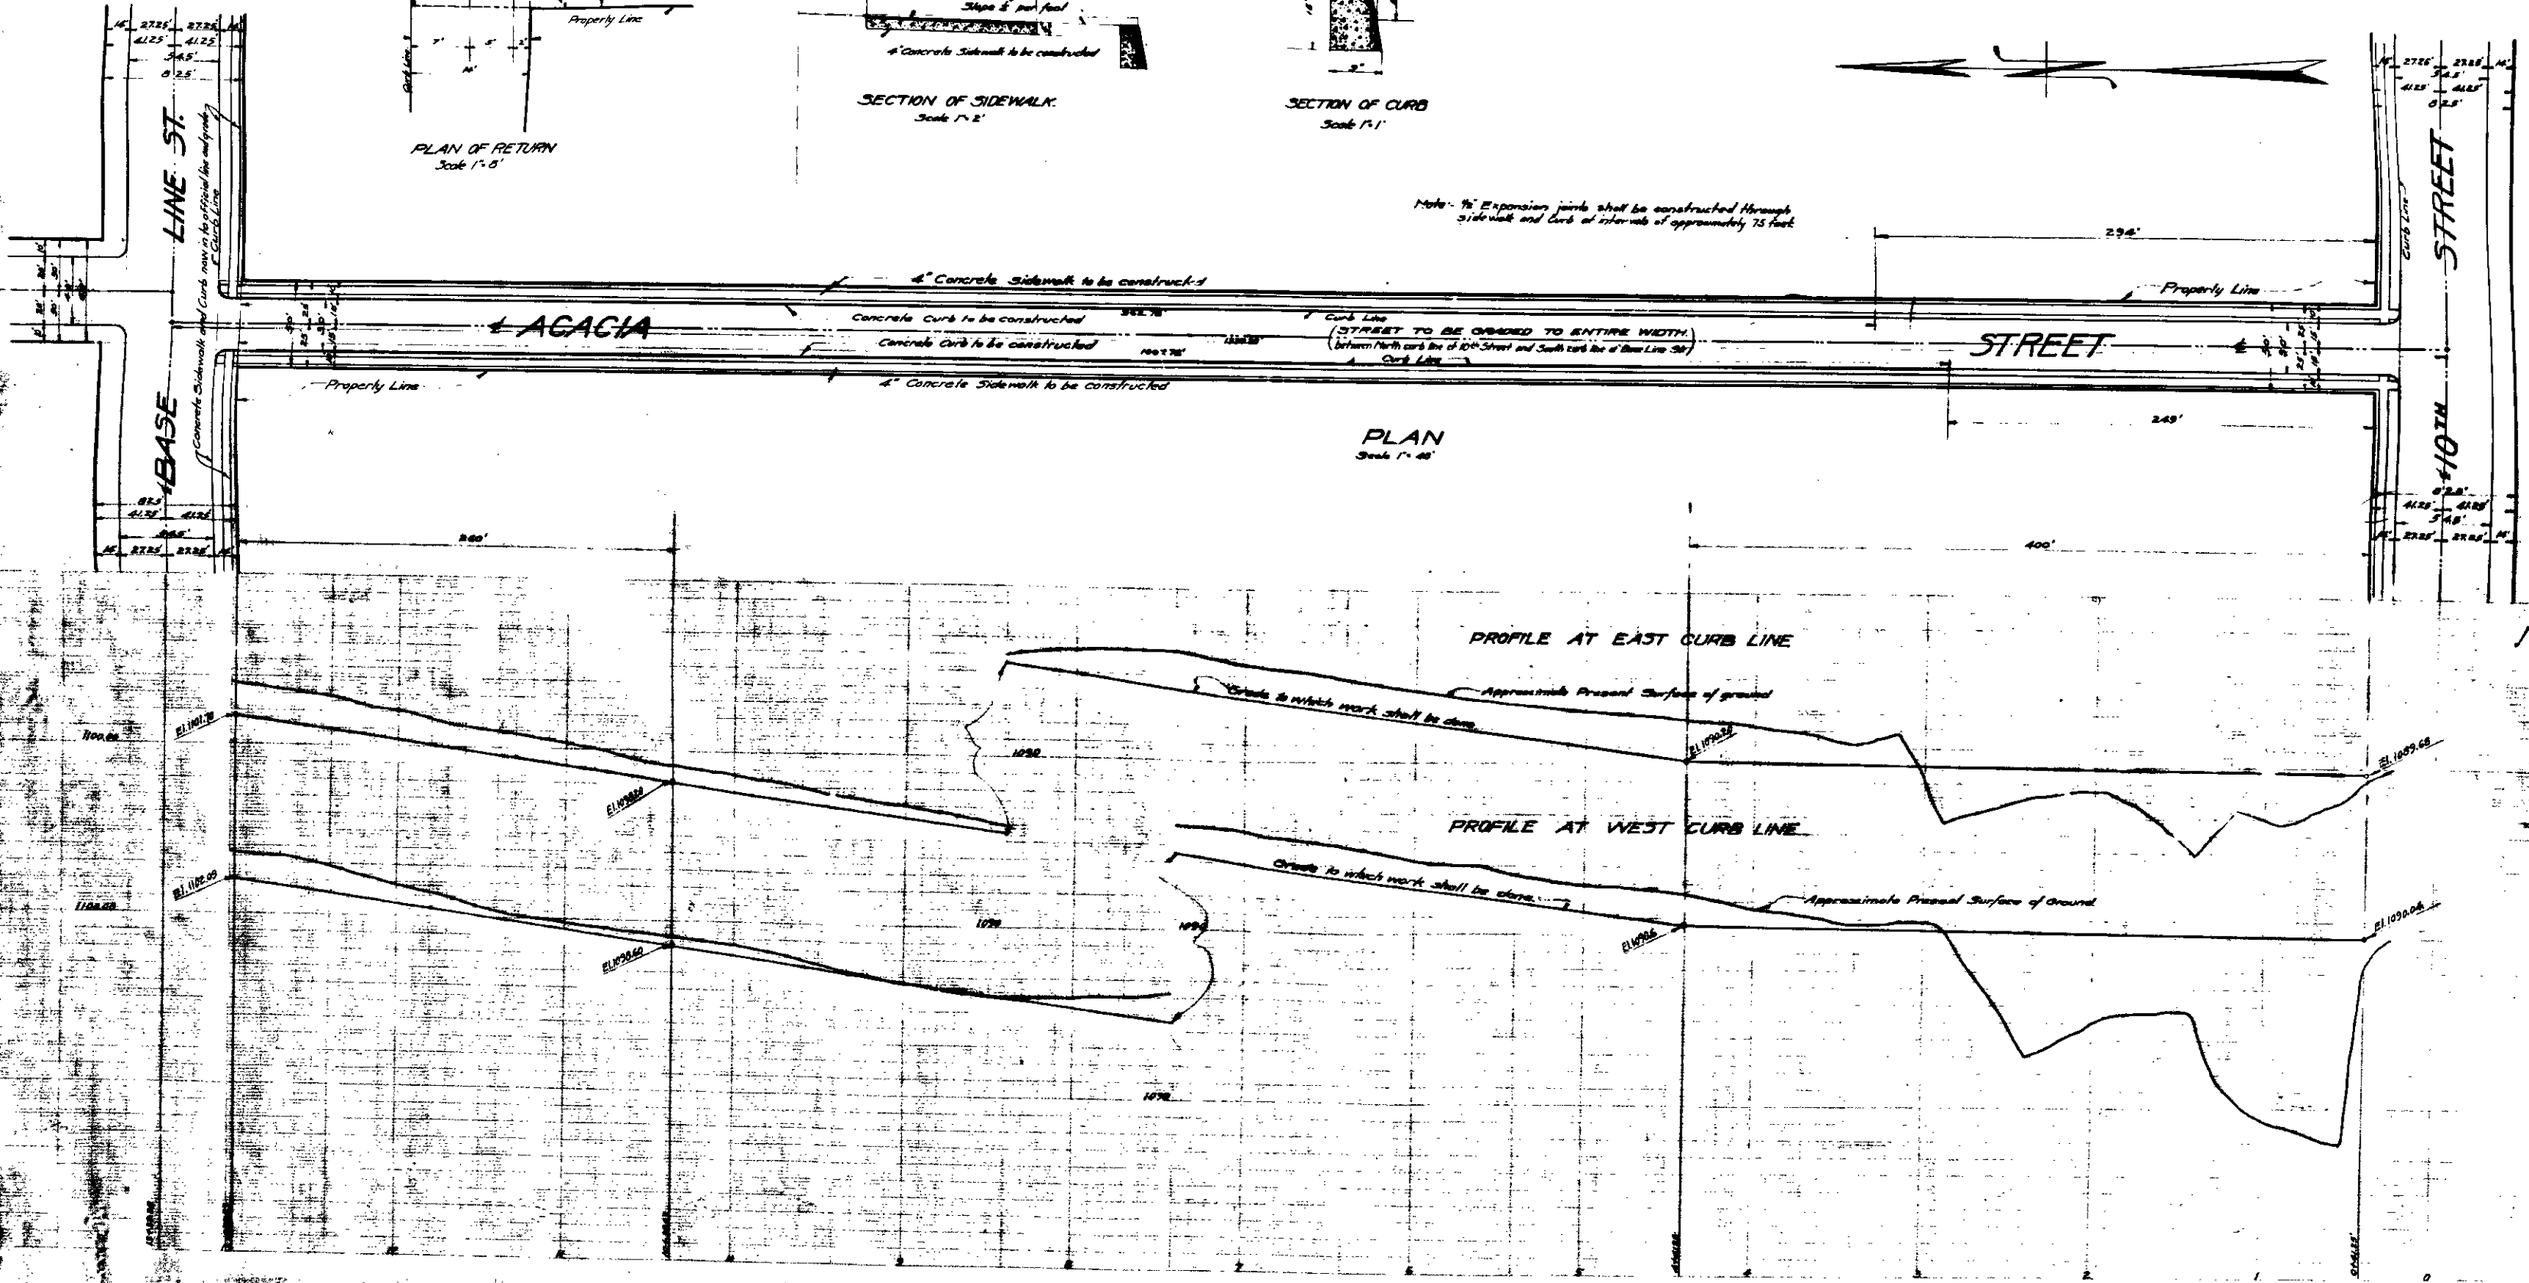
Note:- ½" Expansion joints shall be constructed through sidewalk and curb at intervals of approximately 75 feet