General Notes:-
Connect Water Line to Existing Water System.
Plumbing Pipes above Floor grade to be exposed.
Elec. Conduit to be exposed.
Contractors shall Verify dimensions shown for details and material used.

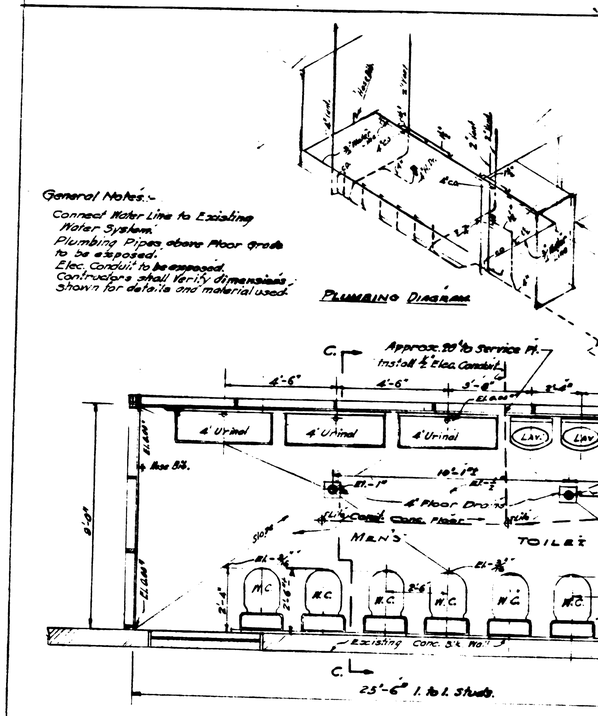

— PLAN —
Scale ⅜" = 1'

PLUMBING DIAGRAM

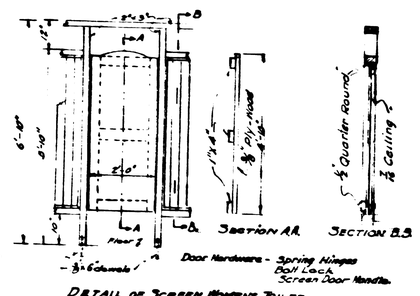

SECTION A.A. SECTION B.B.

DETAIL OF SCREEN WOMENS TOILET.
Scale ½" = 1'

SECTION OF SCREEN AT E.E
MENS TOILET.
Scale ⅜" = 1'

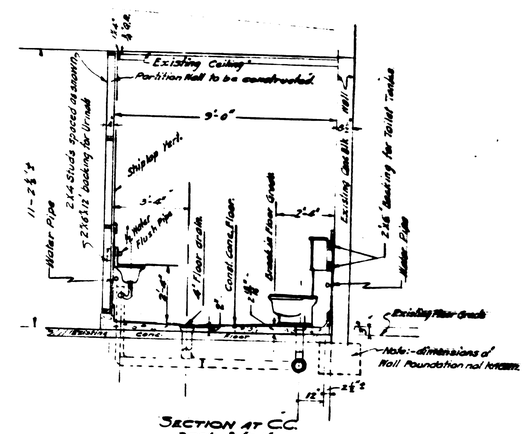

SECTION AT C.C.
Scale ⅜" = 1'

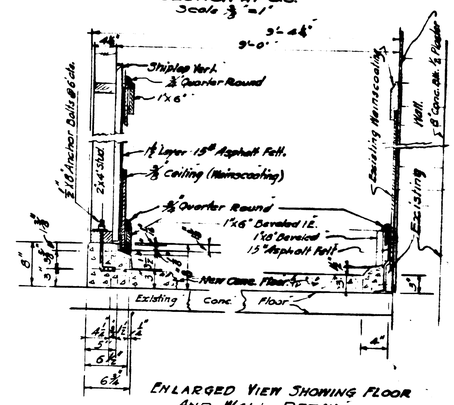

ENLARGED VIEW SHOWING FLOOR AND WALL DETAIL
Scale:- 1" = 1'

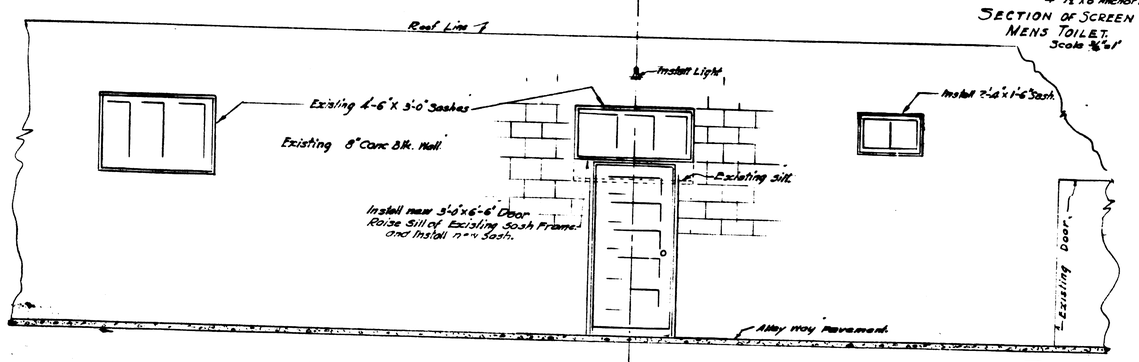

ELEVATION
Scale ⅜" = 1'

Sheet No. 1.

DETAIL FOR TEMPORARY TOILETS
— VENDOME CAFE BUILDING —
— 458 - 3RD STREET —
CITY OF SAN BERNARDINO,
CALIFORNIA.

SEPT. 1943

Edgar T. Hom,
CITY ENGINEER.