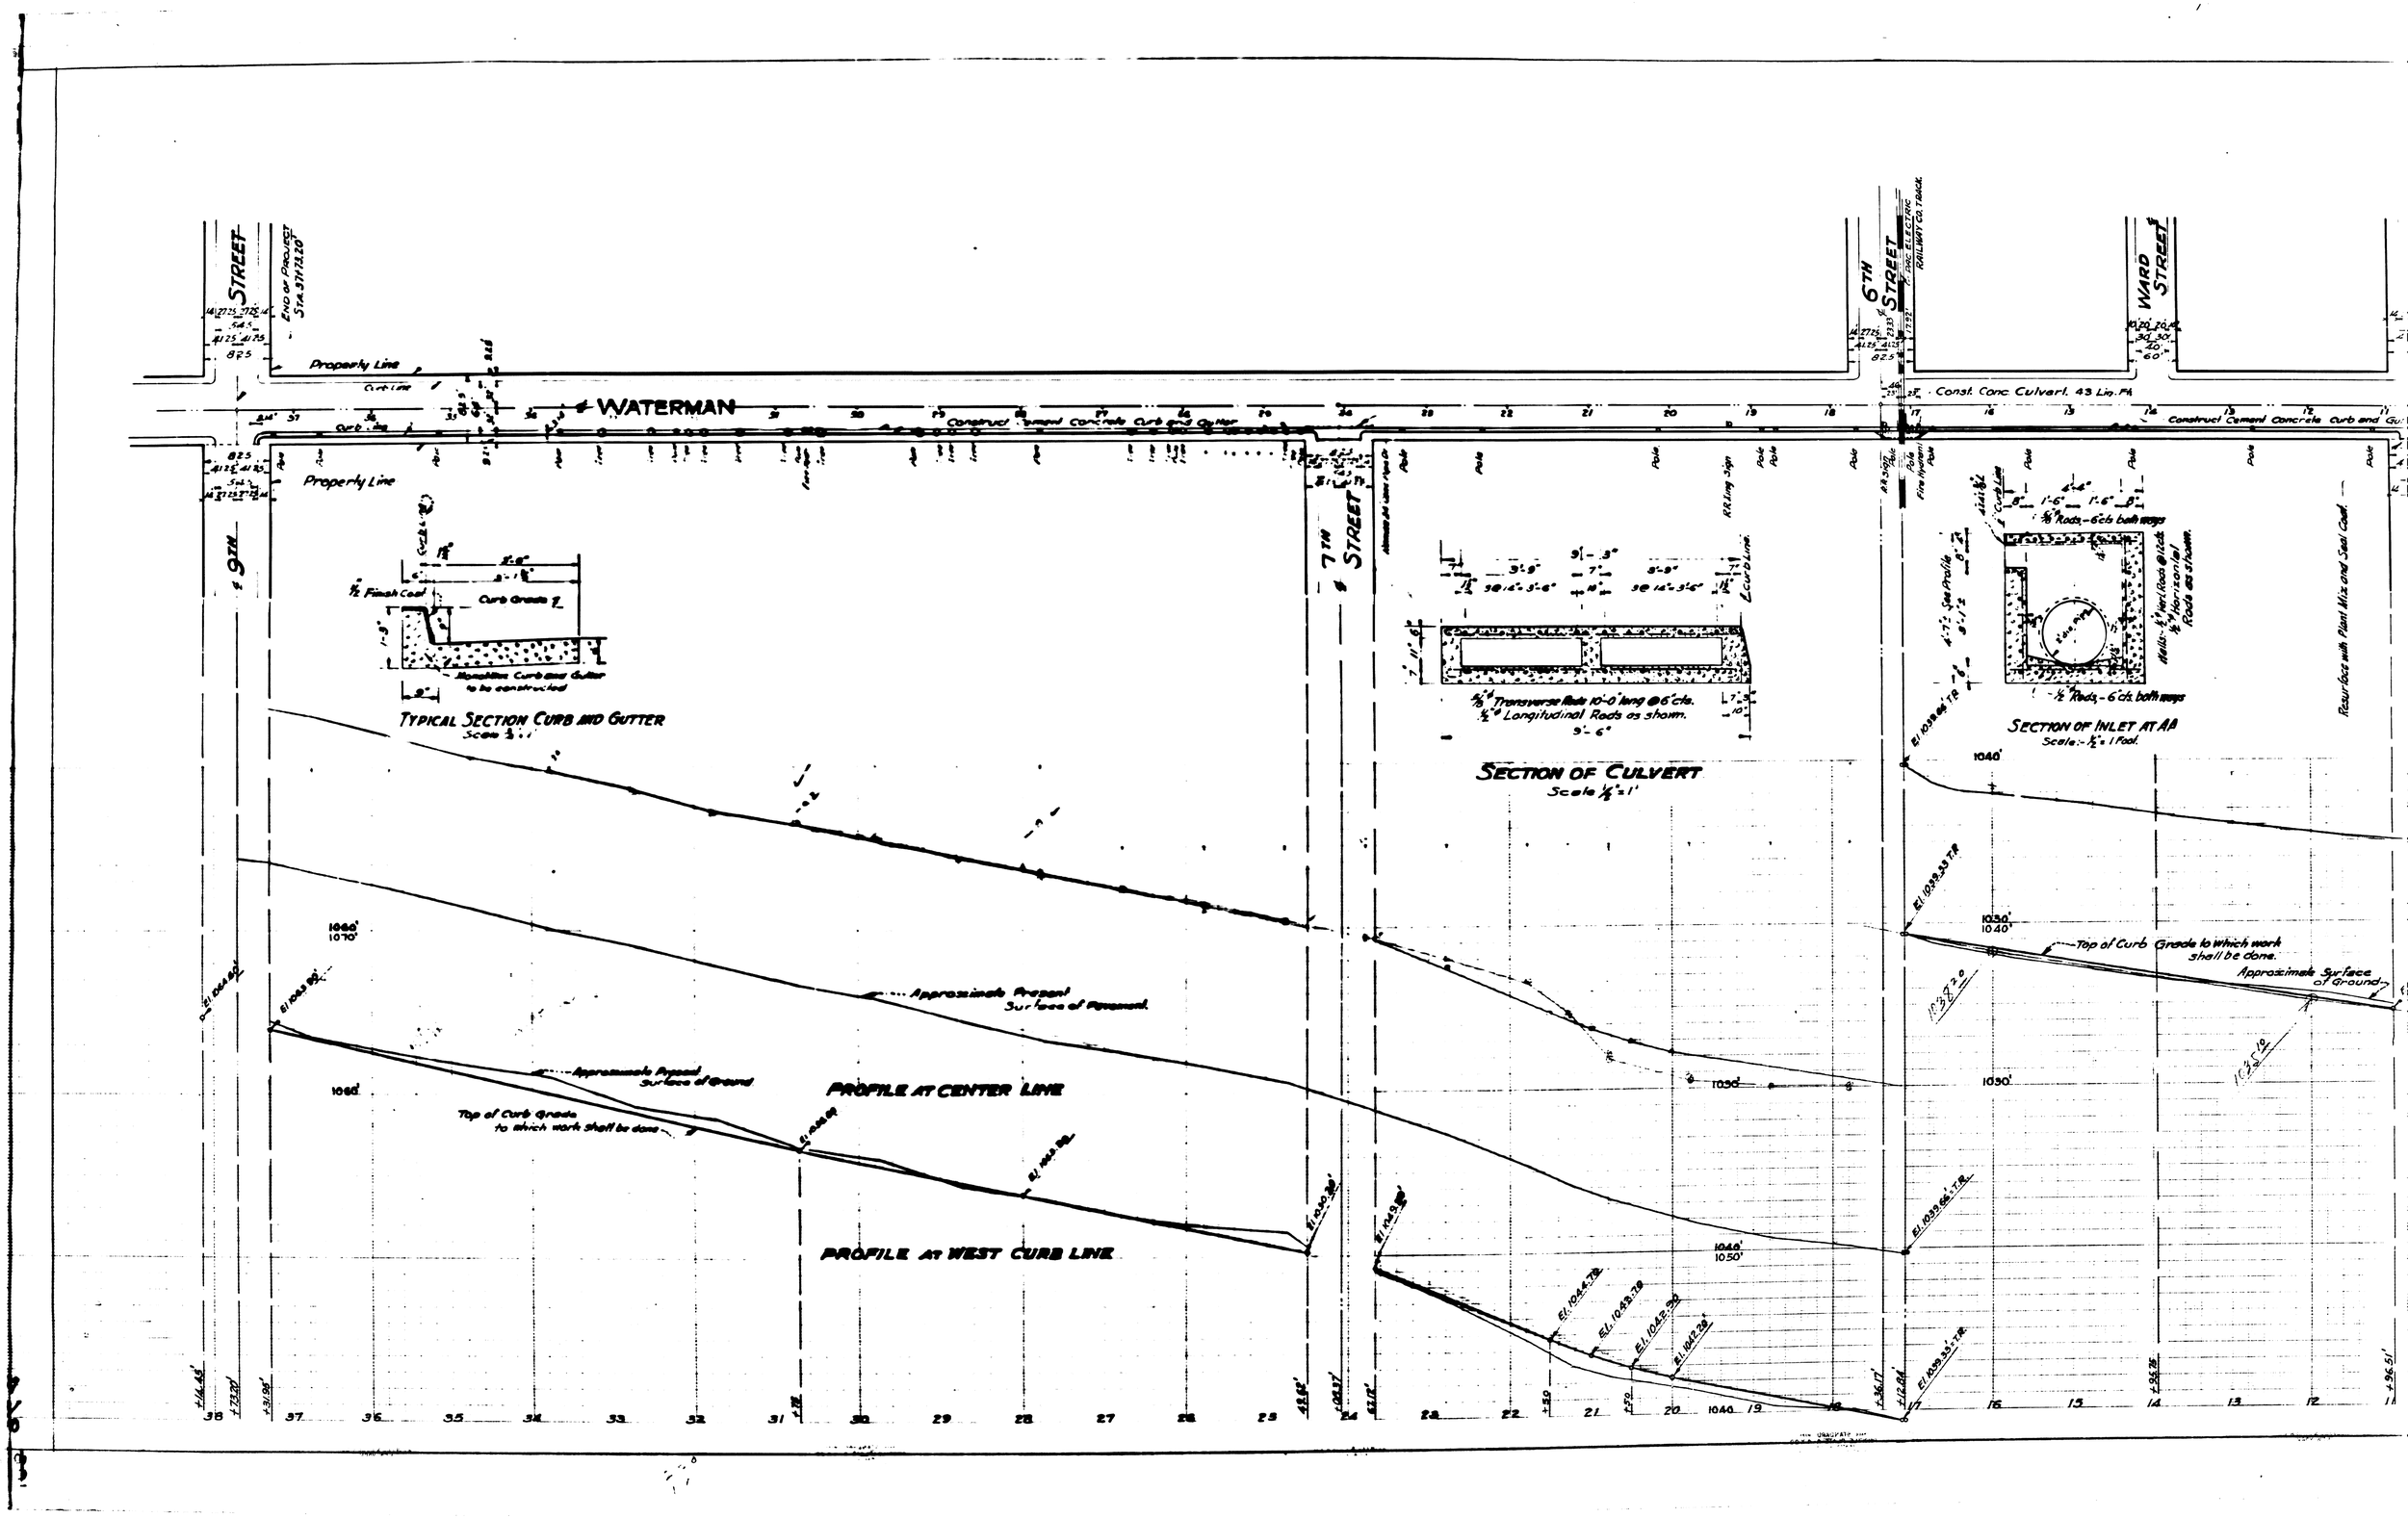
WATERMAN
9TH STREET
7TH STREET
6TH STREET
WARD STREET
END OF PROJECT STA. 37+73.20
Property Line
Curb Line
Construct Cement Concrete Curb and Gutter
Const. Conc. Culvert, 43 Lin. Ft.
RAILWAY CO. TRACK
Resurface with Plant Mix and Seal Coat
TYPICAL SECTION CURB AND GUTTER
Scale 1/2"=1'
SECTION OF CULVERT
Scale 1/4"=1'
SECTION OF INLET AT AB
Scale:- 1/2"=1 Foot.
PROFILE AT CENTER LINE
PROFILE AT WEST CURB LINE
Approximate Proposed Surface of Pavement
Approximate Proposed Surface of Ground
Top of Curb Grade to which work shall be done
Approximate Surface of Ground

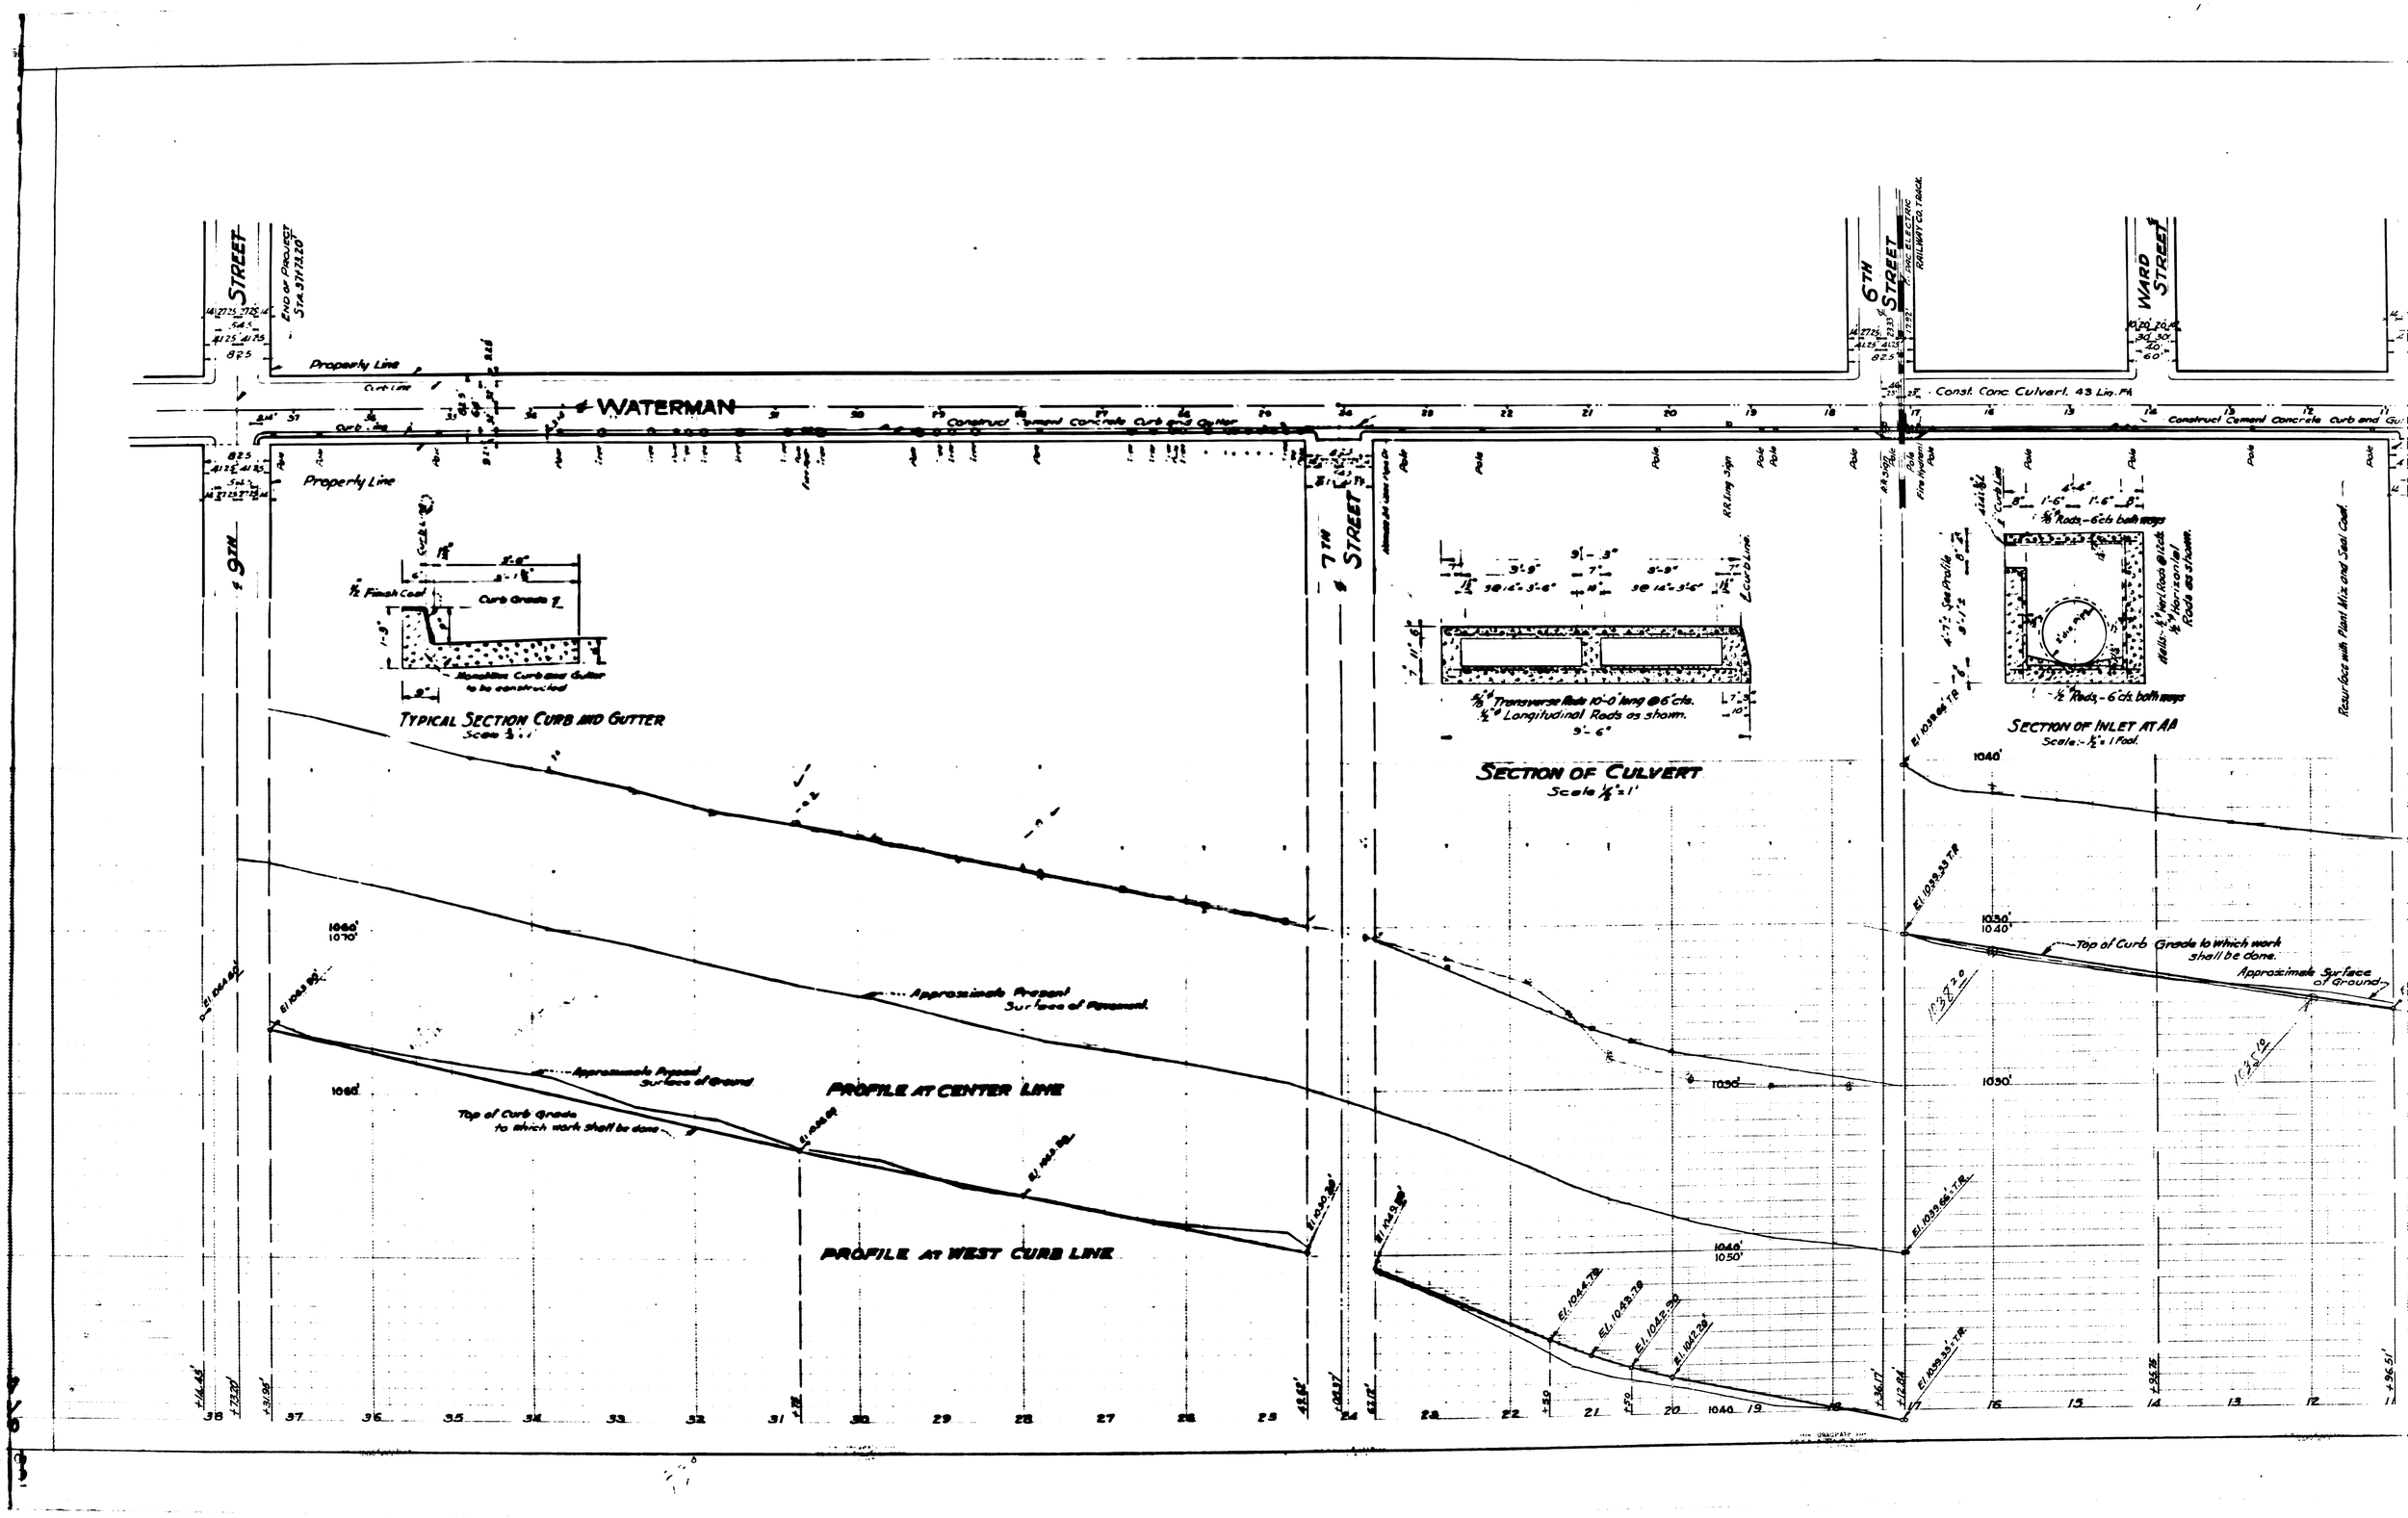
WATERMAN
9TH STREET
7TH STREET
6TH STREET
WARD STREET
END OF PROJECT STA. 37+73.20
Property Line
Curb Line
Construct Cement Concrete Curb and Gutter
Const. Conc. Culvert, 43 Lin. Ft.
RAILWAY CO. TRACK
Resurface with Plant Mix and Seal Coat
TYPICAL SECTION CURB AND GUTTER
Scale 1/2"=1'
SECTION OF CULVERT
Scale 1/4"=1'
SECTION OF INLET AT AB
Scale:- 1/2"=1 Foot.
PROFILE AT CENTER LINE
PROFILE AT WEST CURB LINE
Approximate Proposed Surface of Pavement
Approximate Proposed Surface of Ground
Top of Curb Grade to which work shall be done
Approximate Surface of Ground