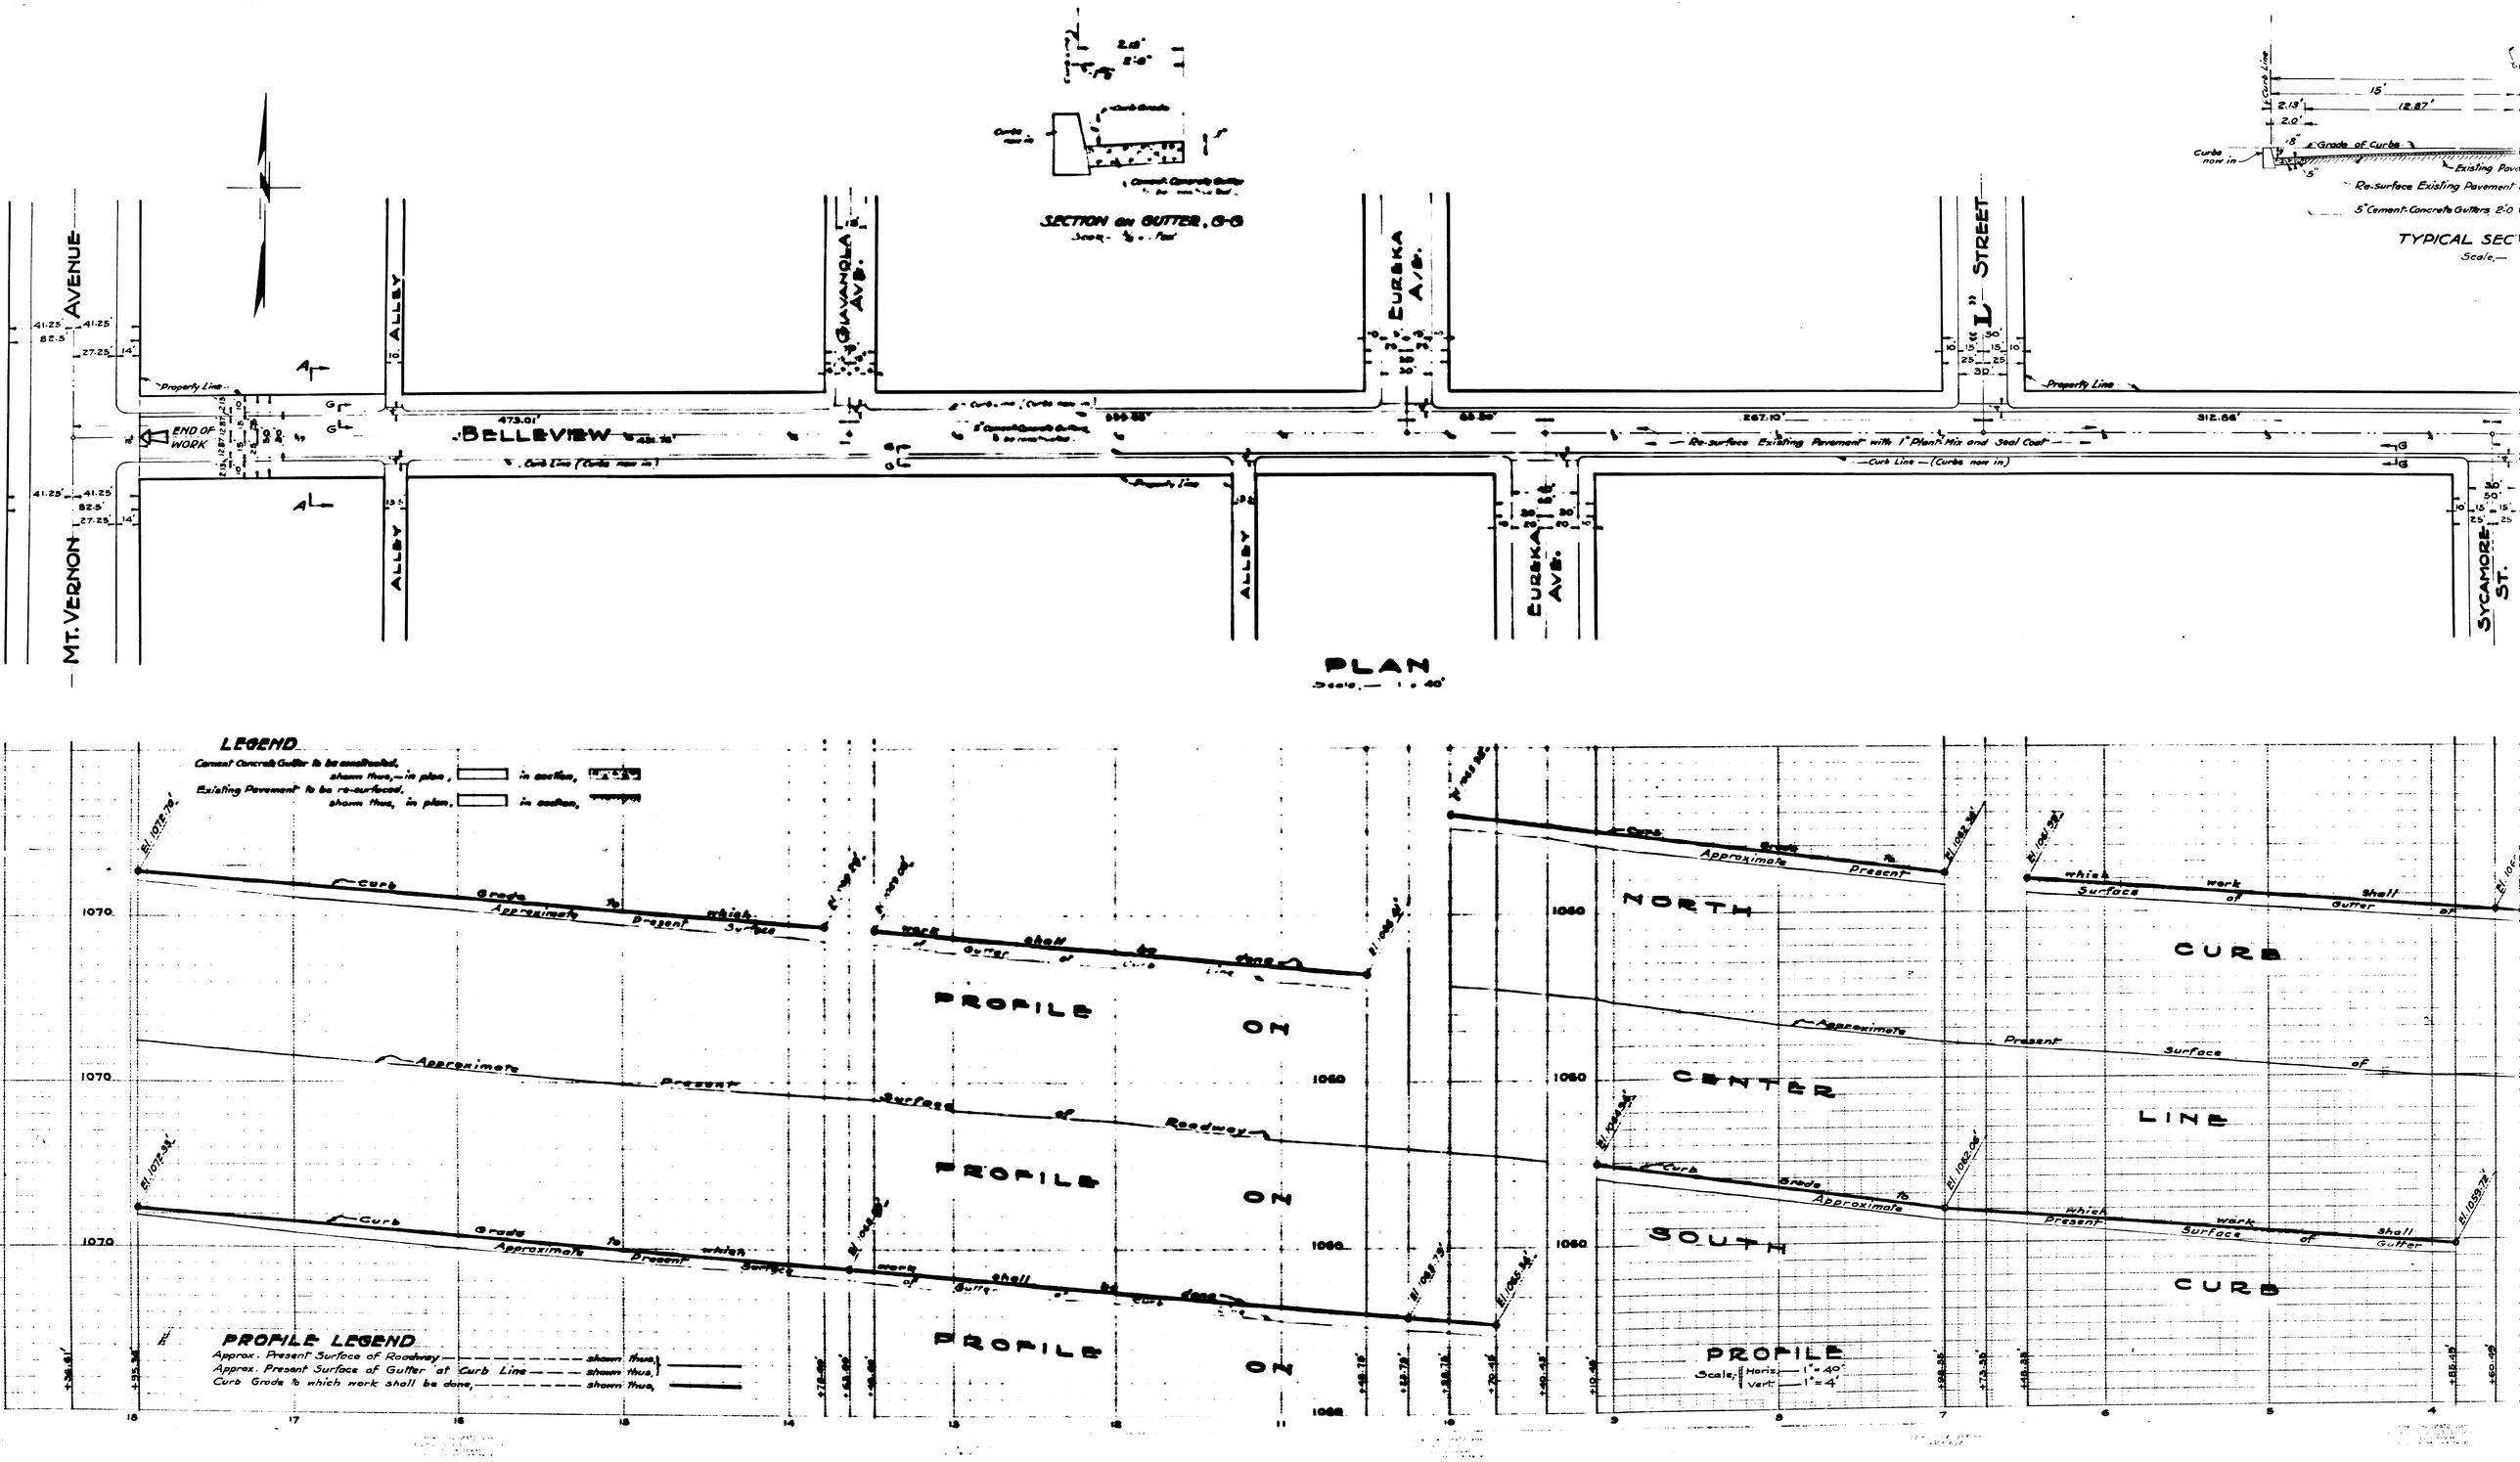
SECTION on GUTTER, G-G
TYPICAL SECT
Scale,—
Grade of Curbs
Existing Pave
Re-surface Existing Pavement
5" Cement-Concrete Gutters 2'0
Curb Line
Curbs now in
MT. VERNON AVENUE
ALLEY
GIAVANOLA AVE.
EUREKA AVE.
"L" STREET
SYCAMORE ST.
BELLEVIEW
END OF WORK
Property Line
Curb Line (Curbs now in)
Re-surface Existing Pavement with 1" Plant Mix and Seal Coat
PLAN
Scale,— 1" = 40'
LEGEND
Cement Concrete Gutter to be constructed,
shown thus,— in plan, in section,
Existing Pavement to be re-surfaced,
shown thus, in plan, in section,
Approximate Present Surface of Roadway
Approximate Present Surface of Gutter at Curb Line
Curb Grade to which work shall be done
PROFILE ON NORTH CURB
PROFILE ON CENTER LINE
PROFILE ON SOUTH CURB
PROFILE
Scale, Horiz. 1" = 40'
Vert. 1" = 4'
PROFILE LEGEND
Approx. Present Surface of Roadway — shown thus,
Approx. Present Surface of Gutter at Curb Line — shown thus,
Curb Grade to which work shall be done, — shown thus,