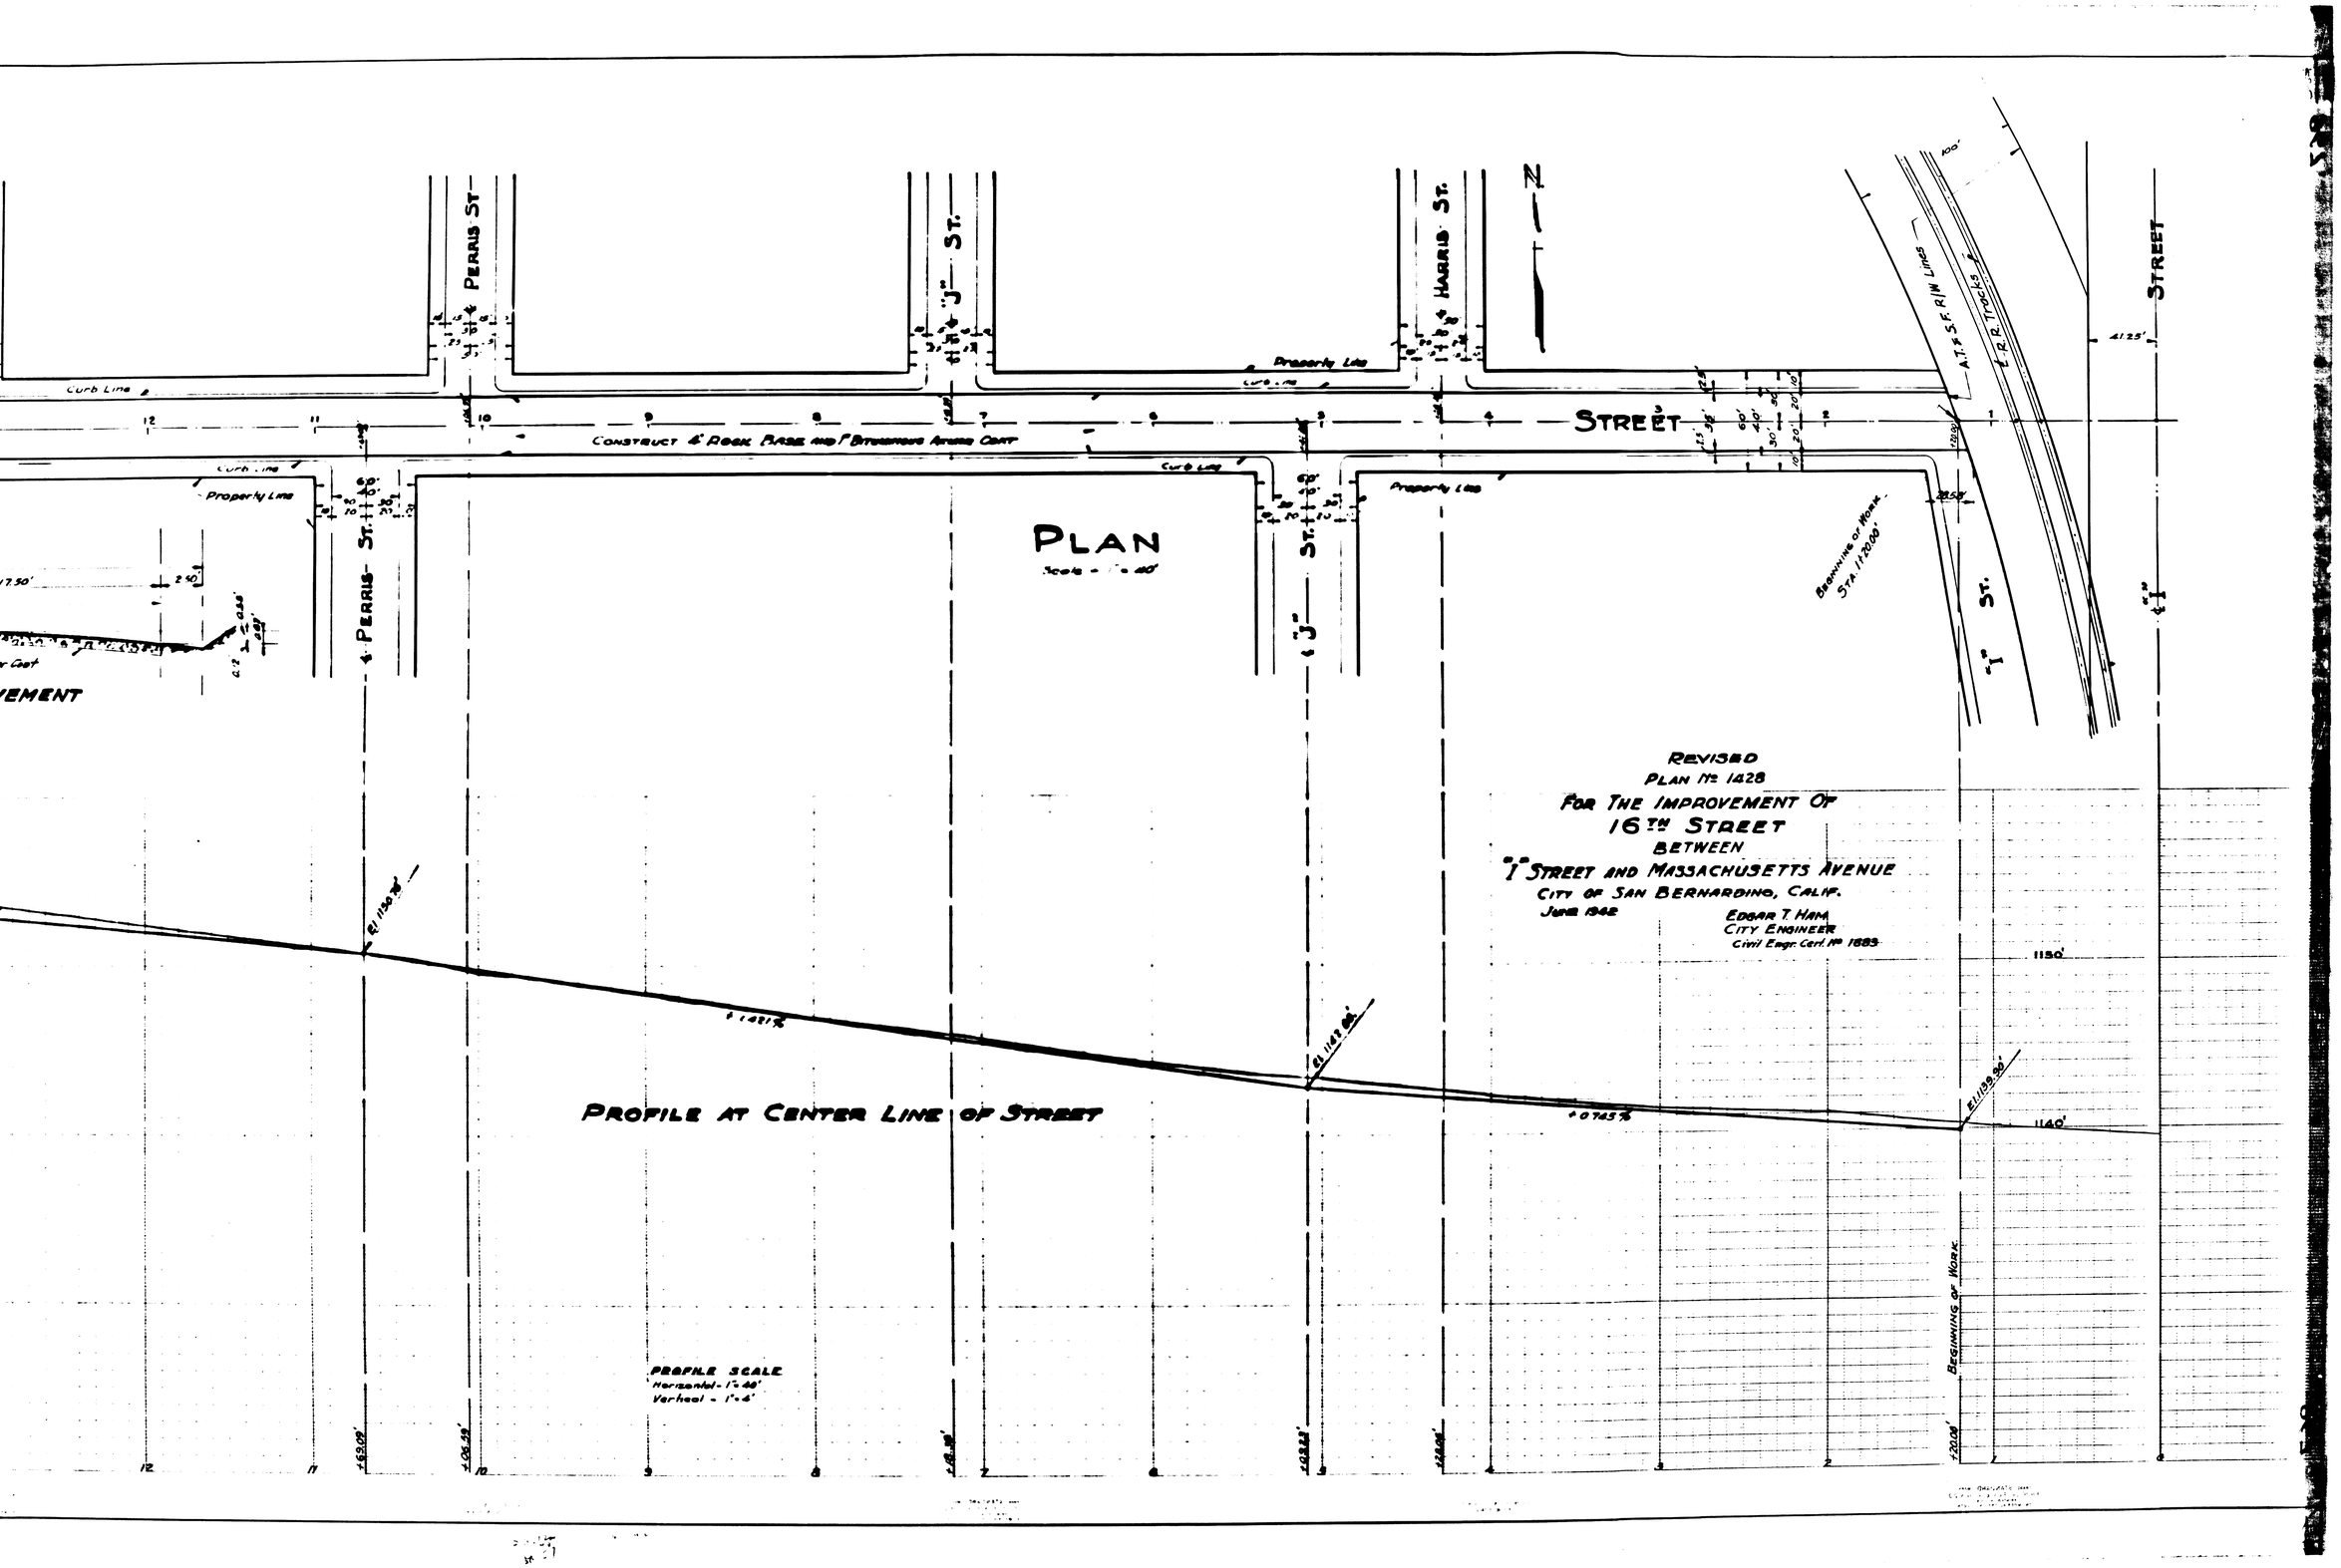
PERRIS ST
"J" ST.
HARRIS ST.
N
Curb Line
Property Line
CONSTRUCT 4" ROCK BASE AND 1" BITUMINOUS ASPHALT COAT
STREET
A.T.&S.F. R/W LINES
S.P.R.R. TRACKS
STREET
PLAN
Scale - 1" = 40'
PERRIS ST.
"J" ST.
BEGINNING OF WORK
STA. 112+00
"I" ST.
REVISED
PLAN No. 1428
FOR THE IMPROVEMENT OF
16TH STREET
BETWEEN
"I" STREET AND MASSACHUSETTS AVENUE
CITY OF SAN BERNARDINO, CALIF.
JUNE 1942
EDGAR T. HAHN
CITY ENGINEER
Civil Engr. Cert. No. 1883
PROFILE AT CENTER LINE OF STREET
PROFILE SCALE
Horizontal - 1" = 40'
Vertical - 1" = 4'
BEGINNING OF WORK
1150'
1140'

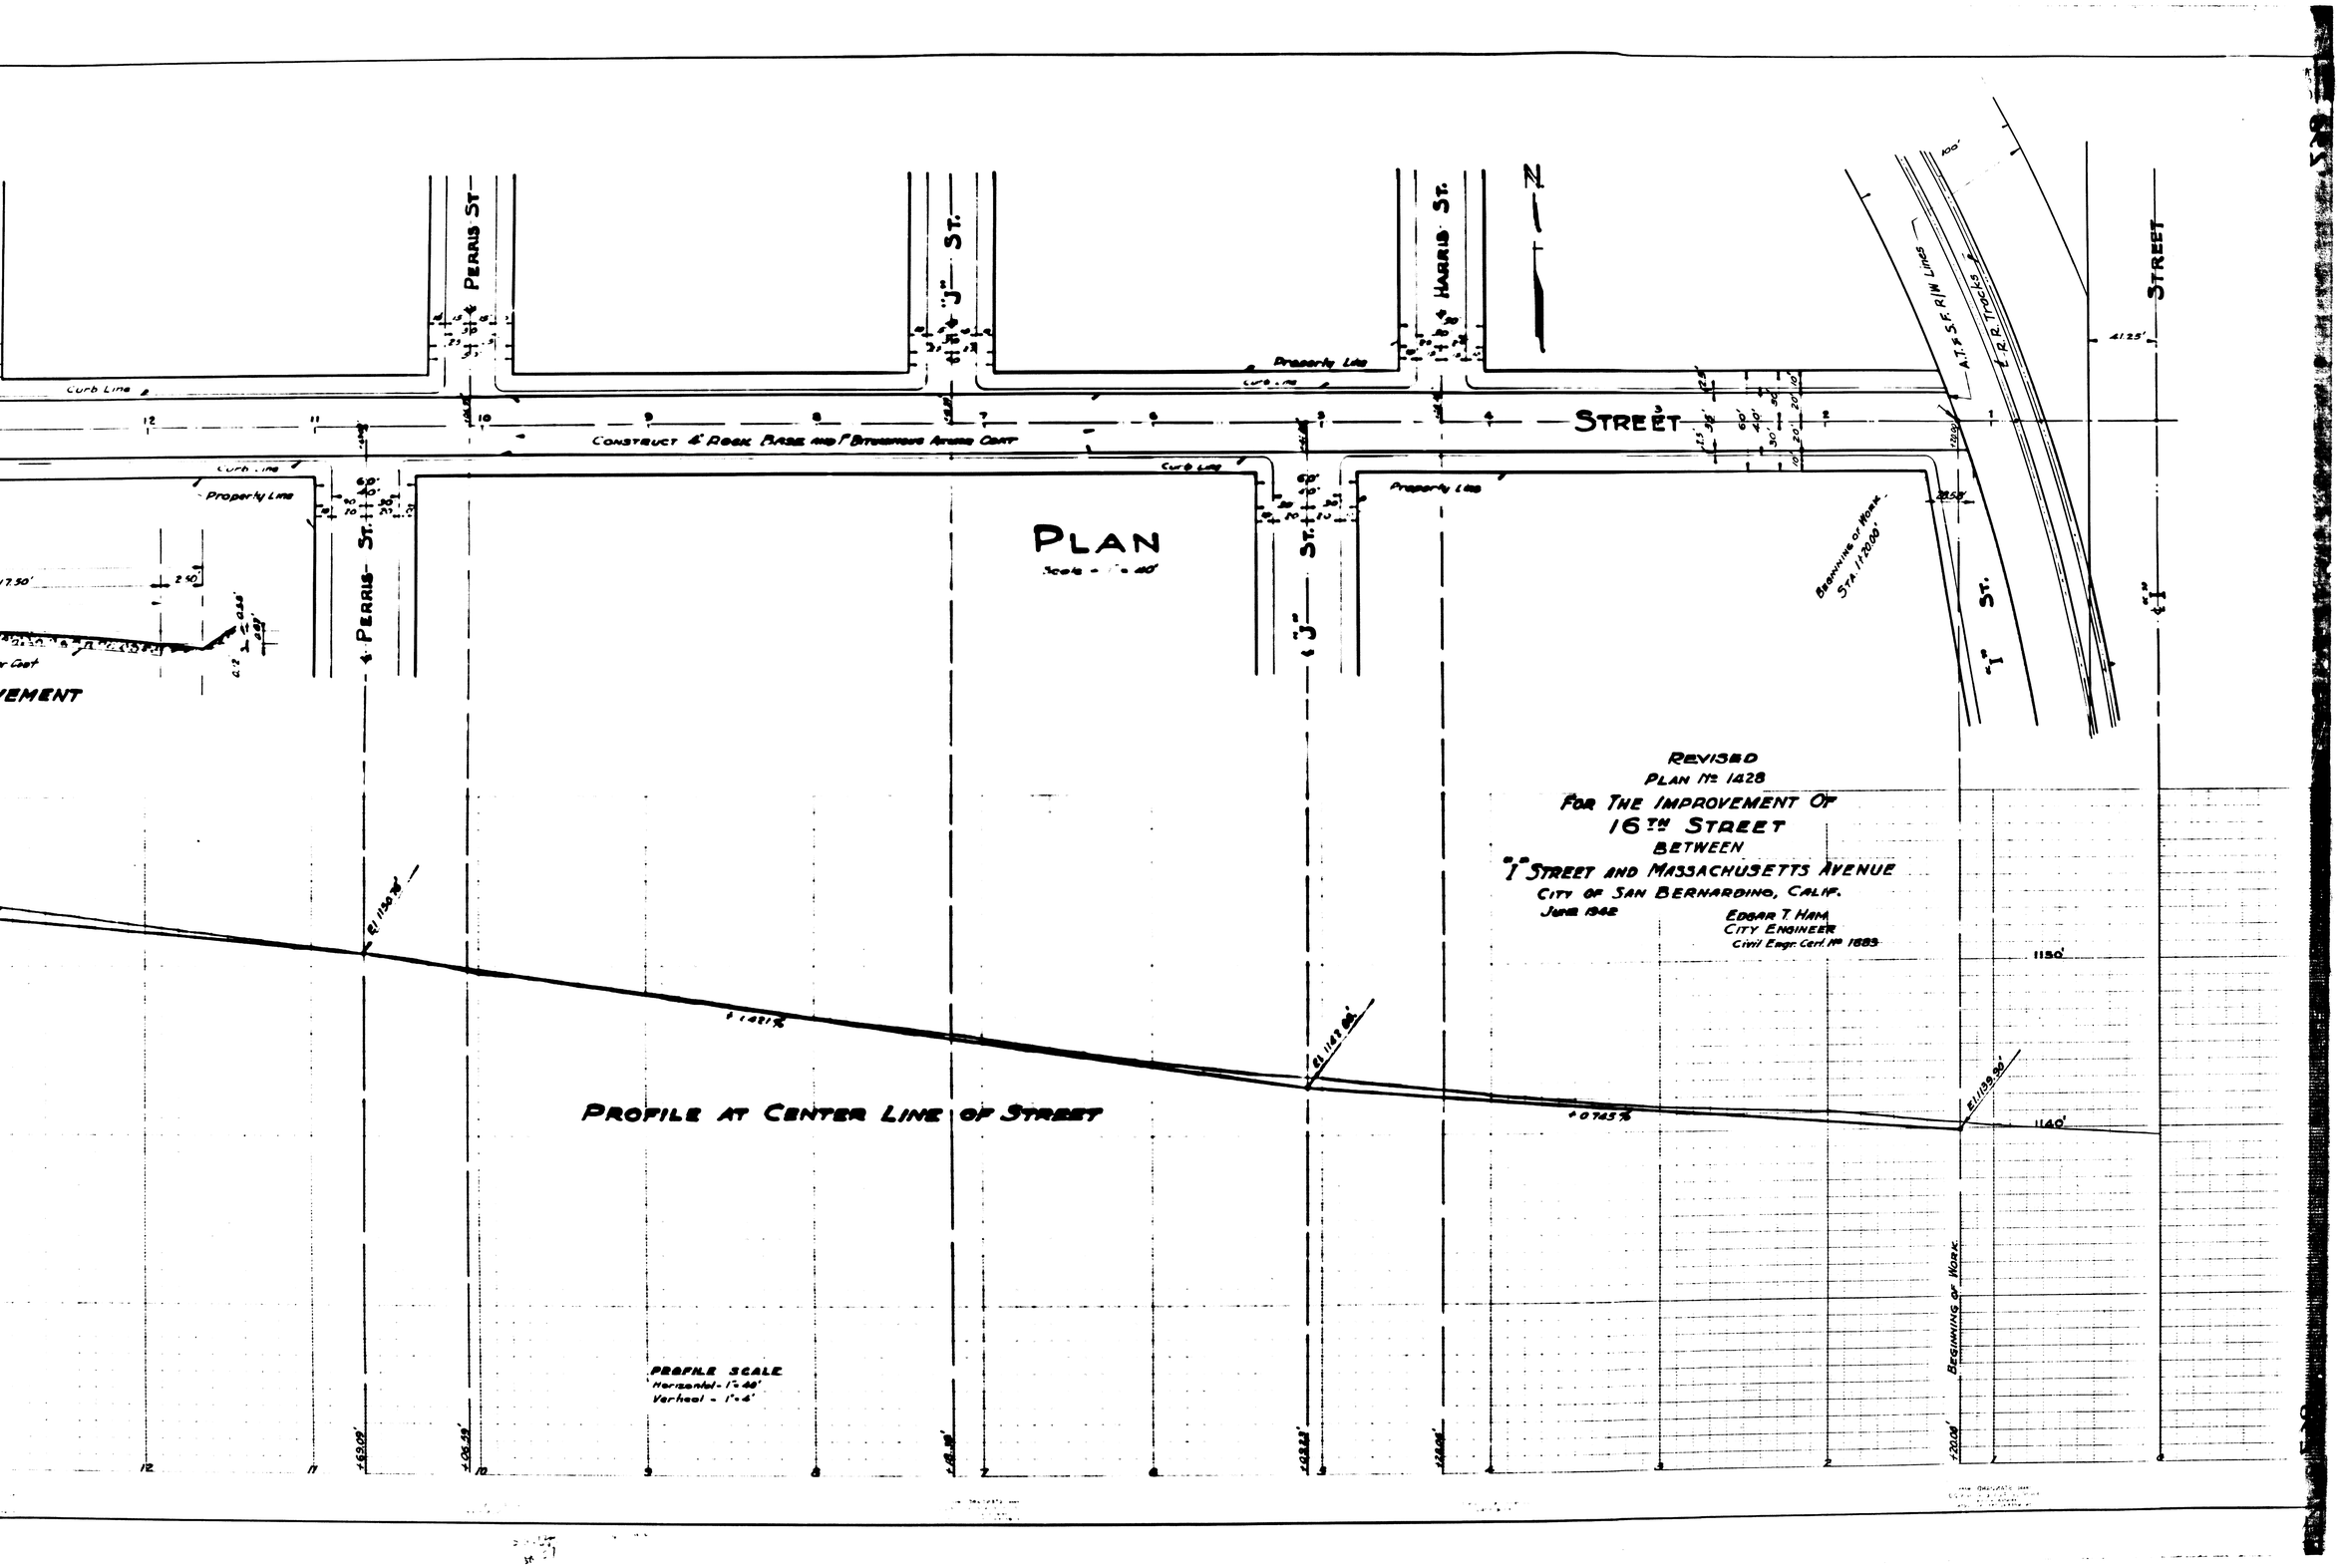
PERRIS ST
"J" ST.
HARRIS ST.
N
Curb Line
Property Line
CONSTRUCT 4" ROCK BASE AND 1" BITUMINOUS ASPHALT COAT
STREET
A.T.&S.F. R/W LINES
S.P.R.R. TRACKS
STREET
PLAN
Scale - 1" = 40'
PERRIS ST.
"J" ST.
BEGINNING OF WORK
STA. 112+00
"I" ST.
REVISED
PLAN No. 1428
FOR THE IMPROVEMENT OF
16TH STREET
BETWEEN
"I" STREET AND MASSACHUSETTS AVENUE
CITY OF SAN BERNARDINO, CALIF.
JUNE 1942
EDGAR T. HAHN
CITY ENGINEER
Civil Engr. Cert. No. 1883
PROFILE AT CENTER LINE OF STREET
PROFILE SCALE
Horizontal - 1" = 40'
Vertical - 1" = 4'
BEGINNING OF WORK
1150'
1140'