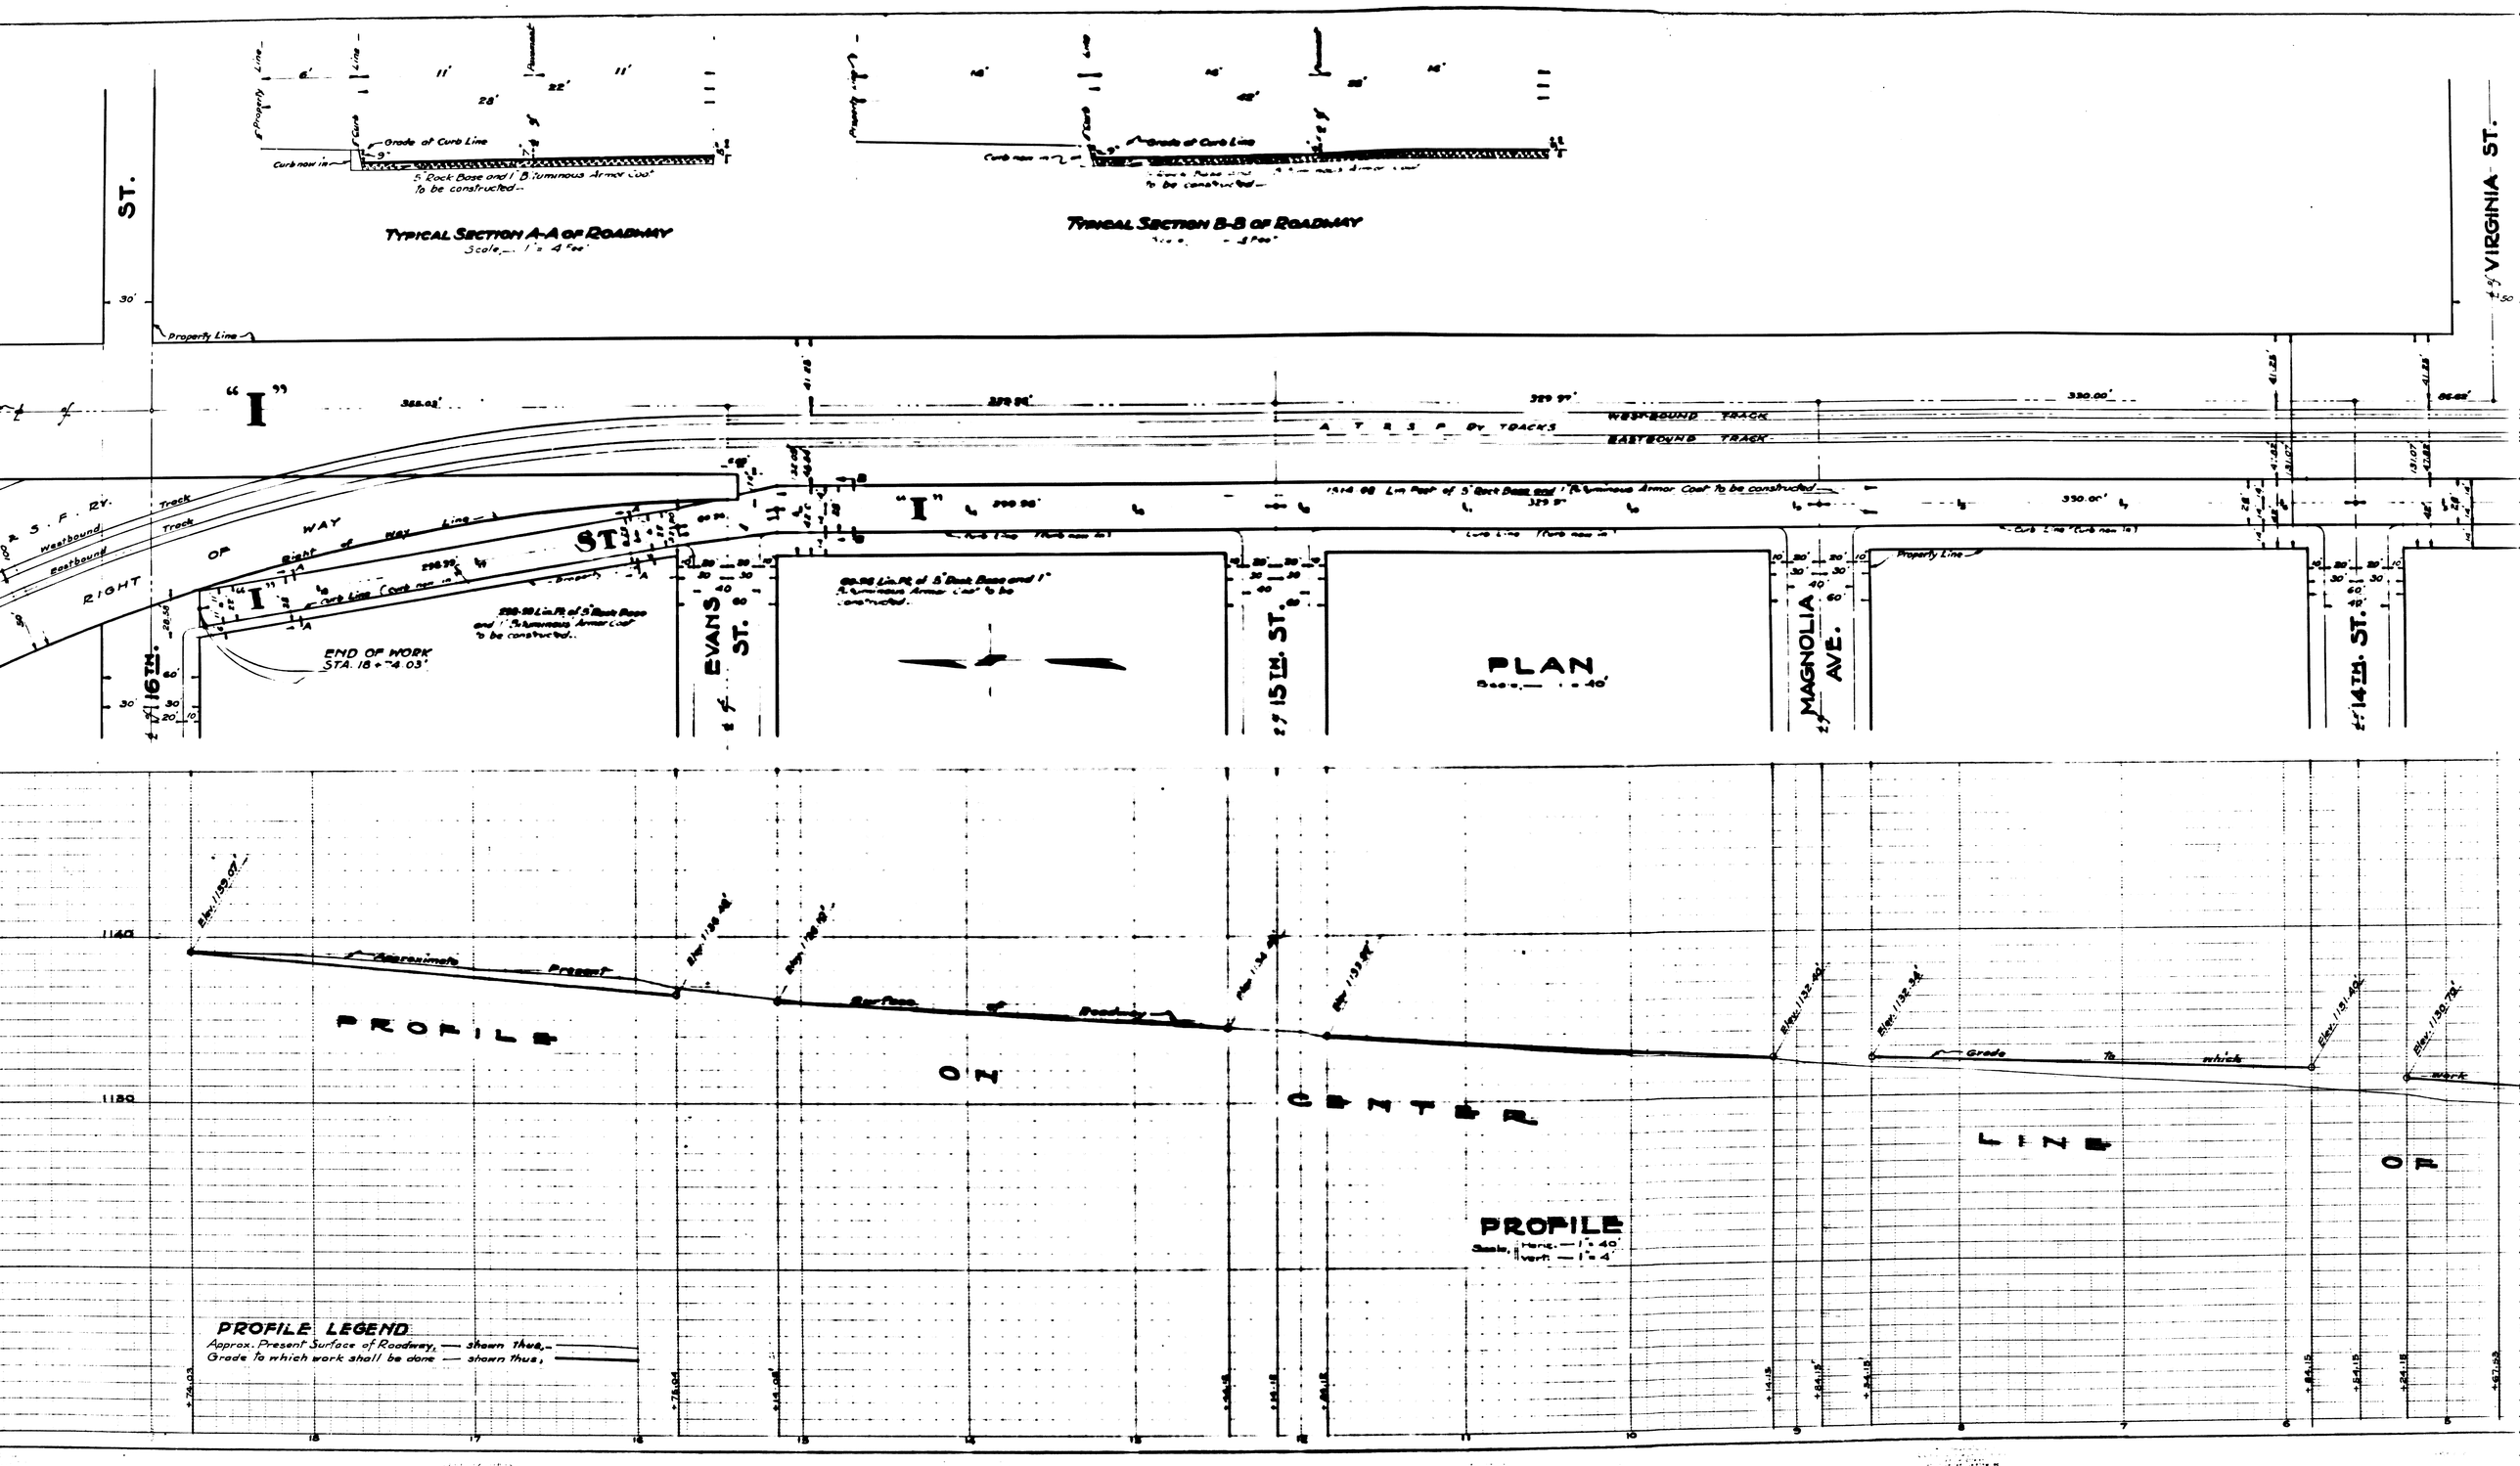
TYPICAL SECTION A-A OF ROADWAY
Scale 1" = 4 Feet
Grade of Curb Line
Curb now in
5" Rock Base and 1" Bituminous Armor Coat to be constructed
TYPICAL SECTION B-B OF ROADWAY
Grade of Curb Line
Curb now in
to be constructed
ST.
VIRGINIA ST.
Property Line
"I"
WESTBOUND TRACK
EASTBOUND TRACK
A T & S F RY TRACKS
1914.98 Lin Feet of 5" Rock Base and 1" Bituminous Armor Coat to be constructed
Curb Line (Curb now in)
Curb Line (Curb now in)
Curb Line (Curb now in)
Right of Way Line
RIGHT OF WAY
A. T. & S. F. RY.
Westbound Track
Eastbound Track
END OF WORK
STA. 18 + "4.03"
EVANS ST.
15TH. ST.
MAGNOLIA AVE.
14TH. ST.
16TH.
PLAN
Scale 1" = 40'
PROFILE
Scale, Horiz. — 1" = 40'
Vert. — 1" = 4'
Elev. 1139.07'
Elev. 1134.46'
Elev. 1130.83'
Elev. 1134.46'
Elev. 1133.46'
Elev. 1132.46'
Elev. 1132.34'
Elev. 1131.40'
Elev. 1130.70'
Approximate Present Surface of Roadway
Grade to which work
1140
1130
PROFILE LEGEND
Approx. Present Surface of Roadway, — shown thus,
Grade to which work shall be done — shown thus,
+74.03
+76.04
+14.08
+34.15
+44.18
+84.18
+14.15
+54.15
+84.15
+54.15
+24.18
+67.63
18
17
16
15
14
13
12
11
10
9
8
7
6
5