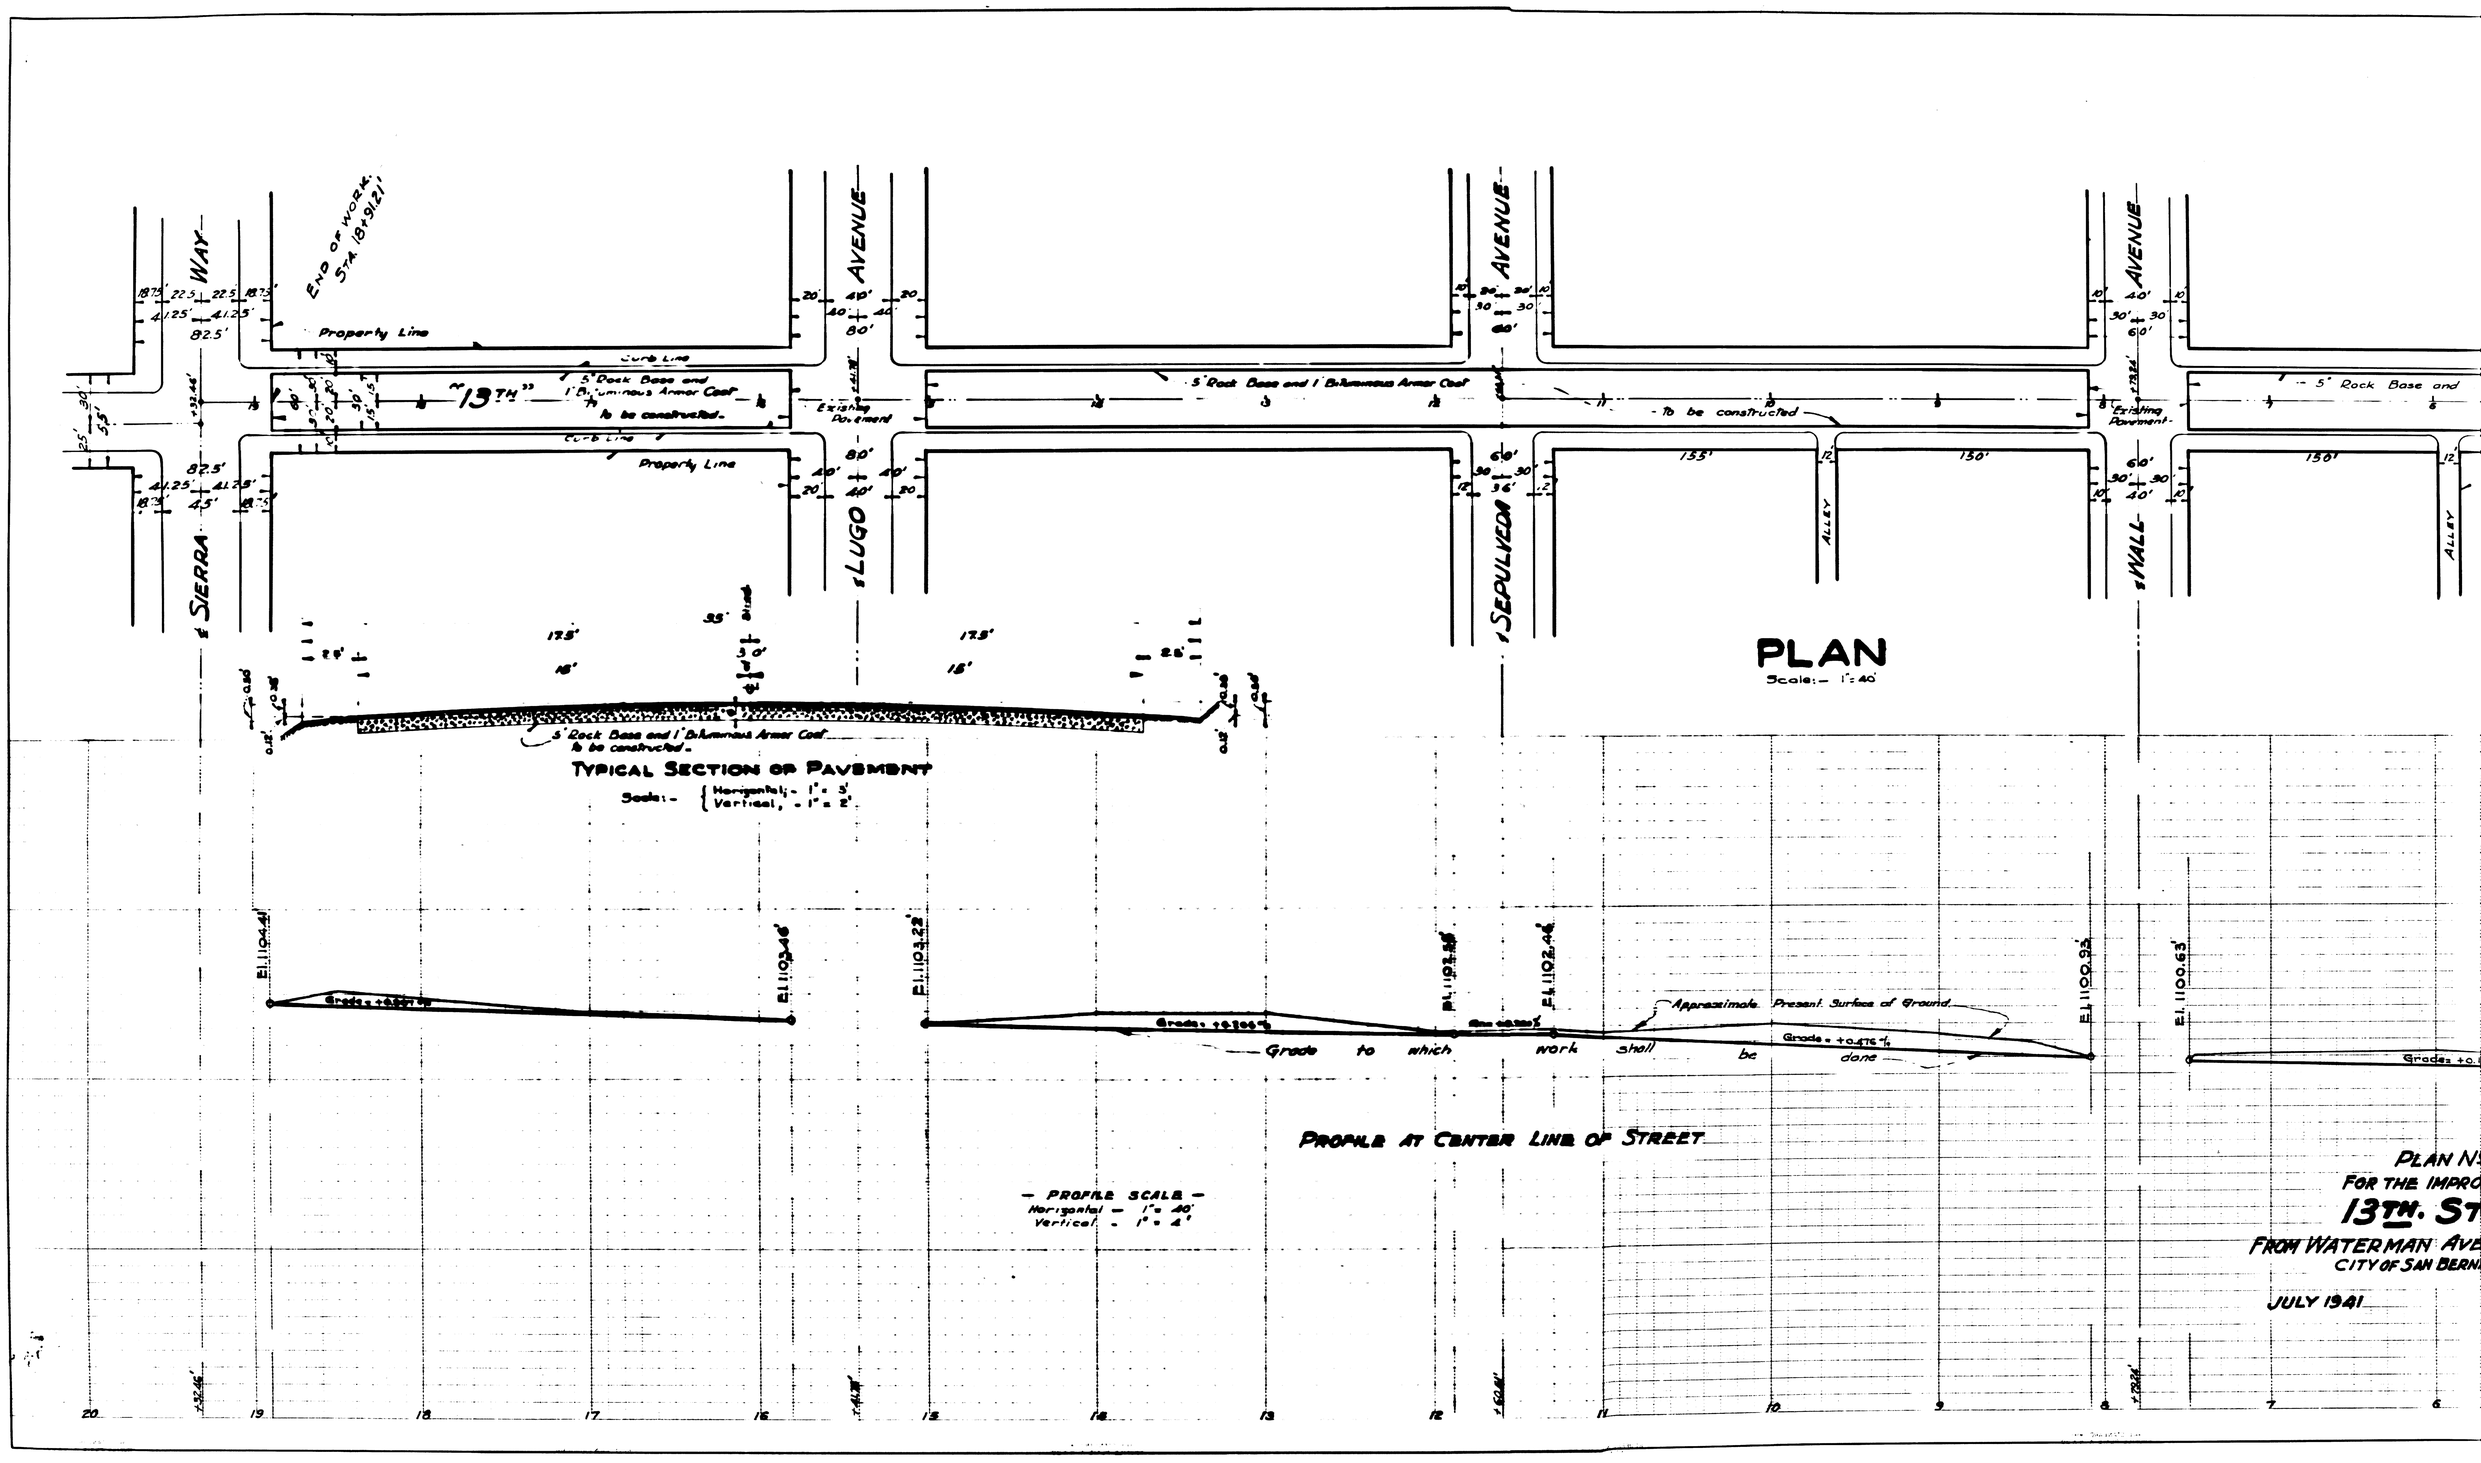
PLAN
Scale:- 1" = 40'
TYPICAL SECTION OF PAVEMENT
Scale:- Horizontal, - 1" = 5'
Vertical, - 1" = 2'
5" Rock Base and 1" Bituminous Armor Coat to be constructed.
PROFILE AT CENTER LINE OF STREET
Grade to which work shall be done
Approximate Present Surface of Ground
— PROFILE SCALE —
Horizontal - 1" = 40'
Vertical - 1" = 4'
"13TH"
SIERRA WAY
LUGO AVENUE
SEPULVEDA AVENUE
WALL AVENUE
ALLEY
Property Line
Curb Line
Existing Pavement
End of Work Sta. 18+91.21'
PLAN No
FOR THE IMPRO
13TH. ST
FROM WATERMAN AVE
CITY OF SAN BERN
JULY 1941