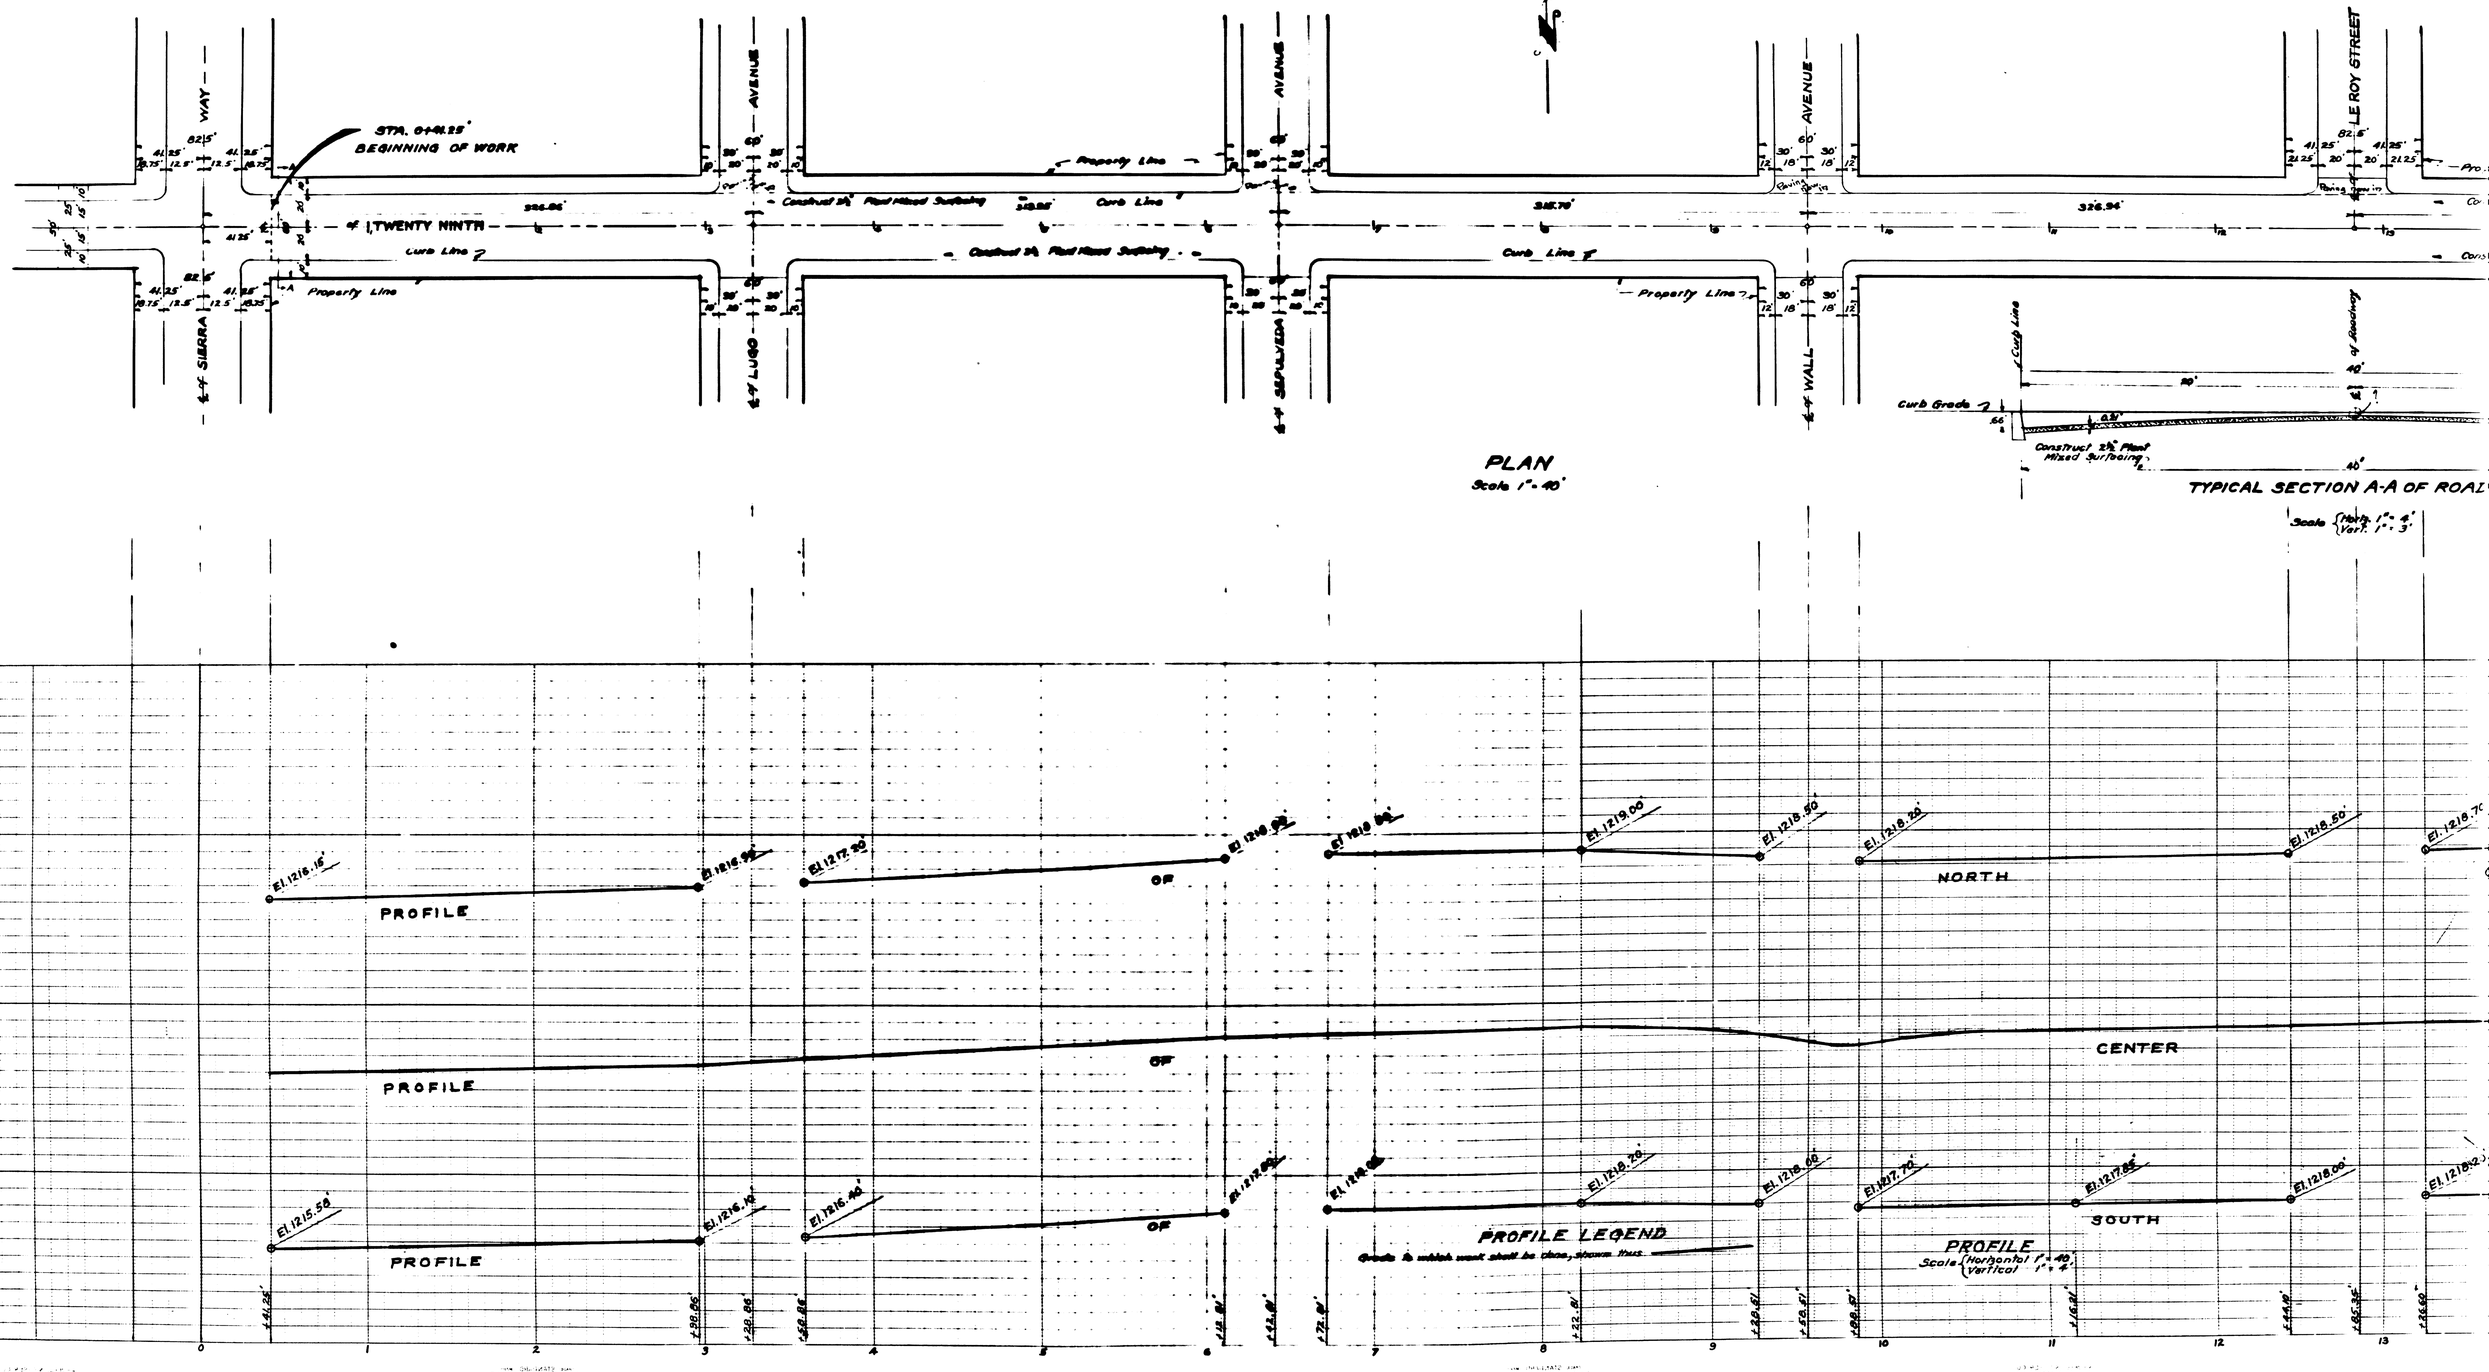
STA. 0+41.25'
BEGINNING OF WORK
WAY
AVENUE
AVENUE
AVENUE
LE ROY STREET
℄ TWENTY NINTH
Property Line
Curb Line
Construct 2½" Plant Mixed Surfacing
326.86'
348.86'
345.79'
326.94'
℄ SIERRA
℄ LUGO
℄ SEPULVEDA
℄ WALL
Curb Grade
Construct 2½" Plant Mixed Surfacing
PLAN
Scale 1" = 40'
TYPICAL SECTION A-A OF ROAD
Scale (Horiz. 1" = 4' Vert. 1" = 3'
El. 1216.16'
El. 1216.96'
El. 1217.20'
El. 1218.92'
El. 1218.92'
El. 1219.00'
El. 1218.50'
El. 1218.20'
El. 1218.50'
El. 1218.70'
PROFILE OF NORTH
PROFILE OF CENTER
El. 1215.58'
El. 1216.10'
El. 1216.40'
El. 1217.92'
El. 1218.20'
El. 1218.00'
El. 1217.72'
El. 1217.88'
El. 1218.00'
El. 1218.20'
PROFILE OF SOUTH
PROFILE LEGEND
Grade to which work shall be done, shown thus.
PROFILE
Scale (Horizontal 1" = 40' Vertical 1" = 4'
0
1
2
3
4
5
6
7
8
9
10
11
12
13