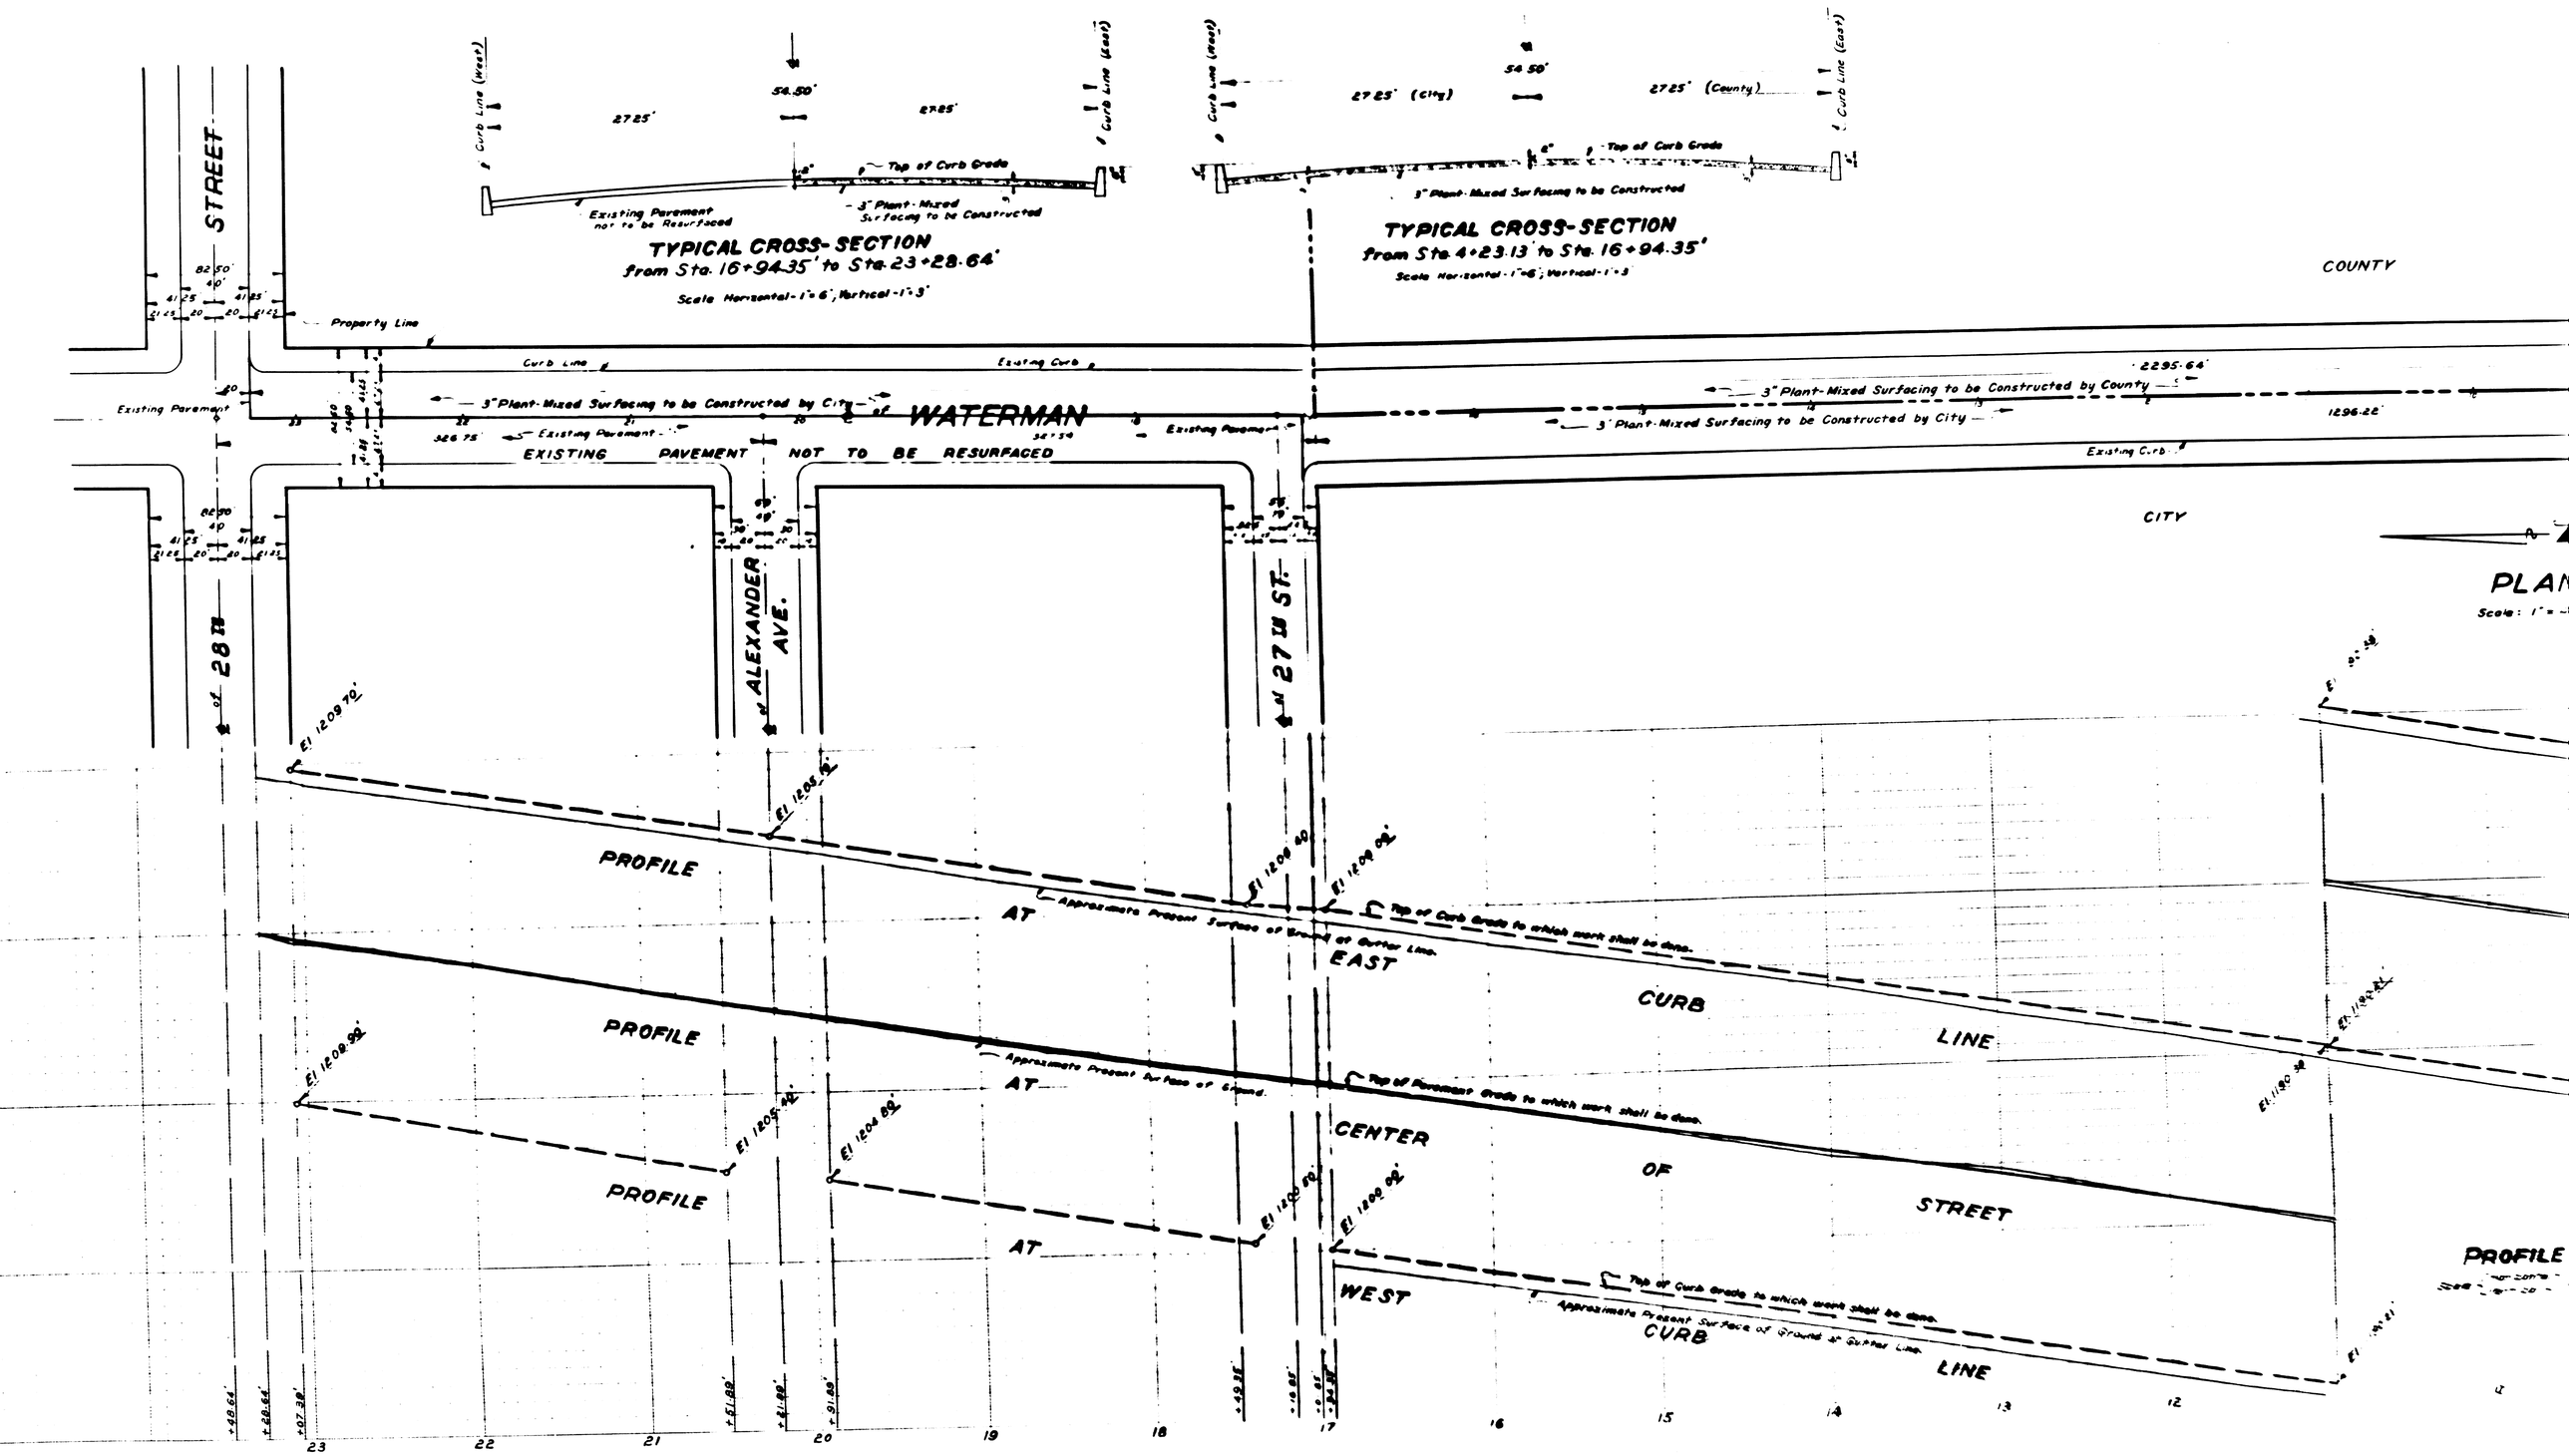
TYPICAL CROSS-SECTION
from Sta. 16+94.35' to Sta. 23+28.64'
Scale Horizontal-1"=6', Vertical-1"=3'
TYPICAL CROSS-SECTION
from Sta. 4+23.13' to Sta. 16+94.35'
Scale Horizontal-1"=6', Vertical-1"=3'
Curb Line (West)
Curb Line (East)
27.25'
54.50'
Top of Curb Grade
Existing Pavement not to be Resurfaced
3" Plant-Mixed Surfacing to be Constructed
27.25' (City)
27.25' (County)
Property Line
Curb Line
Existing Curb
Existing Pavement
3" Plant-Mixed Surfacing to be Constructed by City
3" Plant-Mixed Surfacing to be Constructed by County
WATERMAN
EXISTING PAVEMENT NOT TO BE RESURFACED
2295.64'
1296.22'
COUNTY
CITY
28TH STREET
ALEXANDER AVE.
27TH ST.
PLAN
Scale: 1" =
PROFILE AT EAST CURB LINE
PROFILE AT CENTER OF STREET
PROFILE AT WEST CURB LINE
Approximate Present Surface of Ground at Gutter Line
Top of Curb Grade to which work shall be done
Top of Pavement Grade to which work shall be done
El. 1209.70'
El. 1205.92'
El. 1209.60'
El. 1209.04'
El. 1209.99'
El. 1205.42'
El. 1204.89'
El. 1200.89'
El. 1190.38'
23
22
21
20
19
18
17
16
15
14
13
12