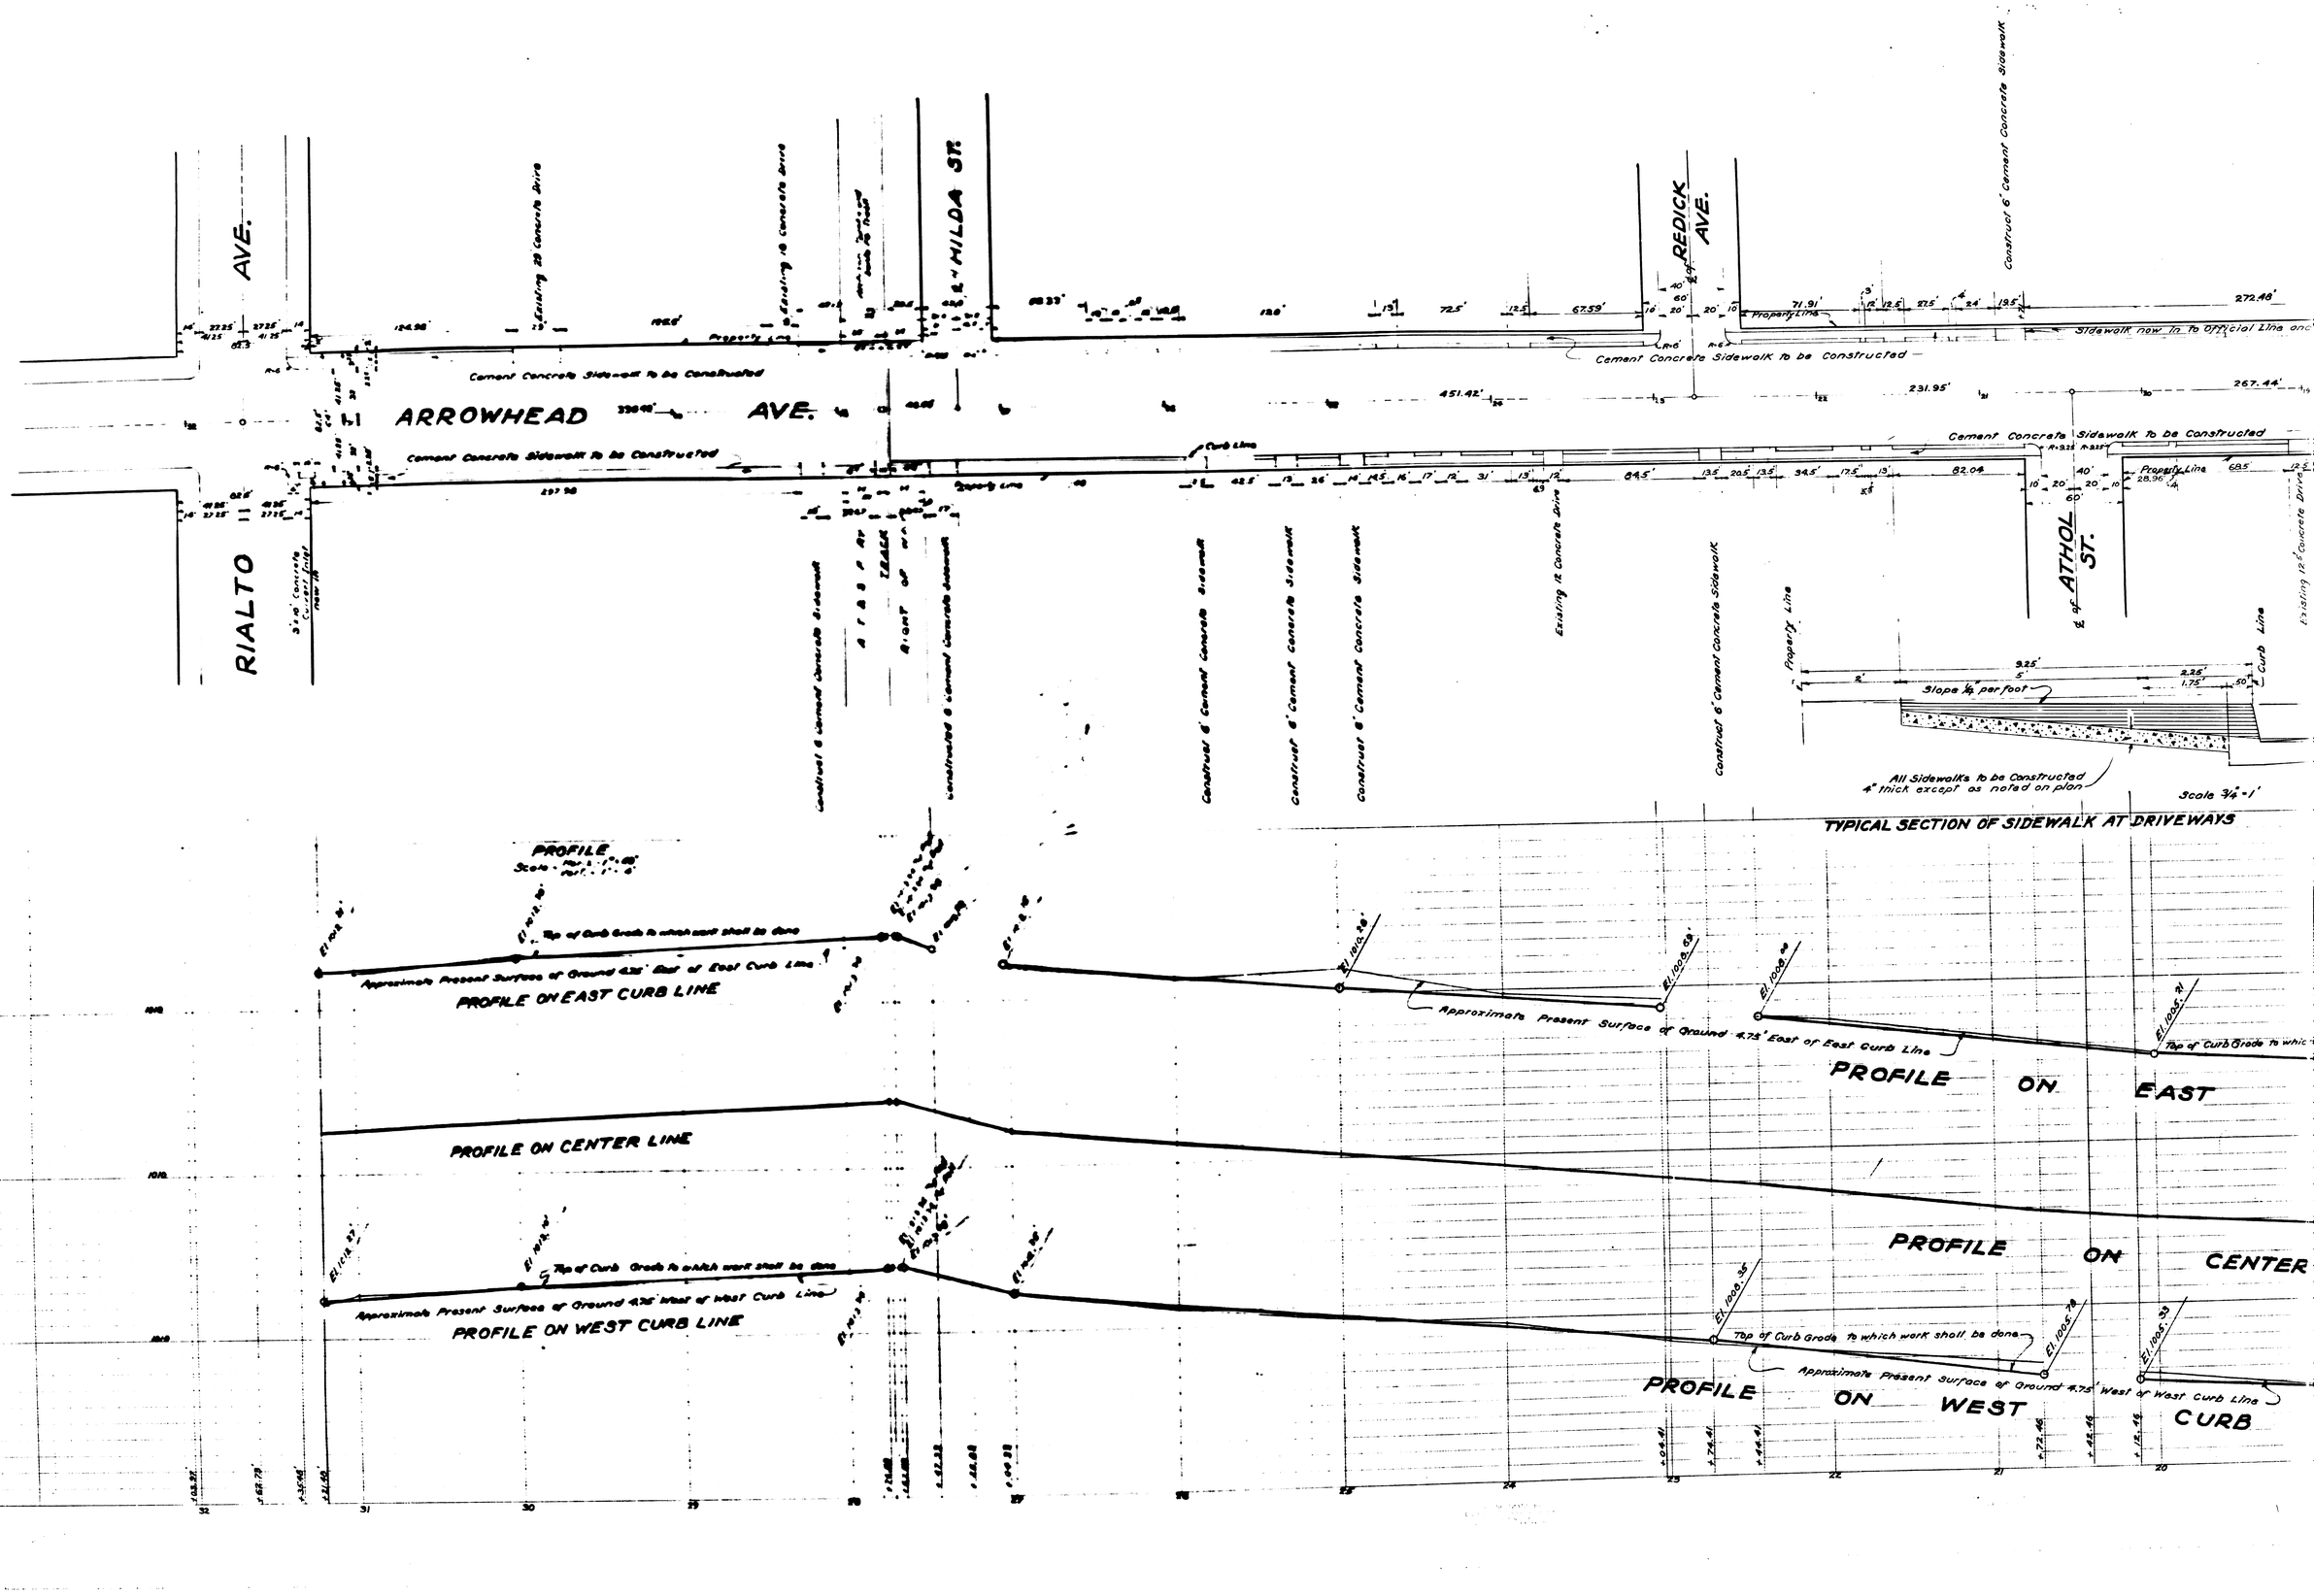
RIALTO AVE.
ARROWHEAD AVE.
HILDA ST.
REDICK AVE.
ATHOL ST.
Cement Concrete Sidewalk To be Constructed
Construct 6" Cement Concrete Sidewalk
Existing 12" Concrete Drive
Property Line
Curb Line
Slope 1/4" per foot
All Sidewalks to be Constructed 4" thick except as noted on plan
Scale 3/4"=1'
TYPICAL SECTION OF SIDEWALK AT DRIVEWAYS
PROFILE
Top of Curb Grade to which work shall be done
Approximate Present Surface of Ground 4.25' East of East Curb Line
PROFILE ON EAST CURB LINE
PROFILE ON CENTER LINE
Approximate Present Surface of Ground 4.25' West of West Curb Line
PROFILE ON WEST CURB LINE
Approximate Present Surface of Ground 4.75' East of East Curb Line
PROFILE ON EAST
PROFILE ON CENTER
Approximate Present Surface of Ground 4.75' West of West Curb Line
PROFILE ON WEST CURB

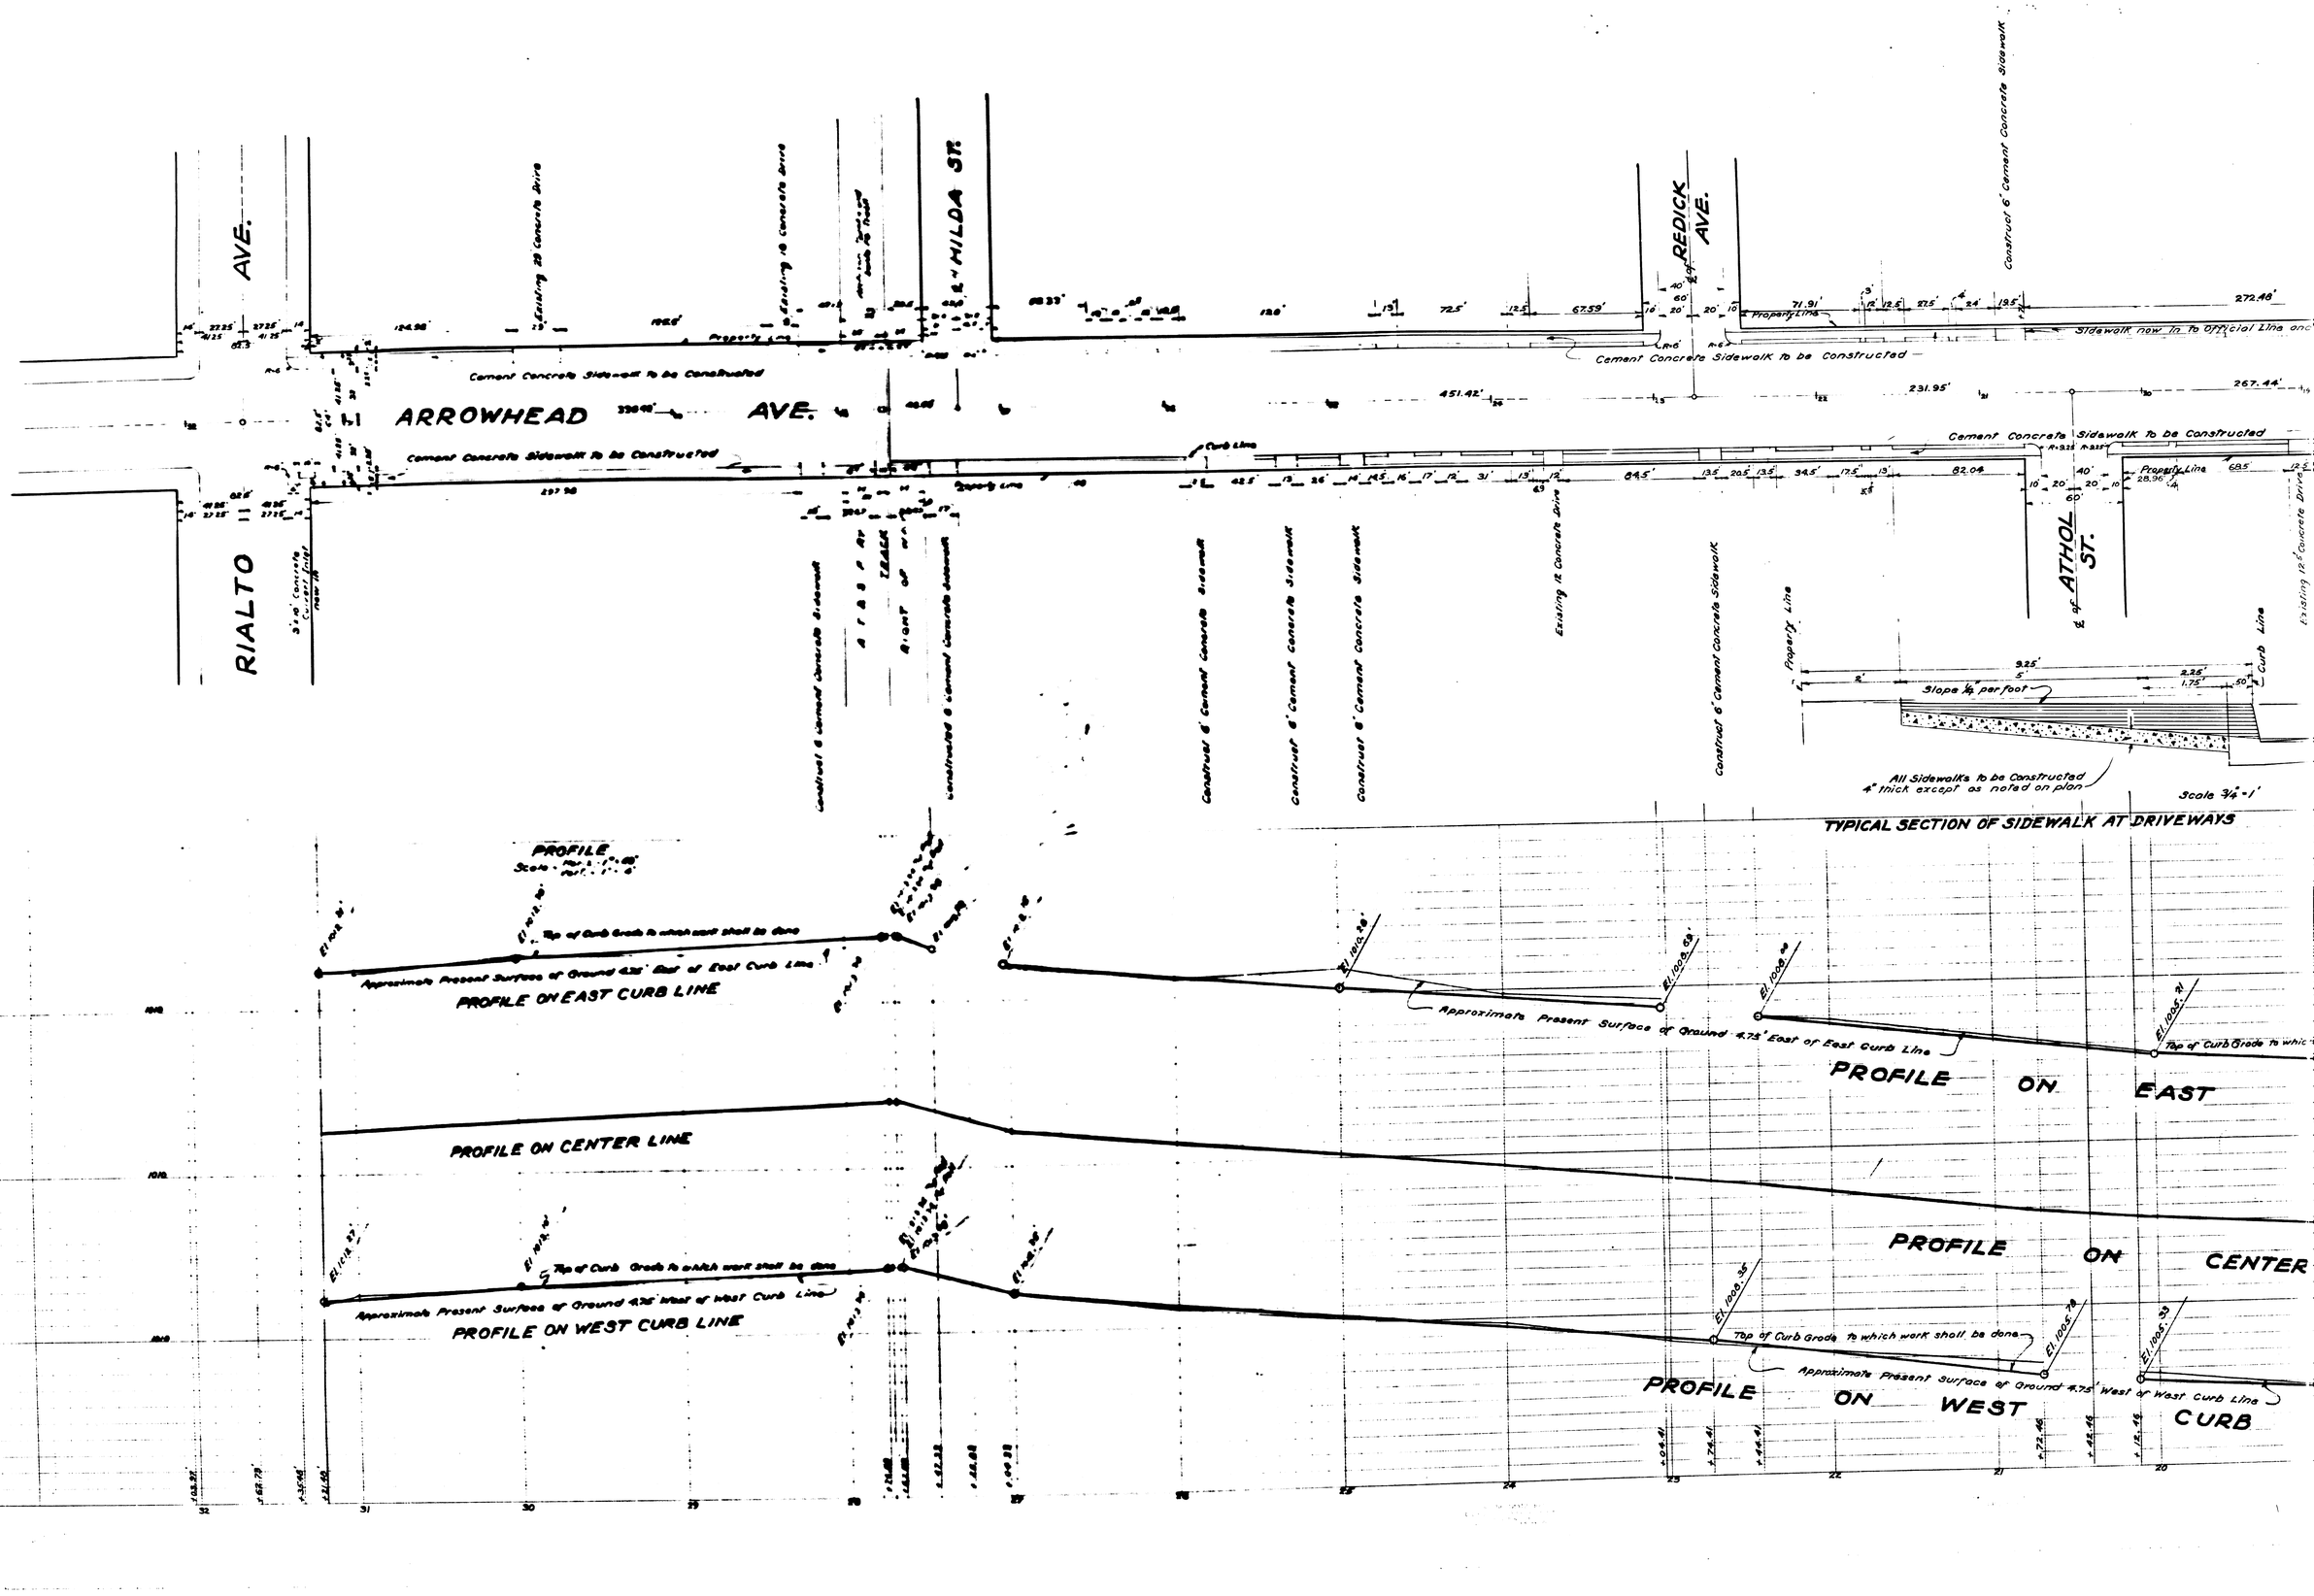
RIALTO AVE.
ARROWHEAD AVE.
HILDA ST.
REDICK AVE.
ATHOL ST.
Cement Concrete Sidewalk To be Constructed
Construct 6" Cement Concrete Sidewalk
Existing 12" Concrete Drive
Property Line
Curb Line
Slope 1/4" per foot
All Sidewalks to be Constructed 4" thick except as noted on plan
Scale 3/4"=1'
TYPICAL SECTION OF SIDEWALK AT DRIVEWAYS
PROFILE
Top of Curb Grade to which work shall be done
Approximate Present Surface of Ground 4.25' East of East Curb Line
PROFILE ON EAST CURB LINE
PROFILE ON CENTER LINE
Approximate Present Surface of Ground 4.25' West of West Curb Line
PROFILE ON WEST CURB LINE
Approximate Present Surface of Ground 4.75' East of East Curb Line
PROFILE ON EAST
PROFILE ON CENTER
Approximate Present Surface of Ground 4.75' West of West Curb Line
PROFILE ON WEST CURB

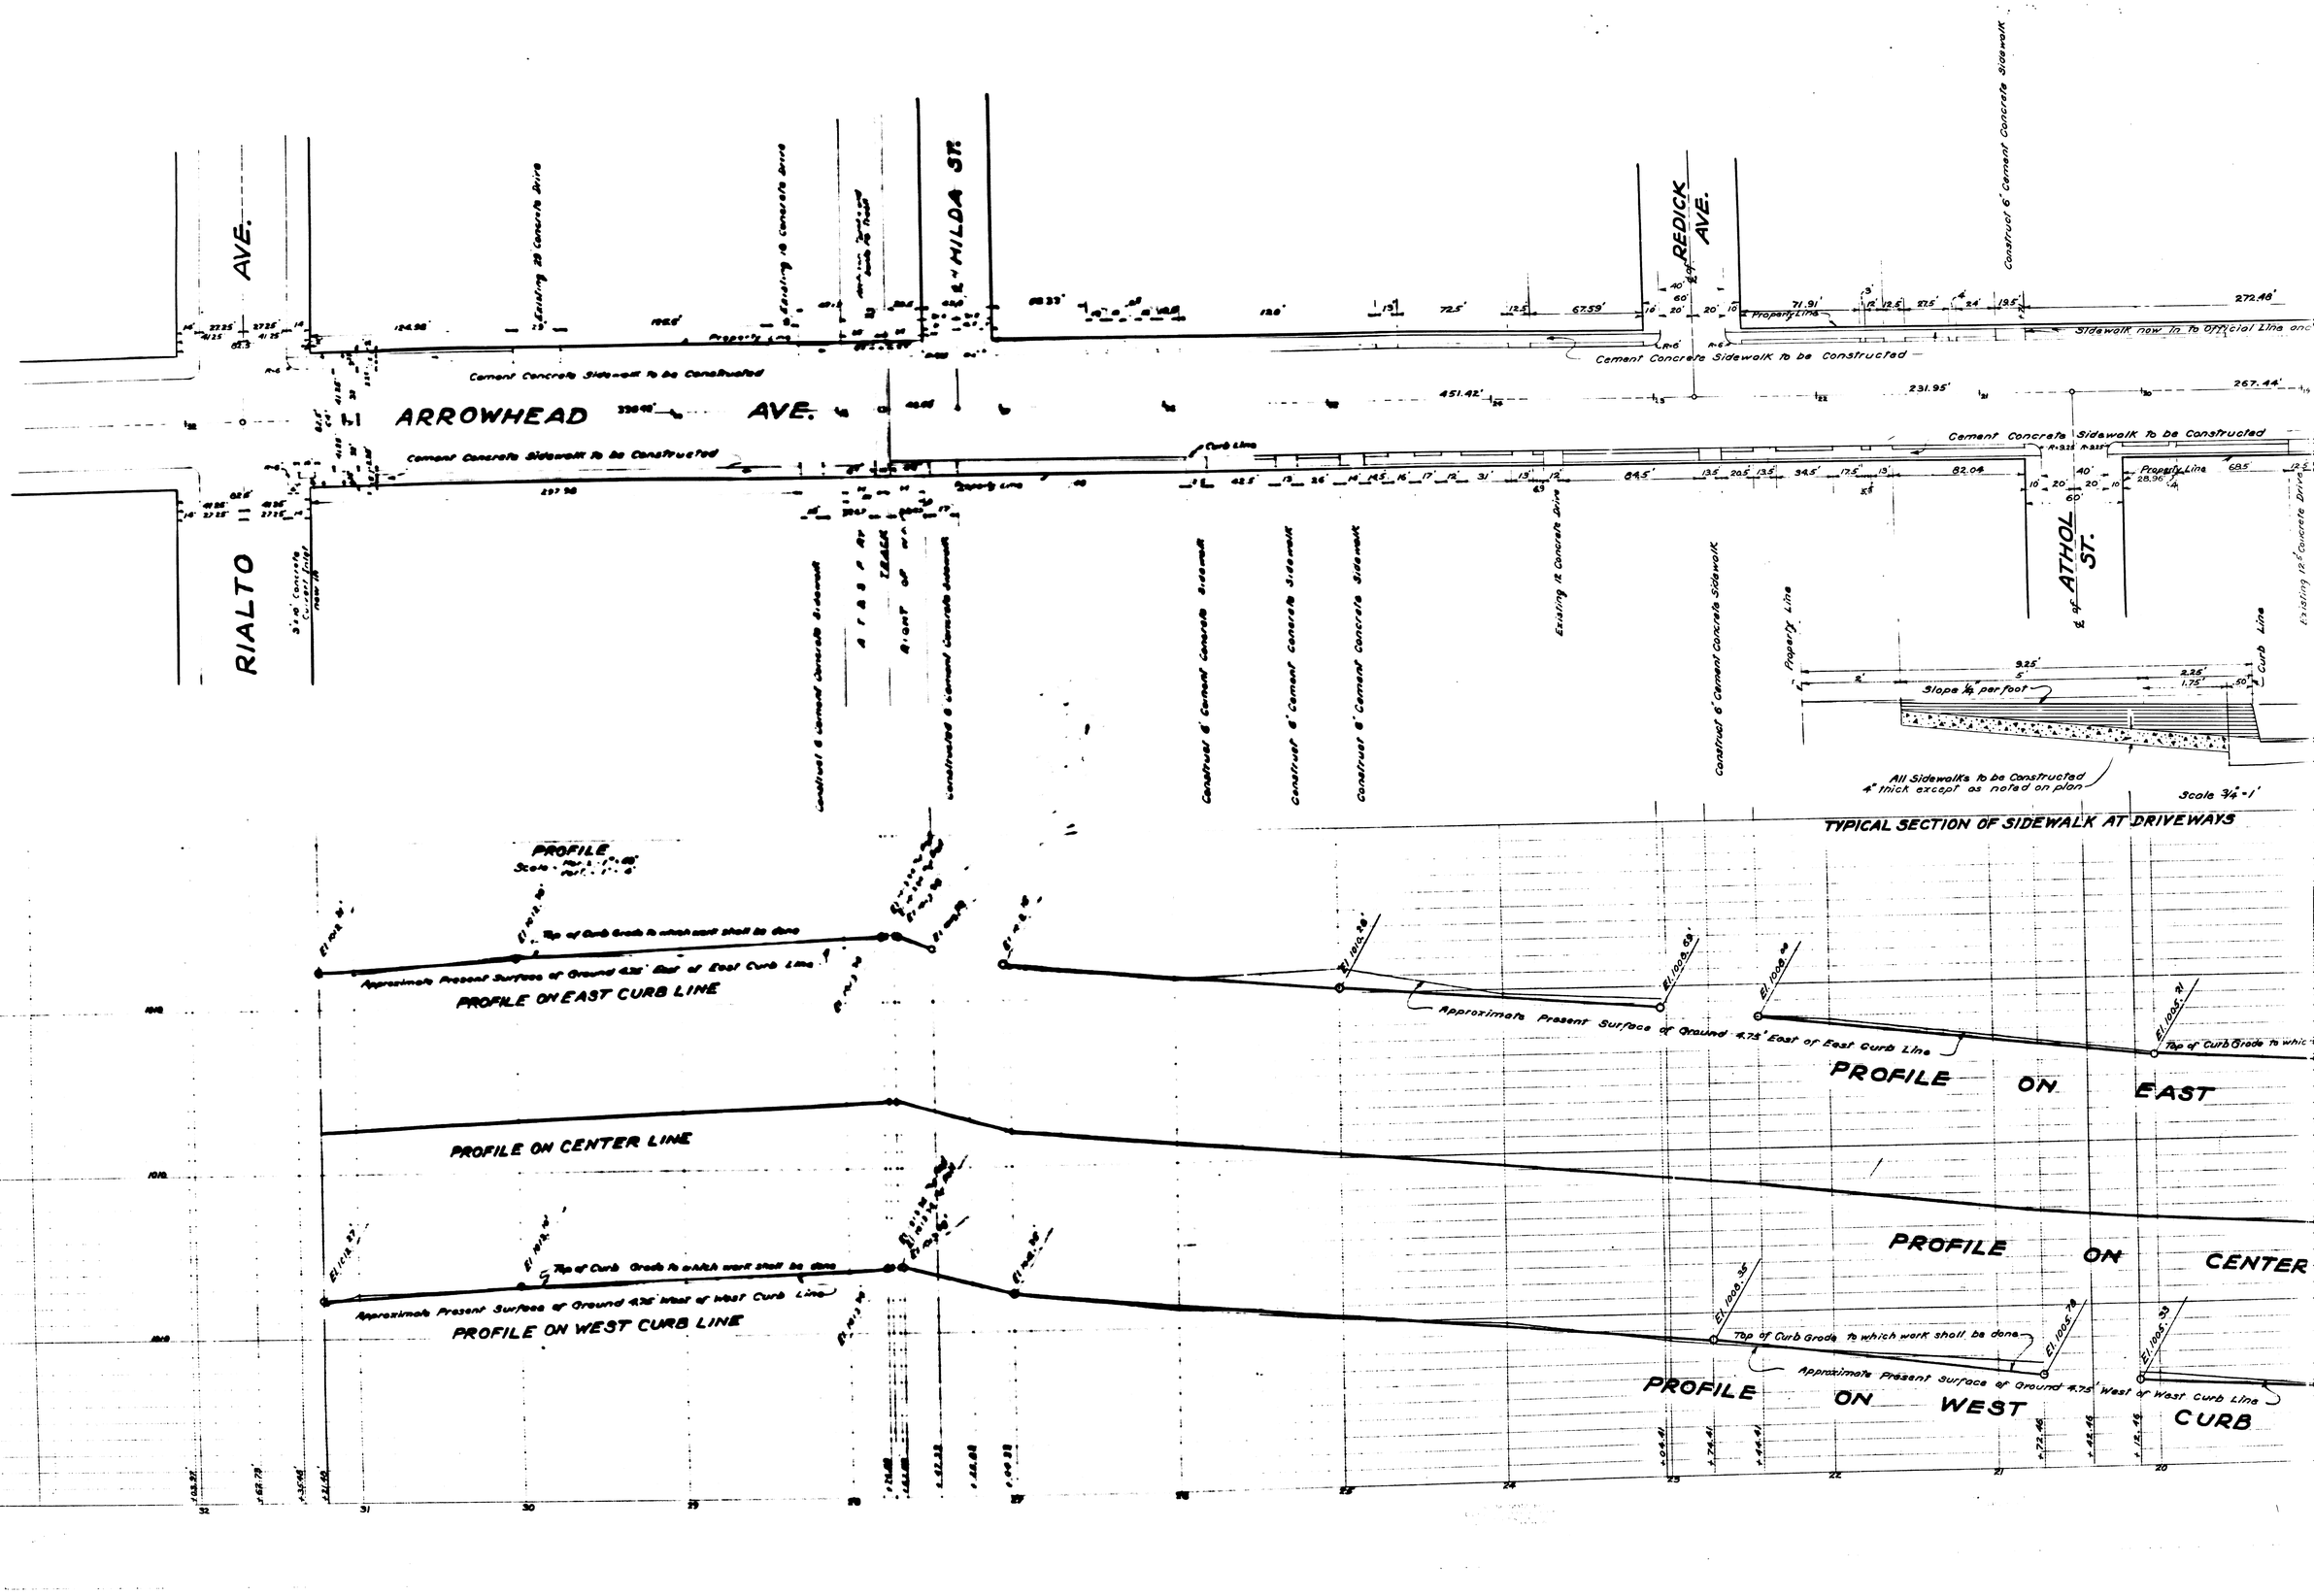
RIALTO AVE.
ARROWHEAD AVE.
HILDA ST.
REDICK AVE.
ATHOL ST.
Cement Concrete Sidewalk To be Constructed
Construct 6" Cement Concrete Sidewalk
Existing 12" Concrete Drive
Property Line
Curb Line
Slope 1/4" per foot
All Sidewalks to be Constructed 4" thick except as noted on plan
Scale 3/4"=1'
TYPICAL SECTION OF SIDEWALK AT DRIVEWAYS
PROFILE
Top of Curb Grade to which work shall be done
Approximate Present Surface of Ground 4.25' East of East Curb Line
PROFILE ON EAST CURB LINE
PROFILE ON CENTER LINE
Approximate Present Surface of Ground 4.25' West of West Curb Line
PROFILE ON WEST CURB LINE
Approximate Present Surface of Ground 4.75' East of East Curb Line
PROFILE ON EAST
PROFILE ON CENTER
Approximate Present Surface of Ground 4.75' West of West Curb Line
PROFILE ON WEST CURB