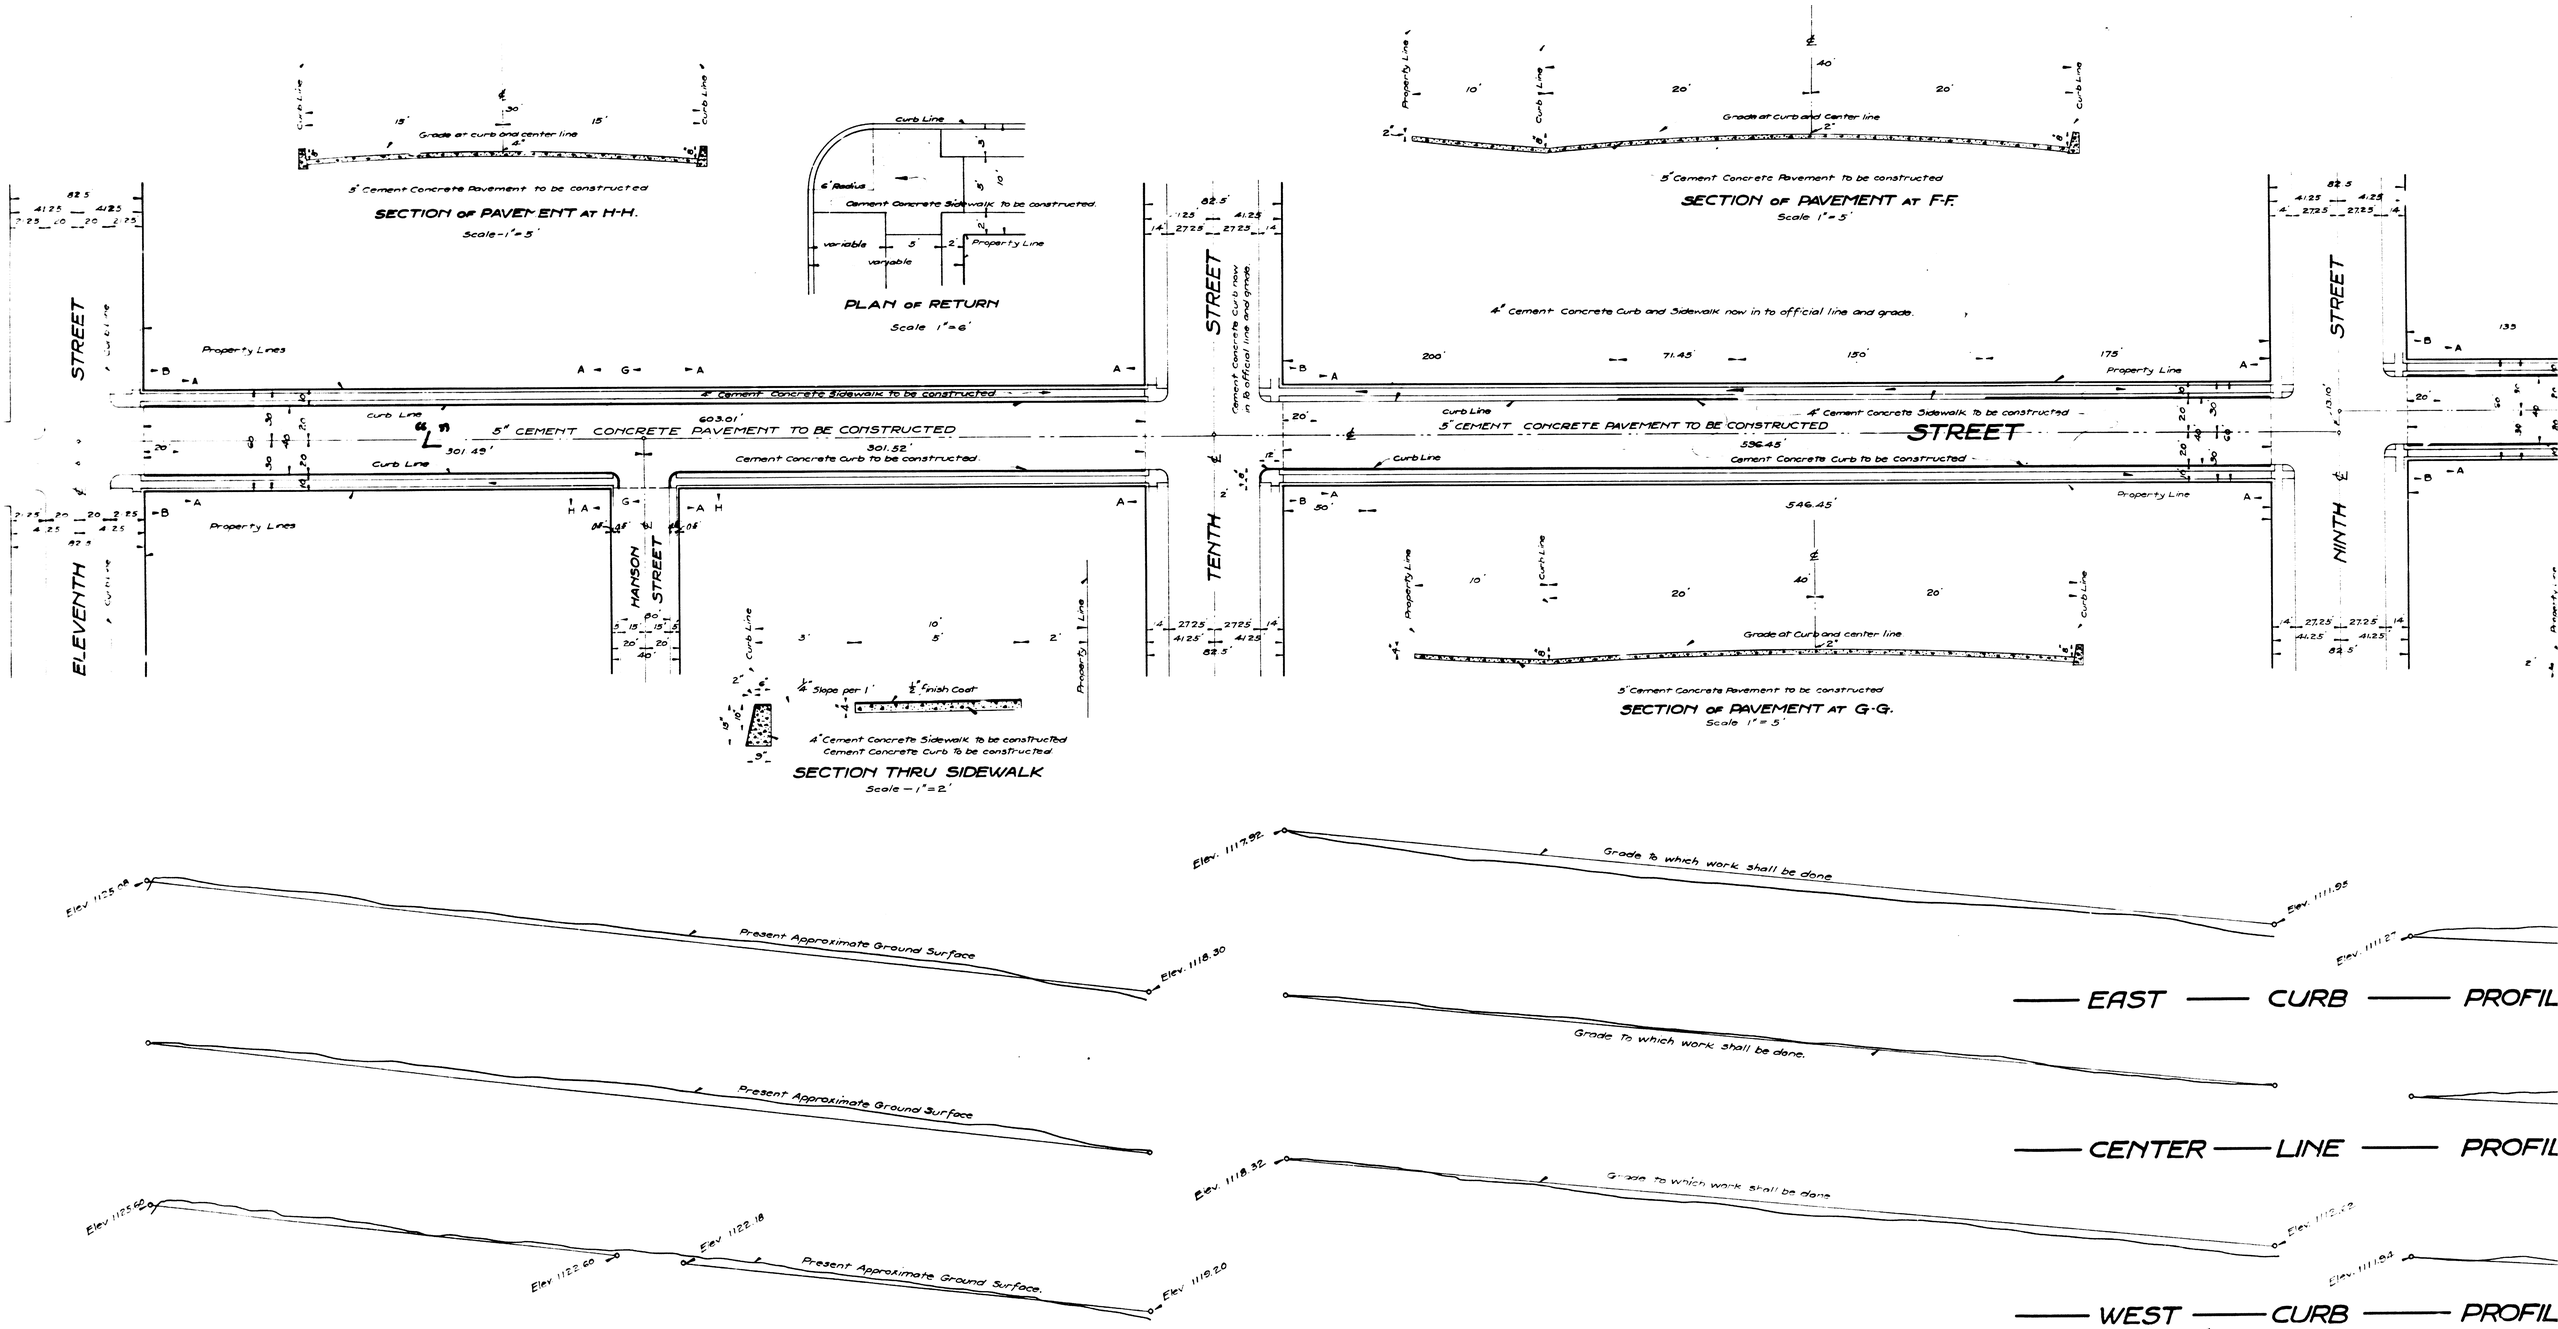
SECTION OF PAVEMENT AT H-H.
Scale-1"=5'
5" Cement Concrete Pavement to be constructed
Grade at curb and center line
PLAN OF RETURN
Scale 1"=6'
6' Radius
Cement Concrete Sidewalk to be constructed.
Property Line
SECTION OF PAVEMENT AT F-F.
Scale 1"=5'
4" Cement Concrete Curb and Sidewalk now in to official line and grade.
Cement Concrete Curb now in to official line and grade
4" Cement Concrete Sidewalk to be constructed
5" CEMENT CONCRETE PAVEMENT TO BE CONSTRUCTED
Cement Concrete Curb to be constructed.
Curb Line
Property Lines
ELEVENTH STREET
HANSON STREET
TENTH STREET
NINTH STREET
SECTION THRU SIDEWALK
Scale - 1"=2'
4" Slope per 1'
1/2" Finish Coat
4" Cement Concrete Sidewalk to be constructed
Cement Concrete Curb to be constructed
SECTION OF PAVEMENT AT G-G.
Scale 1"=5'
Elev. 1125.08
Present Approximate Ground Surface
Elev. 1118.30
Elev. 1117.92
Grade to which work shall be done
Elev. 1111.95
Elev. 1111.27
EAST CURB PROFIL
Grade to which work shall be done.
Elev. 1125.60
Elev. 1122.60
Elev. 1122.18
Elev. 1119.20
Elev. 1118.32
Elev. 1112.42
Elev. 1111.93
WEST CURB PROFIL