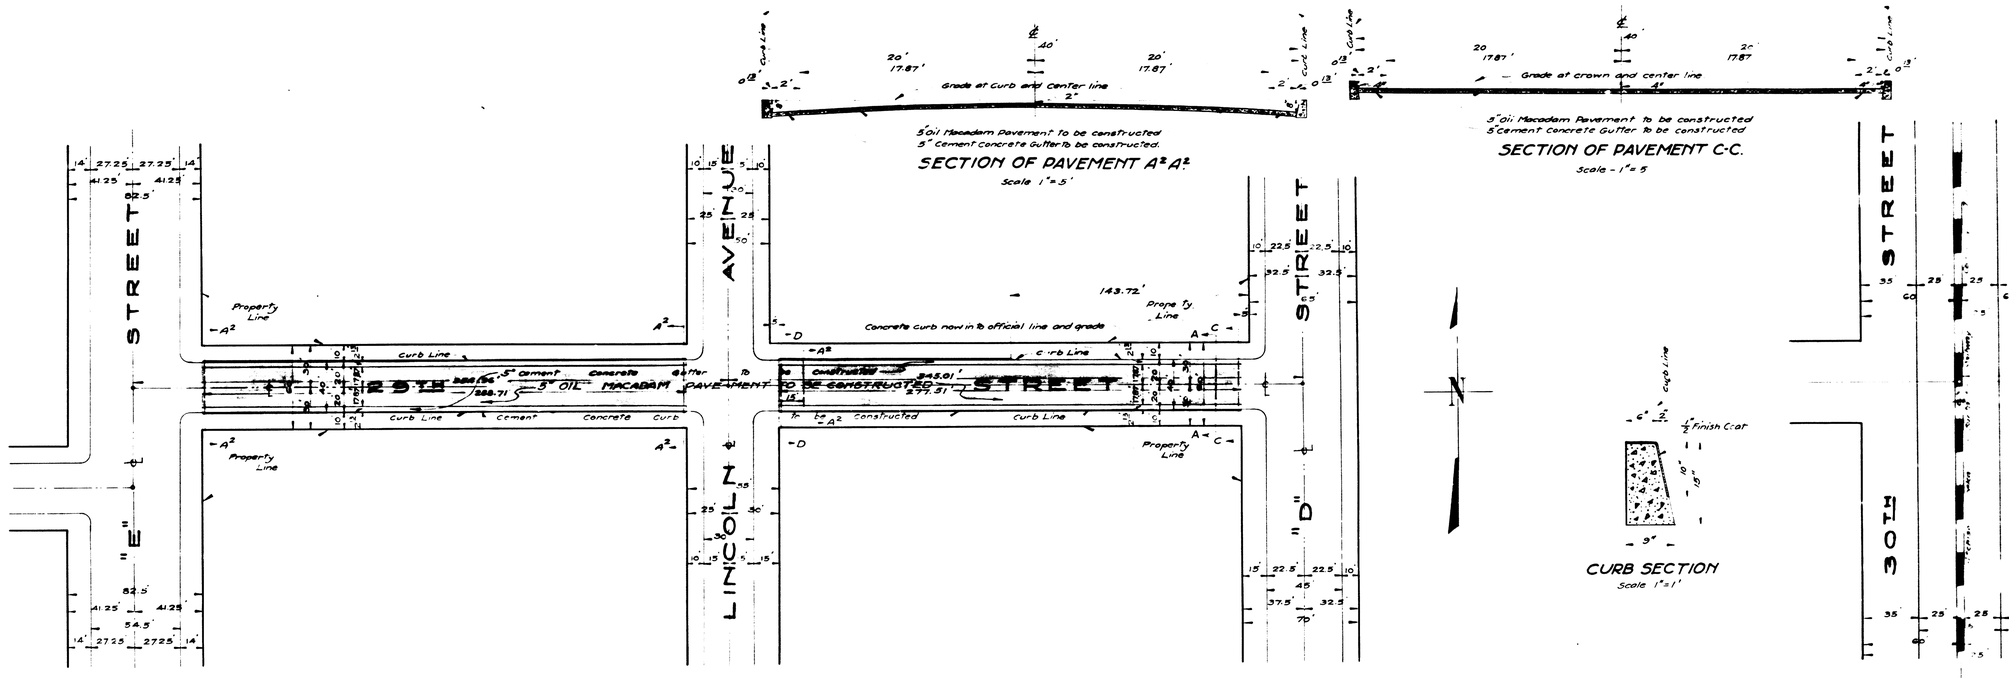

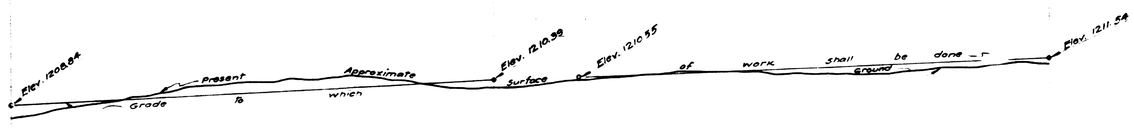

NORTH CURB PROFILE

CENTER LINE PROFILE

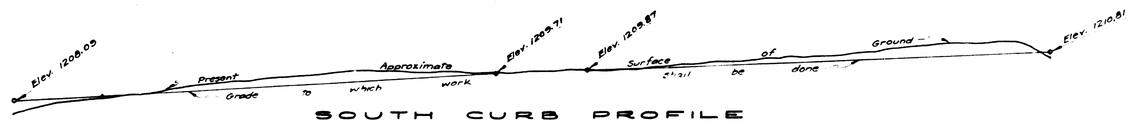

SOUTH CURB PROFILE

PROFILE LEGEND

Black lines show the present approximate surface of ground
Red lines show the grade to which work shall be done.
Scales - Horizontal 1" = 40'. Vertical 1" = 4'.

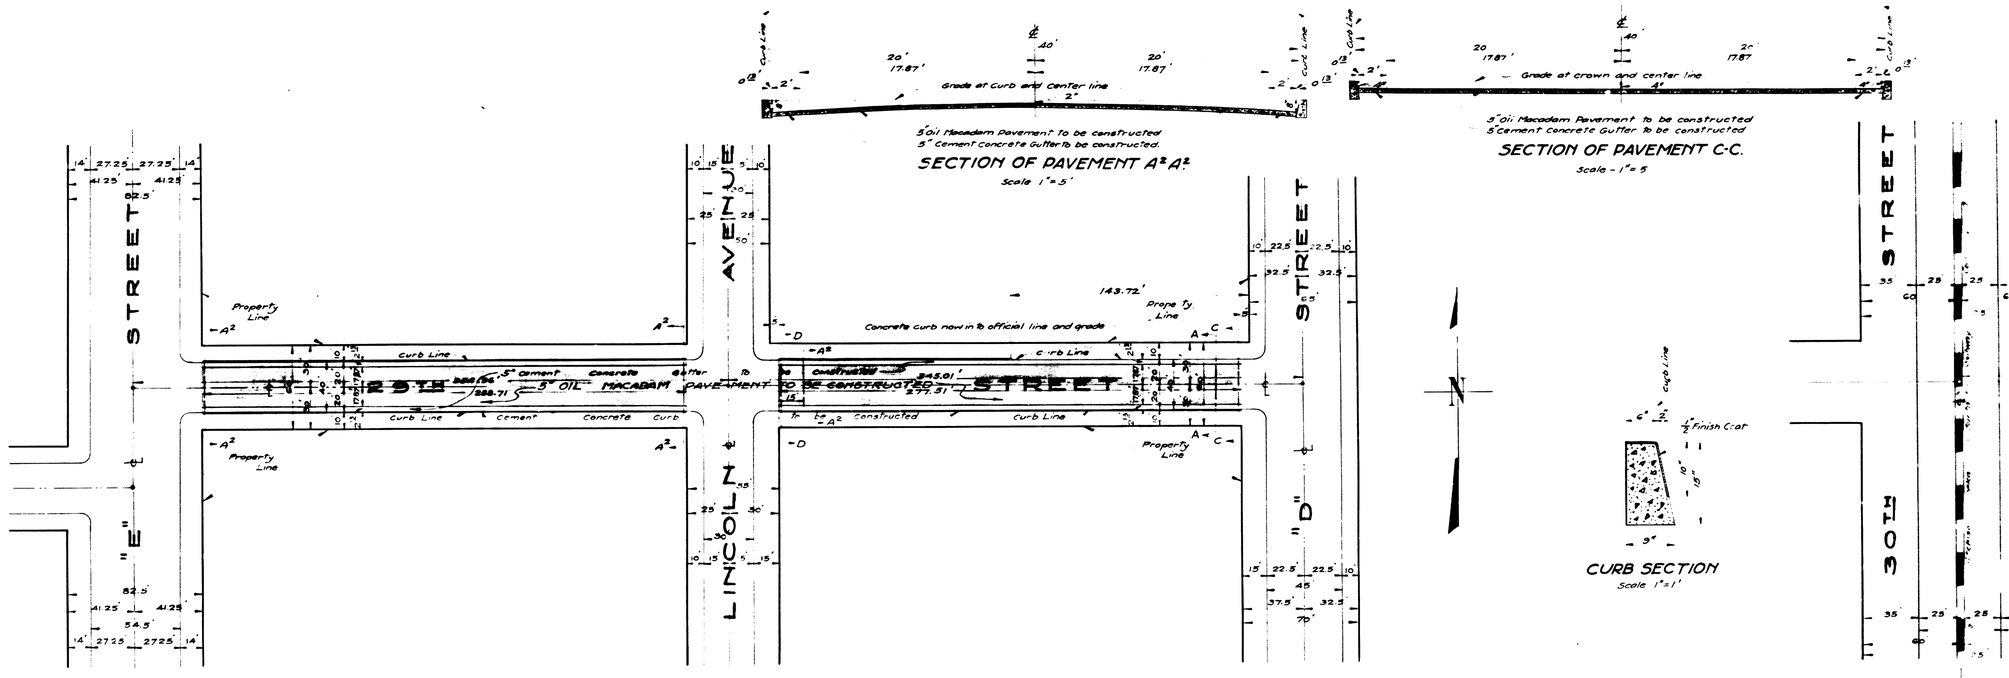

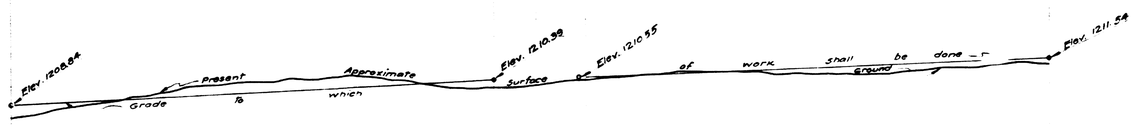

NORTH CURB PROFILE

CENTER LINE PROFILE

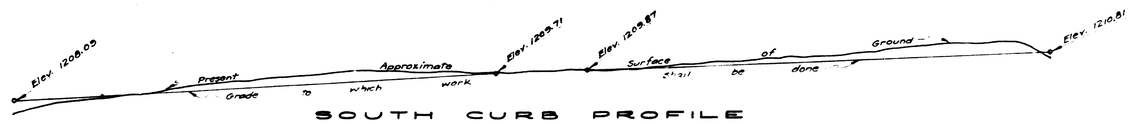

SOUTH CURB PROFILE

PROFILE LEGEND

Black lines show the present approximate surface of ground
Red lines show the grade to which work shall be done.
Scales - Horizontal 1" = 40'. Vertical 1" = 4'.