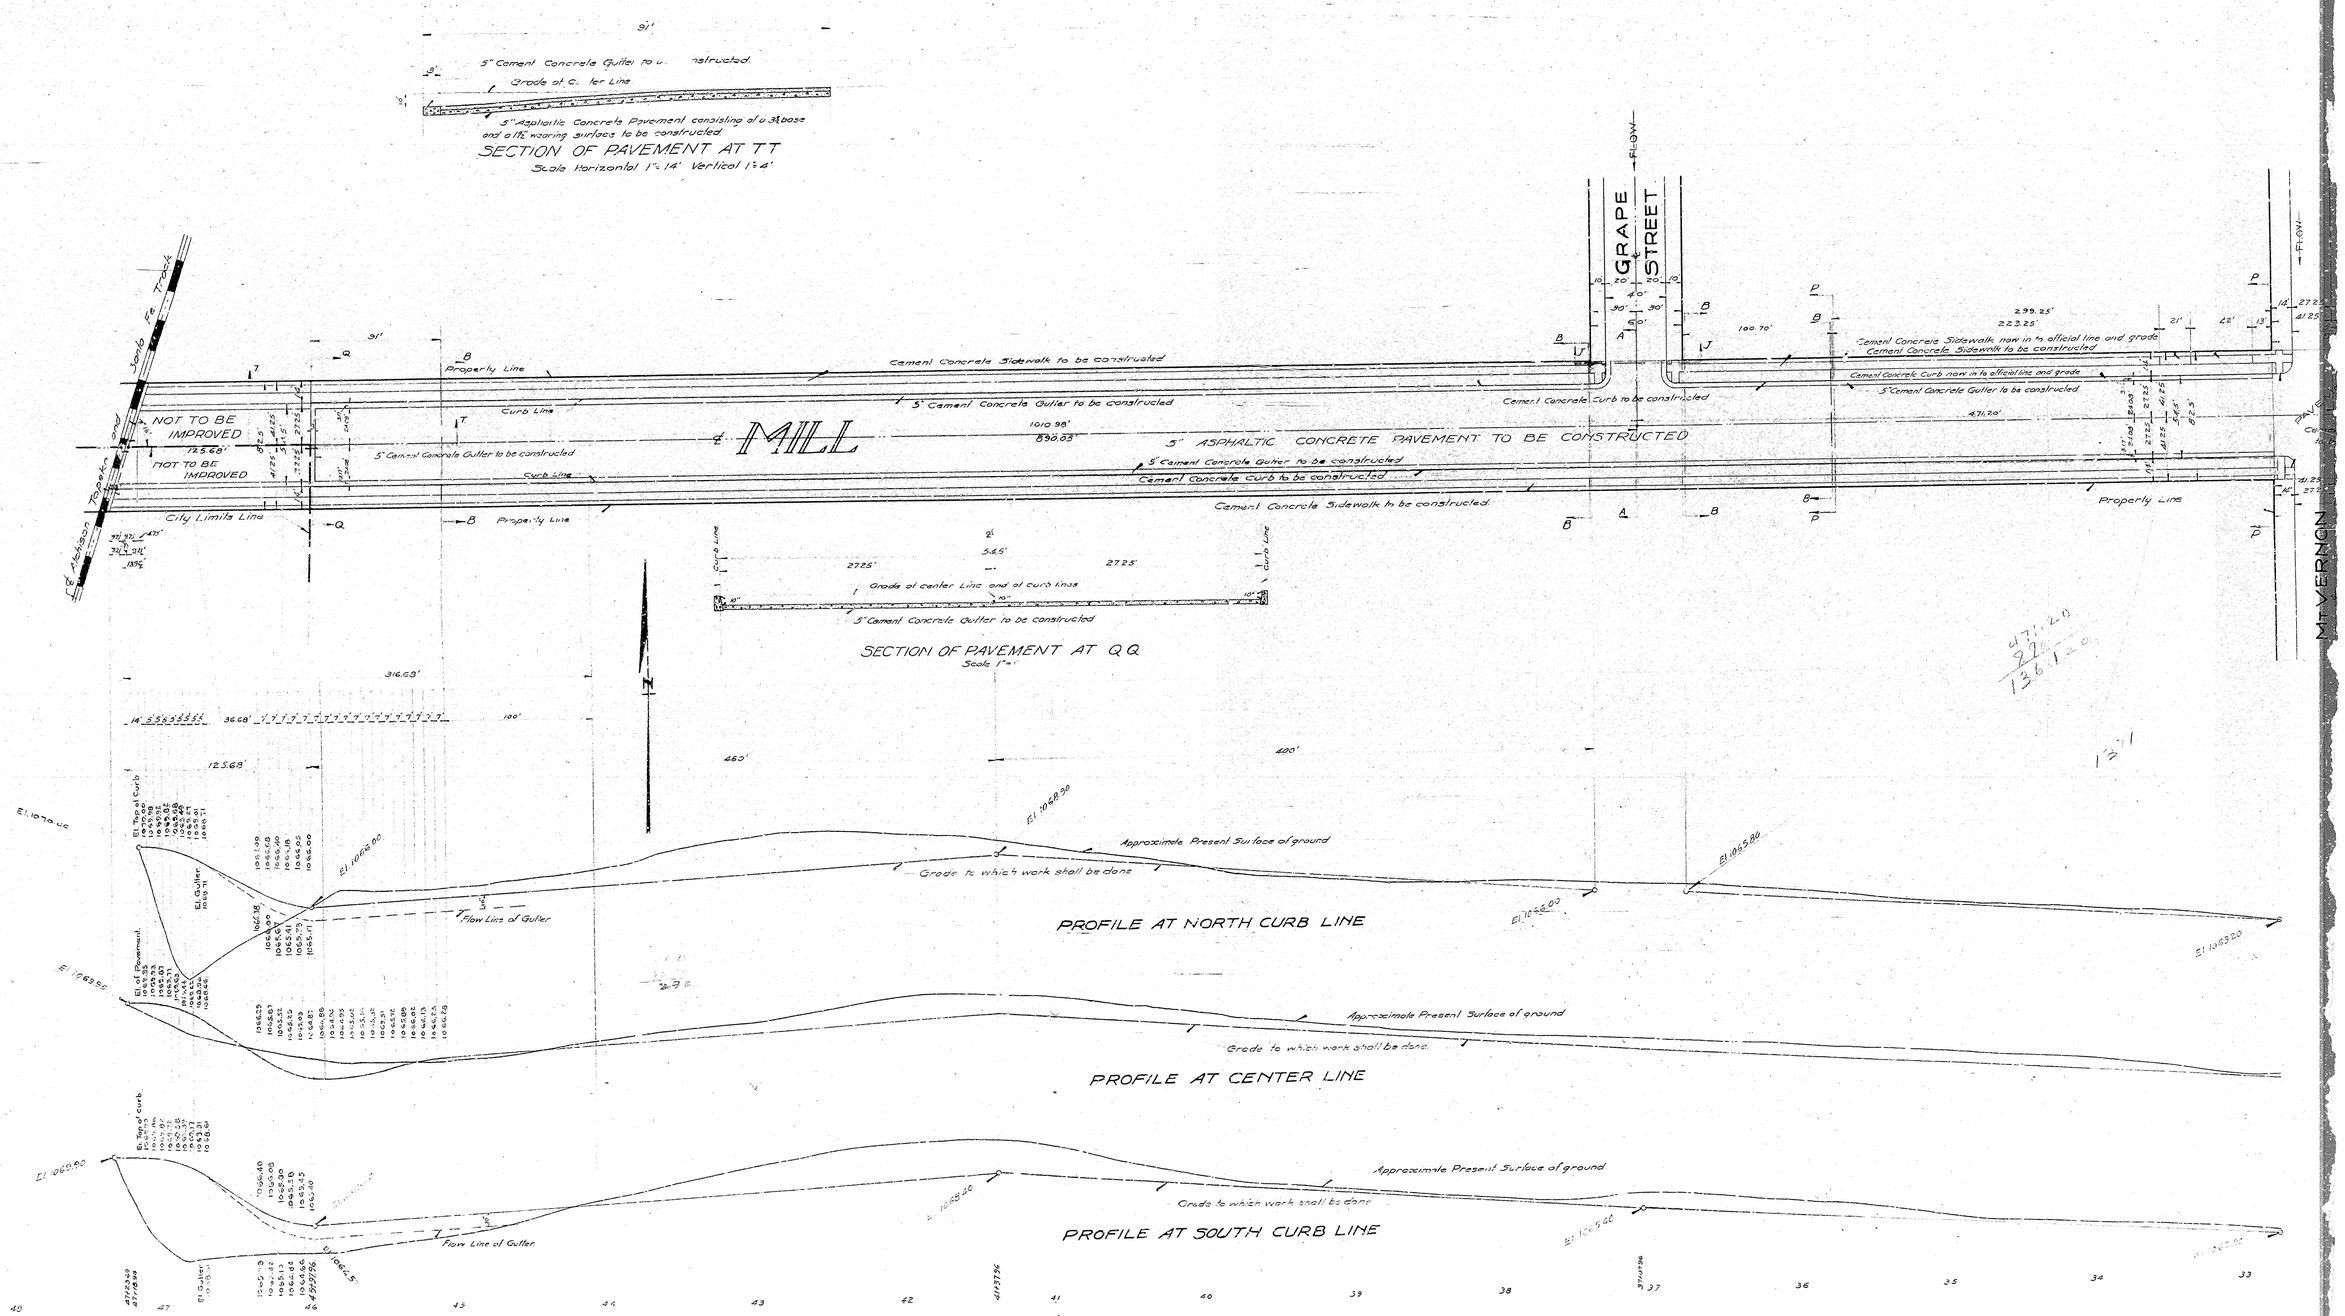
5" Cement Concrete Gutter to be constructed.
Grade at center Line
5" Asphaltic Concrete Pavement consisting of a 3" base and a 1½" wearing surface to be constructed
SECTION OF PAVEMENT AT TT
Scale Horizontal 1" = 14' Vertical 1" = 4'
GRAPE STREET
FLOW
Cement Concrete Sidewalk to be constructed
Cement Concrete Sidewalk now in to official line and grade
Cement Concrete Sidewalk to be constructed
Cement Concrete Curb now in to official line and grade
5" Cement Concrete Gutter to be constructed
Cement Concrete Curb to be constructed
Property Line
Curb Line
5" Cement Concrete Gutter to be constructed
MILL
5" ASPHALTIC CONCRETE PAVEMENT TO BE CONSTRUCTED
NOT TO BE IMPROVED
City Limits Line
Grade at center Line and at curb lines
SECTION OF PAVEMENT AT Q Q
Scale 1" = 1'
Approximate Present Surface of ground
Grade to which work shall be done
Flow Line of Gutter
PROFILE AT NORTH CURB LINE
PROFILE AT CENTER LINE
PROFILE AT SOUTH CURB LINE
MT VERNON

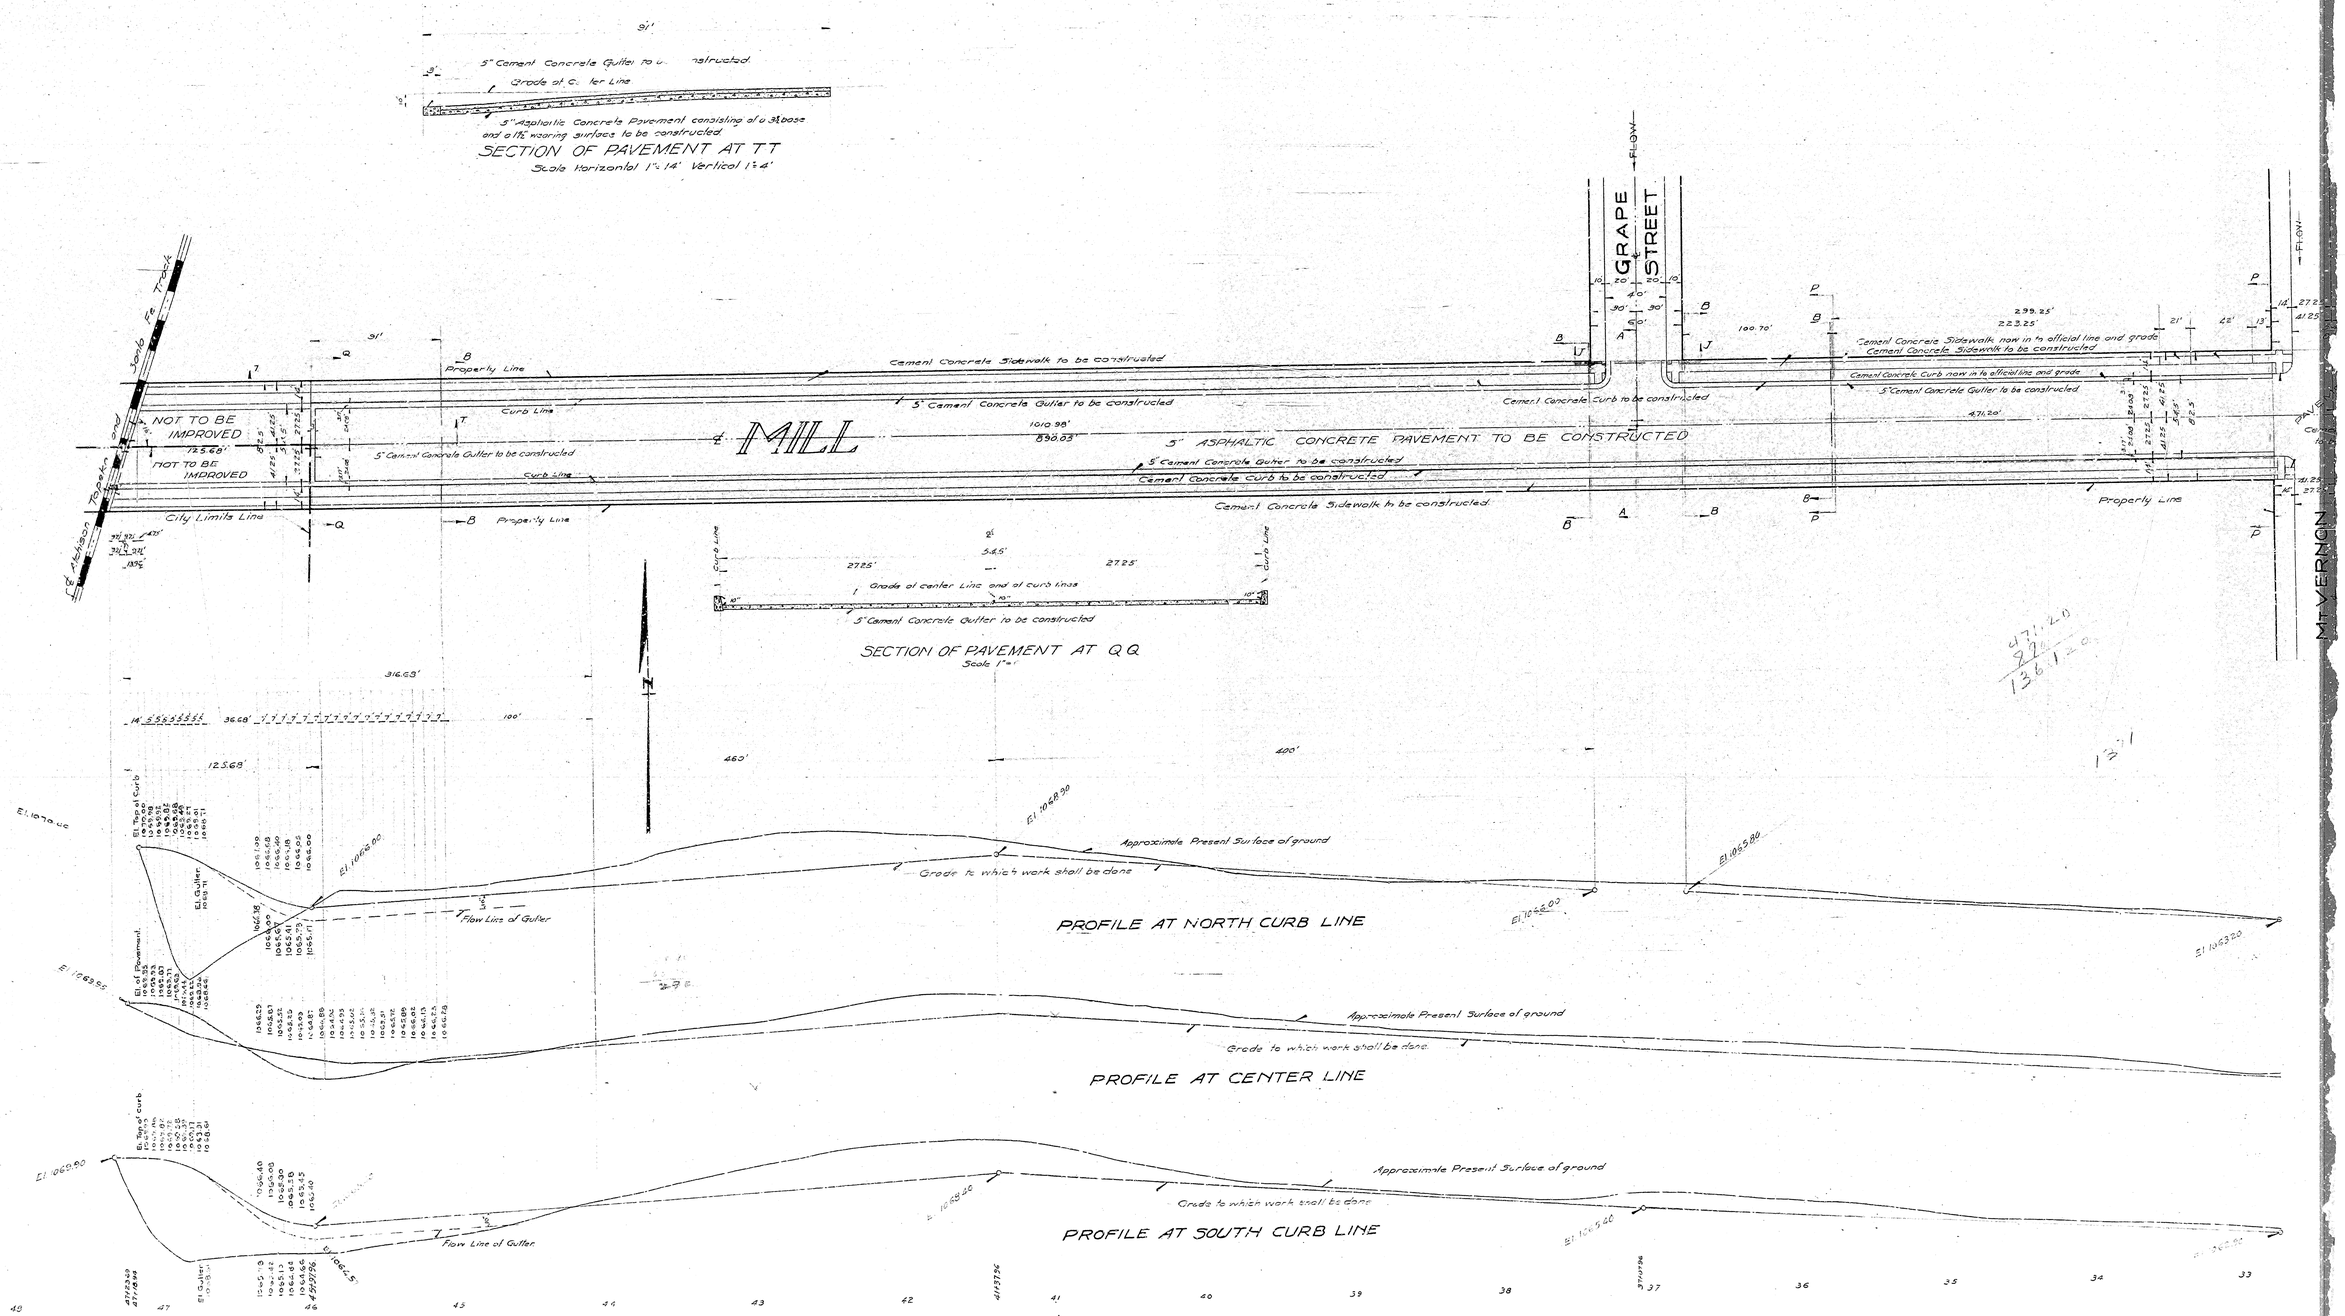
5" Cement Concrete Gutter to be constructed.
Grade at center Line
5" Asphaltic Concrete Pavement consisting of a 3" base and a 1½" wearing surface to be constructed
SECTION OF PAVEMENT AT TT
Scale Horizontal 1" = 14' Vertical 1" = 4'
GRAPE STREET
FLOW
Cement Concrete Sidewalk to be constructed
Cement Concrete Sidewalk now in to official line and grade
Cement Concrete Sidewalk to be constructed
Cement Concrete Curb now in to official line and grade
5" Cement Concrete Gutter to be constructed
Cement Concrete Curb to be constructed
Property Line
Curb Line
5" Cement Concrete Gutter to be constructed
MILL
5" ASPHALTIC CONCRETE PAVEMENT TO BE CONSTRUCTED
NOT TO BE IMPROVED
City Limits Line
Grade at center Line and at curb lines
SECTION OF PAVEMENT AT Q Q
Scale 1" = 1'
Approximate Present Surface of ground
Grade to which work shall be done
Flow Line of Gutter
PROFILE AT NORTH CURB LINE
PROFILE AT CENTER LINE
PROFILE AT SOUTH CURB LINE
MT VERNON