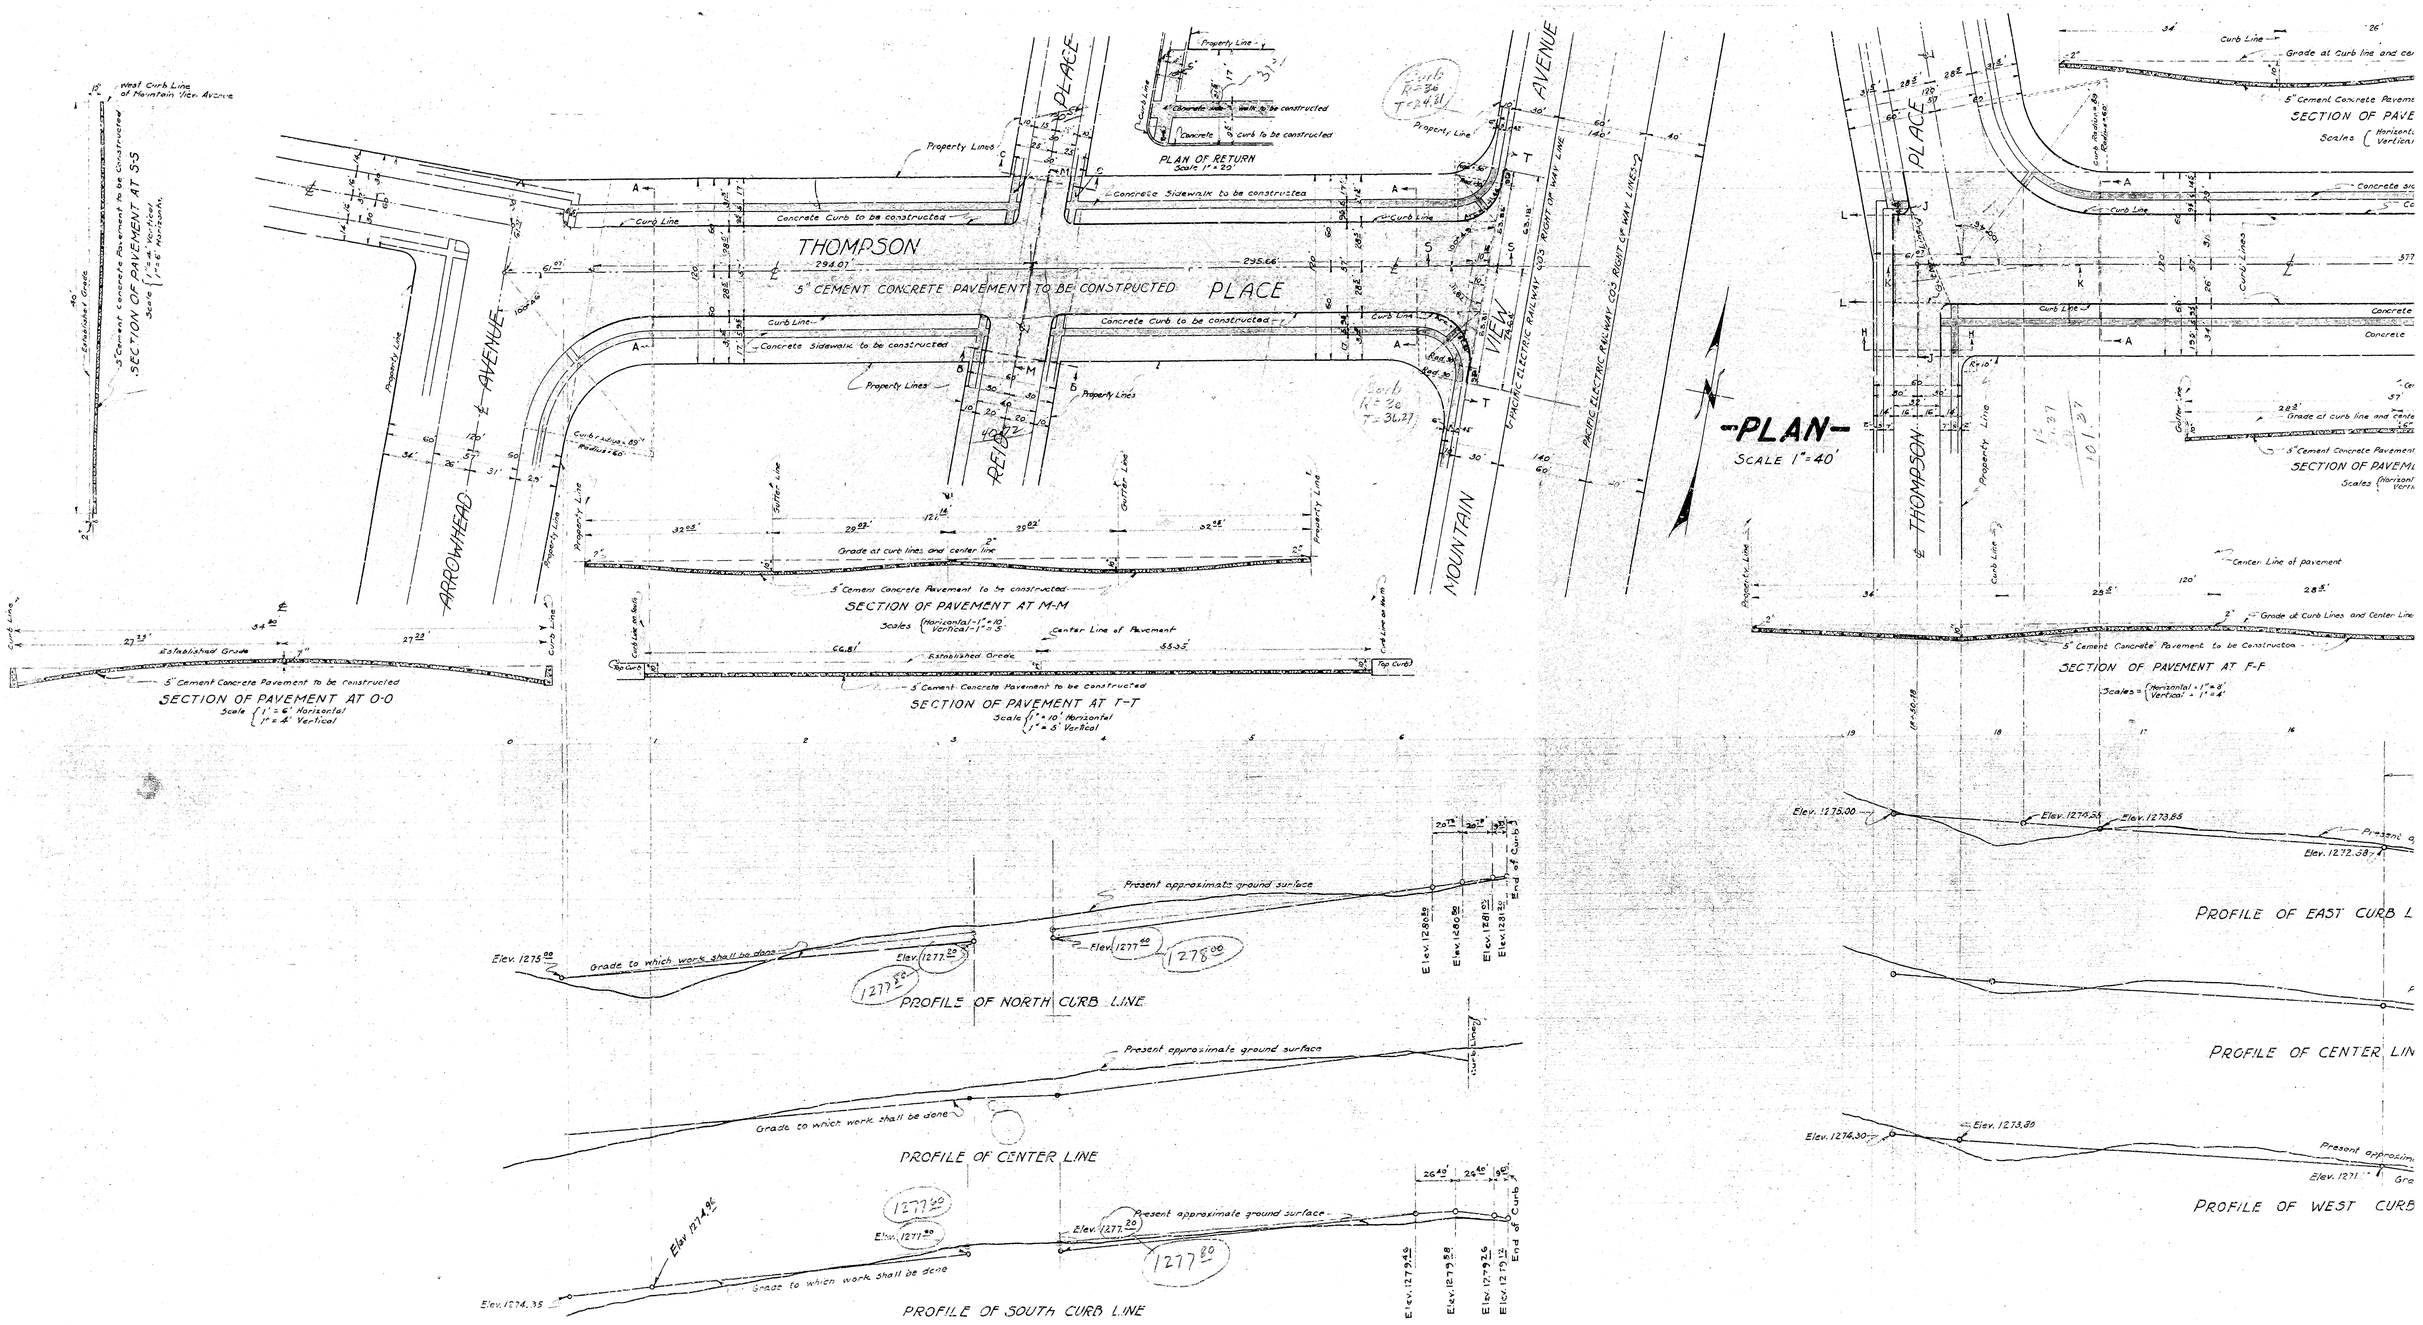
-PLAN-
SCALE 1"=40'
THOMPSON PLACE
5" CEMENT CONCRETE PAVEMENT TO BE CONSTRUCTED
ARROWHEAD AVENUE
MOUNTAIN VIEW AVENUE
PACIFIC ELECTRIC RAILWAY CO'S RIGHT OF WAY LINE
PLAN OF RETURN
Scale 1" = 20'
SECTION OF PAVEMENT AT S-S
SECTION OF PAVEMENT AT O-O
Scale 1" = 6' Horizontal
1" = 4' Vertical
SECTION OF PAVEMENT AT M-M
SECTION OF PAVEMENT AT T-T
SECTION OF PAVEMENT AT F-F
PROFILE OF NORTH CURB LINE
PROFILE OF CENTER LINE
PROFILE OF SOUTH CURB LINE
PROFILE OF EAST CURB L
PROFILE OF CENTER LIN
PROFILE OF WEST CURB
Present approximate ground surface
Grade to which work shall be done
Elev. 1275.00
Elev. 1277.20
Elev. 1278.00
Elev. 1274.35
Elev. 1274.96
Elev. 1276.55
Elev. 1273.85
Elev. 1272.38
Elev. 1274.30
Elev. 1273.80
Elev. 1271.
End of Curb