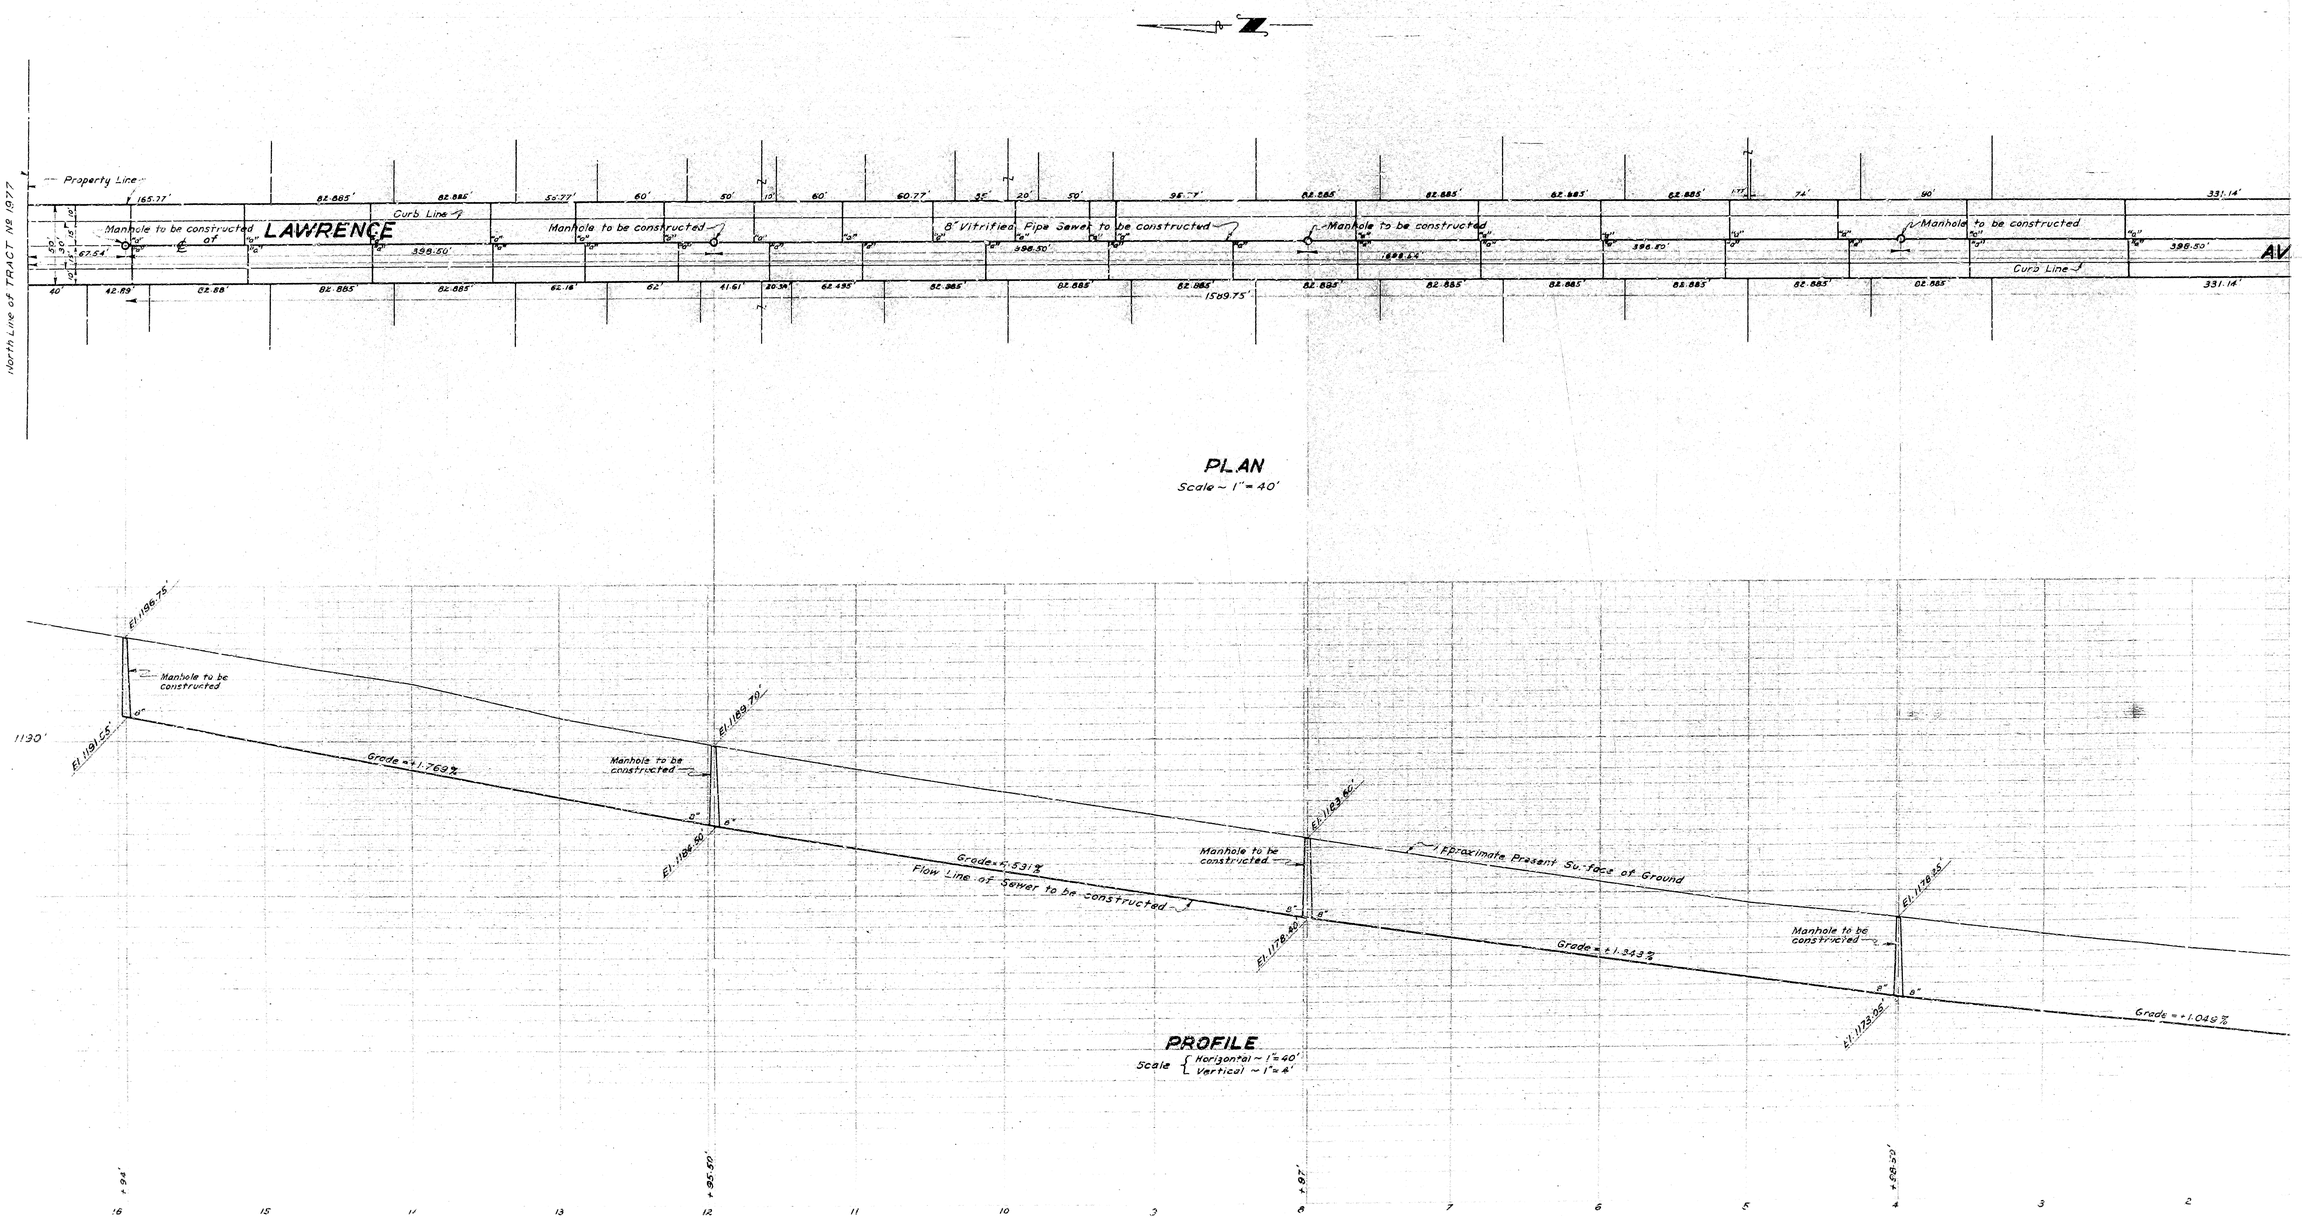
North Line of TRACT No 1977
Property Line
Manhole to be constructed
LAWRENCE
Curb Line
Manhole to be constructed
8" Vitrified Pipe Sewer to be constructed
Manhole to be constructed
Manhole to be constructed
AV
Curb Line
PLAN
Scale ~ 1" = 40'
Manhole to be constructed
El. 1196.75'
El. 1191.65'
Grade = -1.769%
Manhole to be constructed
El. 1189.70'
El. 1184.60'
Grade = -1.531%
Flow Line of Sewer to be constructed
Manhole to be constructed
El. 1183.40'
El. 1178.40'
Approximate Present Surface of Ground
Grade = -1.343%
Manhole to be constructed
El. 1178.55'
El. 1173.55'
Grade = -1.049%
PROFILE
Scale { Horizontal ~ 1" = 40'
Vertical ~ 1" = 8'