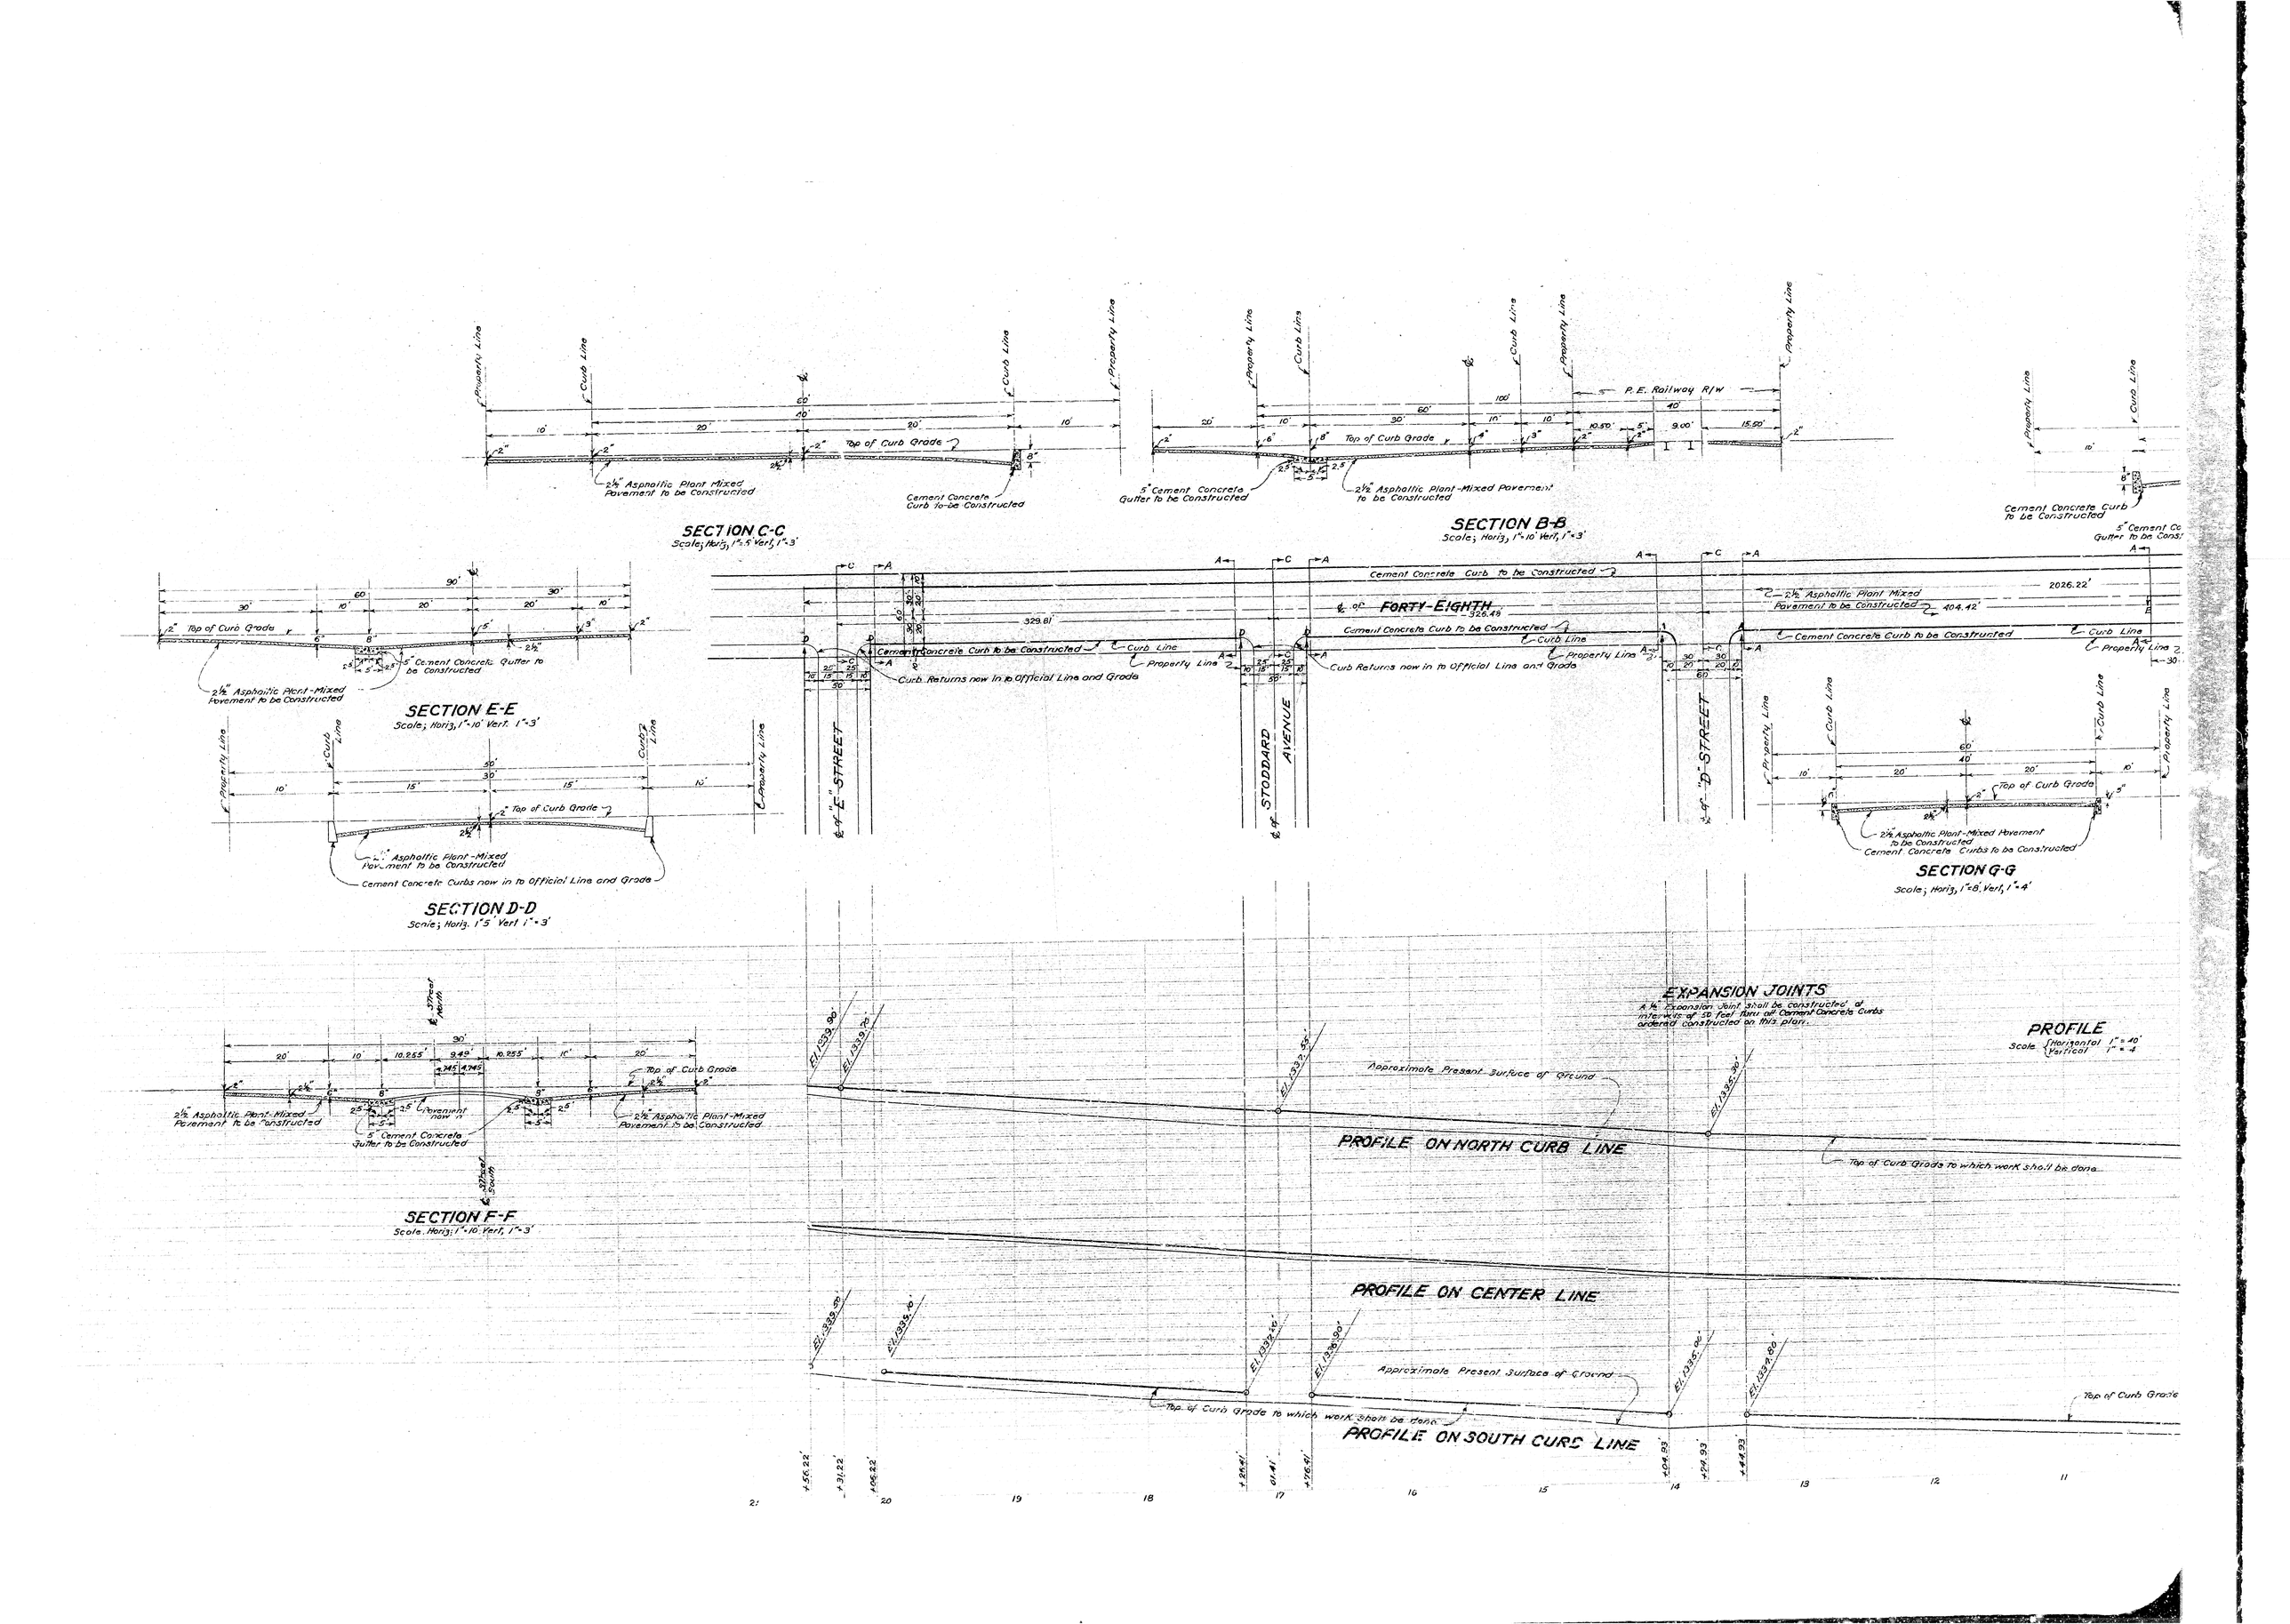
SECTION C-C
Scale; Horiz, 1"=5' Vert, 1"=3'
Property Line
Curb Line
Top of Curb Grade
2½" Asphaltic Plant Mixed Pavement to be Constructed
Cement Concrete Curb to be Constructed
SECTION B-B
Scale; Horiz, 1"=10' Vert, 1"=3'
P.E. Railway R/W
5" Cement Concrete Gutter to be Constructed
2½" Asphaltic Plant-Mixed Pavement to be Constructed
Cement Concrete Curb to be Constructed
SECTION E-E
Scale; Horiz, 1"=10' Vert. 1"=3'
5" Cement Concrete Gutter to be Constructed
2½" Asphaltic Plant-Mixed Pavement to be Constructed
SECTION D-D
Scale; Horiz. 1"5' Vert 1"=3'
2½" Asphaltic Plant-Mixed Pavement to be Constructed
Cement Concrete Curbs now in to Official Line and Grade
SECTION F-F
Scale. Horiz: 1"=10' Vert, 1"=3'
37 Feet North
37 Feet South
2½" Asphaltic Plant-Mixed Pavement to be Constructed
5" Cement Concrete Gutter to be Constructed
Pavement now in
FORTY-EIGHTH
"E" STREET
STODDARD AVENUE
"D" STREET
Cement Concrete Curb to be Constructed
Curb Returns now in to Official Line and Grade
2½" Asphaltic Plant Mixed Pavement to be Constructed
SECTION G-G
Scale; Horiz, 1"=8' Vert, 1"=4'
2½" Asphaltic Plant-Mixed Pavement to be Constructed
Cement Concrete Curbs to be Constructed
EXPANSION JOINTS
A ½" Expansion Joint shall be constructed at intervals of 20 feet along all Cement Concrete Curbs ordered constructed on this plan.
PROFILE
Scale Horizontal 1"=10' Vertical 1"=4'
Approximate Present Surface of Ground
PROFILE ON NORTH CURB LINE
Top of Curb Grade to which work shall be done
PROFILE ON CENTER LINE
PROFILE ON SOUTH CURB LINE
Top of Curb Grade