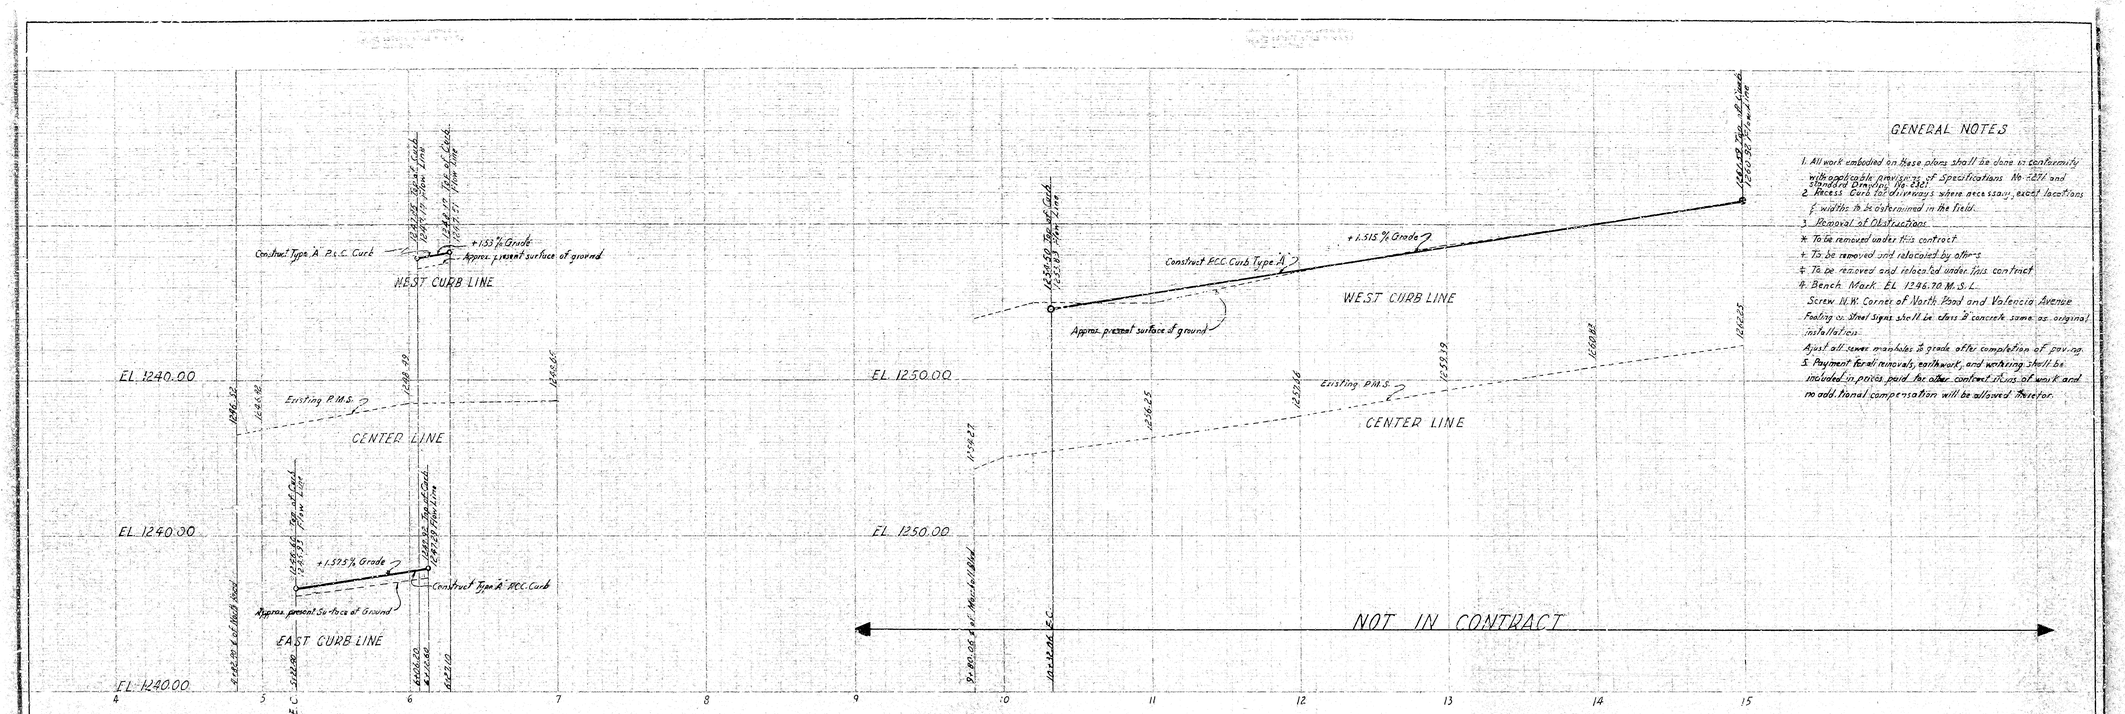

GENERAL NOTES

1. All work embodied on these plans shall be done in conformity with applicable provisions of Specifications No. 4271 and Standard Drawings No. 2301.
2. Process Curb for driveways where necessary, exact locations & widths to be determined in the field.
3. Removal of Obstructions
   - * To be removed under this contract
   - + To be removed and relocated by others
   - ‡ To be removed and relocated under this contract
4. Bench Mark: EL. 1246.70 M.S.L.
   Screw N.W. Corner of North Road and Valencia Avenue
   Footing on Steel Signs shall be class "B" concrete same as original installation.
   Adjust all sewer manholes to grade after completion of paving.
5. Payment for all removals, earthwork, and surfacing shall be included in prices paid for other contract items of work and no additional compensation will be allowed therefor.

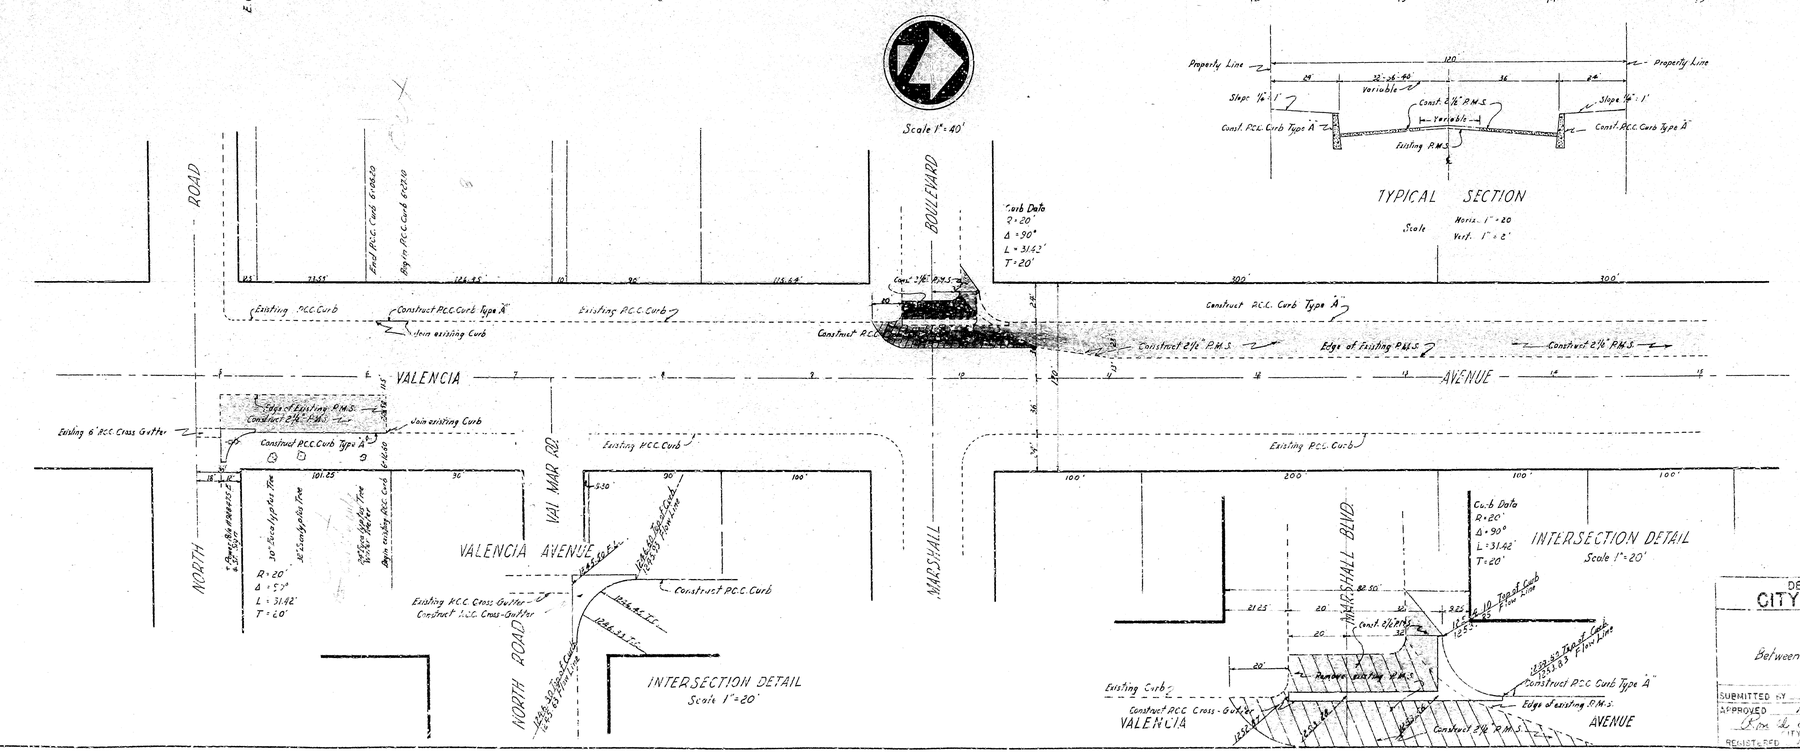

DEPARTMENT OF ENGINEERING
CITY OF SAN BERNARDINO

VALENCIA AVENUE

Between North Road and Fortieth Street

Curb, Cross-Gutter and Paving

SUBMITTED BY		REFERENCE	DRAWING 26
APPROVED	MAY 19 1960	DRAWN BY	
	CITY ENGINEER	CHECKED BY	SHEET
REGISTERED	CIVIL ENGINEER NO. 3272		OF 3

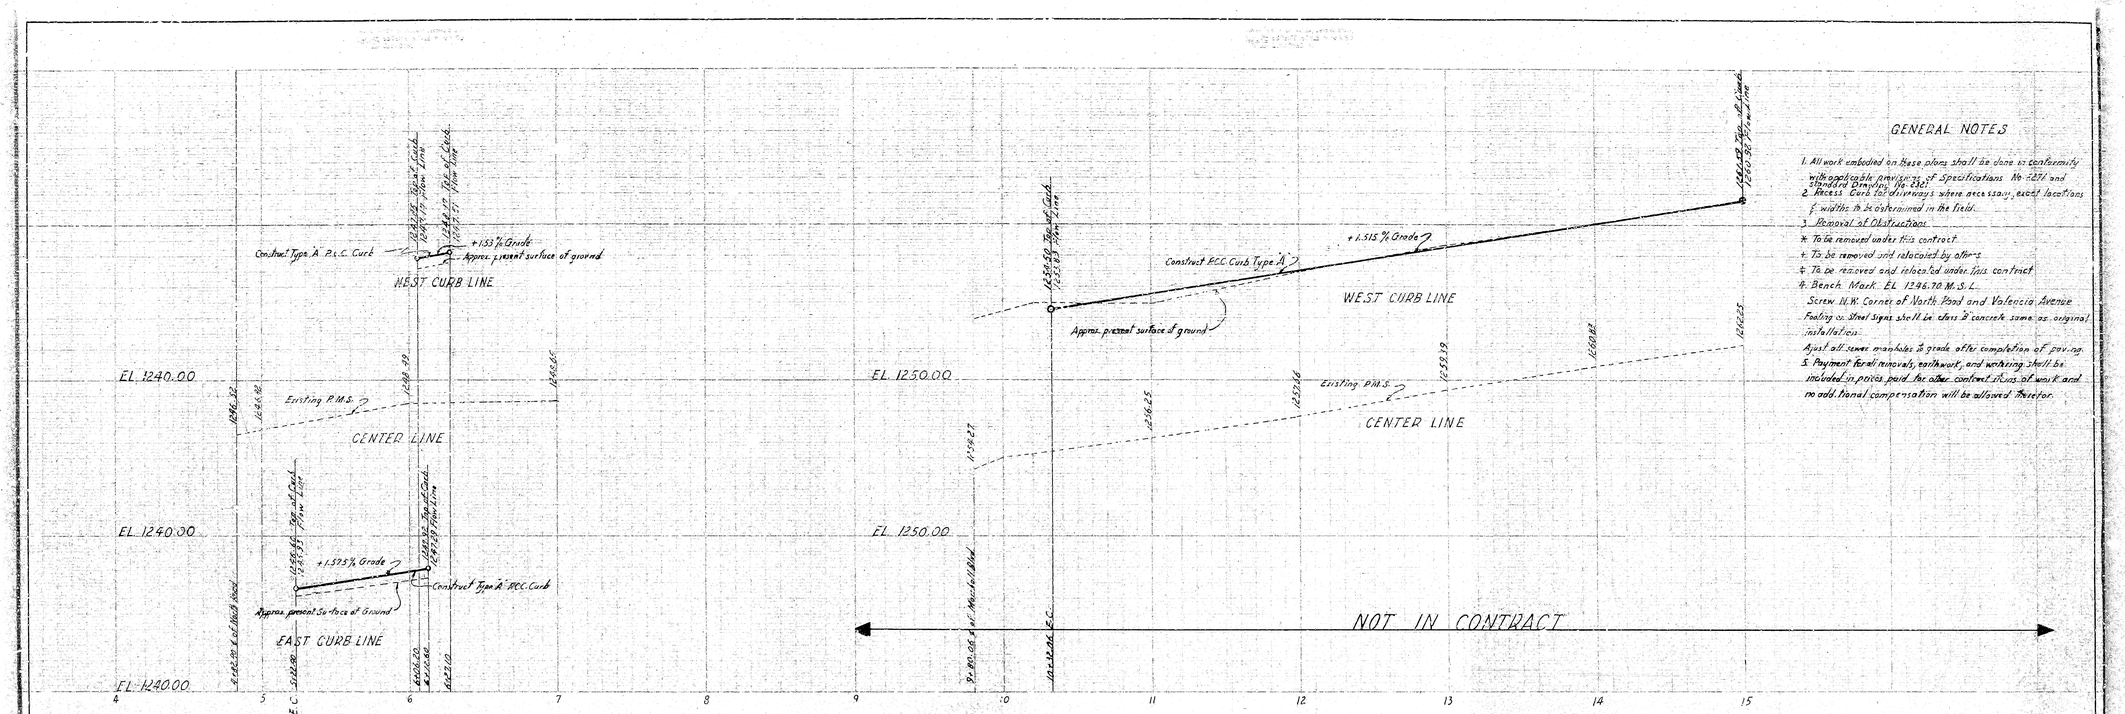

GENERAL NOTES

1. All work embodied on these plans shall be done in conformity with applicable provisions of Specifications No. 4271 and Standard Drawings No. 2301.
2. Process Curb for driveways where necessary, exact locations & widths to be determined in the field.
3. Removal of Obstructions
   - * To be removed under this contract
   - + To be removed and relocated by others
   - ‡ To be removed and relocated under this contract
4. Bench Mark: EL. 1246.70 M.S.L.
   Screw N.W. Corner of North Road and Valencia Avenue
   Footing on Steel Signs shall be class "B" concrete same as original installation.
   Adjust all sewer manholes to grade after completion of paving.
5. Payment for all removals, earthwork, and surfacing shall be included in prices paid for other contract items of work and no additional compensation will be allowed therefor.

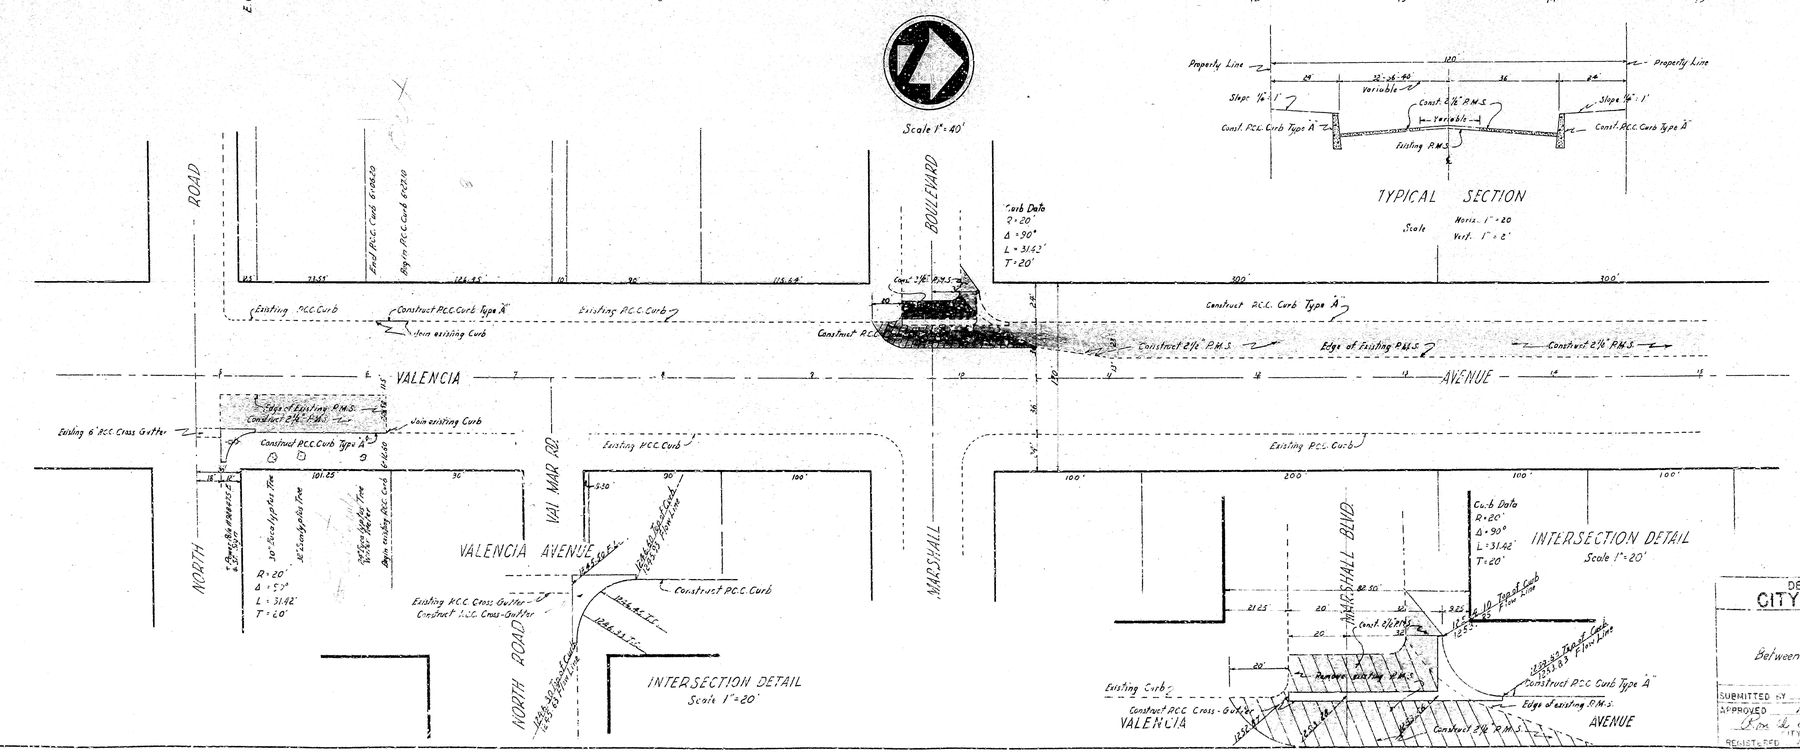

DEPARTMENT OF ENGINEERING
CITY OF SAN BERNARDINO

VALENCIA AVENUE

Between North Road and Fortieth Street

Curb, Cross-Gutter and Paving

SUBMITTED BY		REFERENCE	DRAWING 26
APPROVED	MAY 19 1960	DRAWN BY	
	CITY ENGINEER	CHECKED BY	SHEET
REGISTERED	CIVIL ENGINEER NO. 3272		OF 3

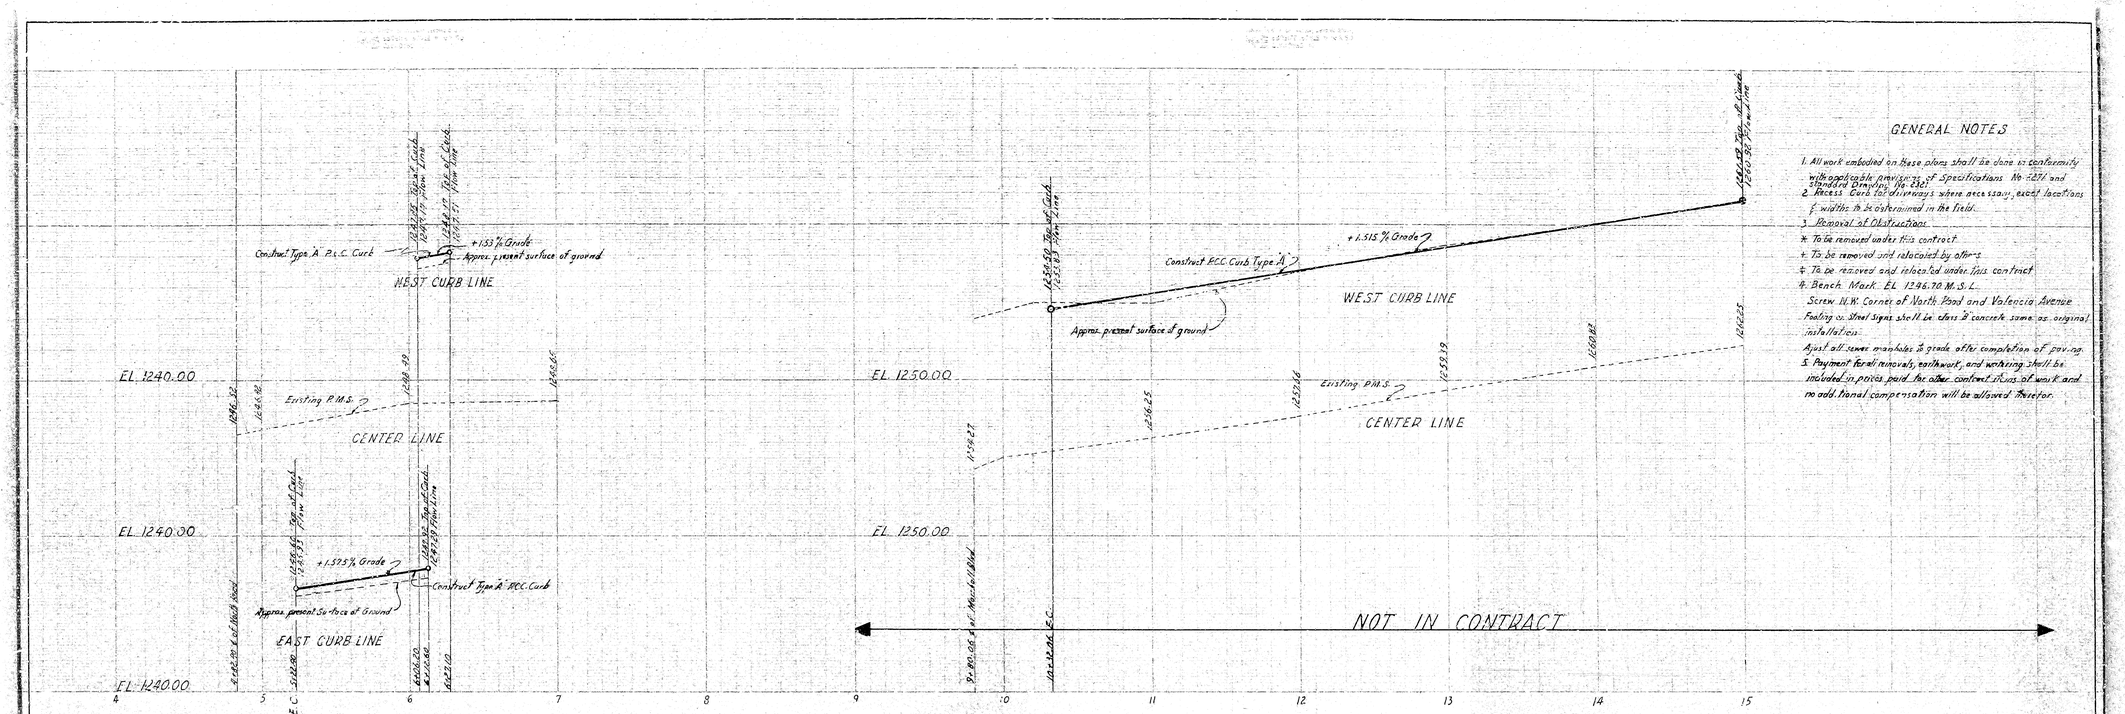

GENERAL NOTES

1. All work embodied on these plans shall be done in conformity with applicable provisions of Specifications No. 4271 and Standard Drawings No. 2301.
2. Process Curb for driveways where necessary, exact locations & widths to be determined in the field.
3. Removal of Obstructions
   - * To be removed under this contract
   - + To be removed and relocated by others
   - ‡ To be removed and relocated under this contract
4. Bench Mark: EL. 1246.70 M.S.L.
   Screw N.W. Corner of North Road and Valencia Avenue
   Footing on Steel Signs shall be class "B" concrete same as original installation.
   Adjust all sewer manholes to grade after completion of paving.
5. Payment for all removals, earthwork, and surfacing shall be included in prices paid for other contract items of work and no additional compensation will be allowed therefor.

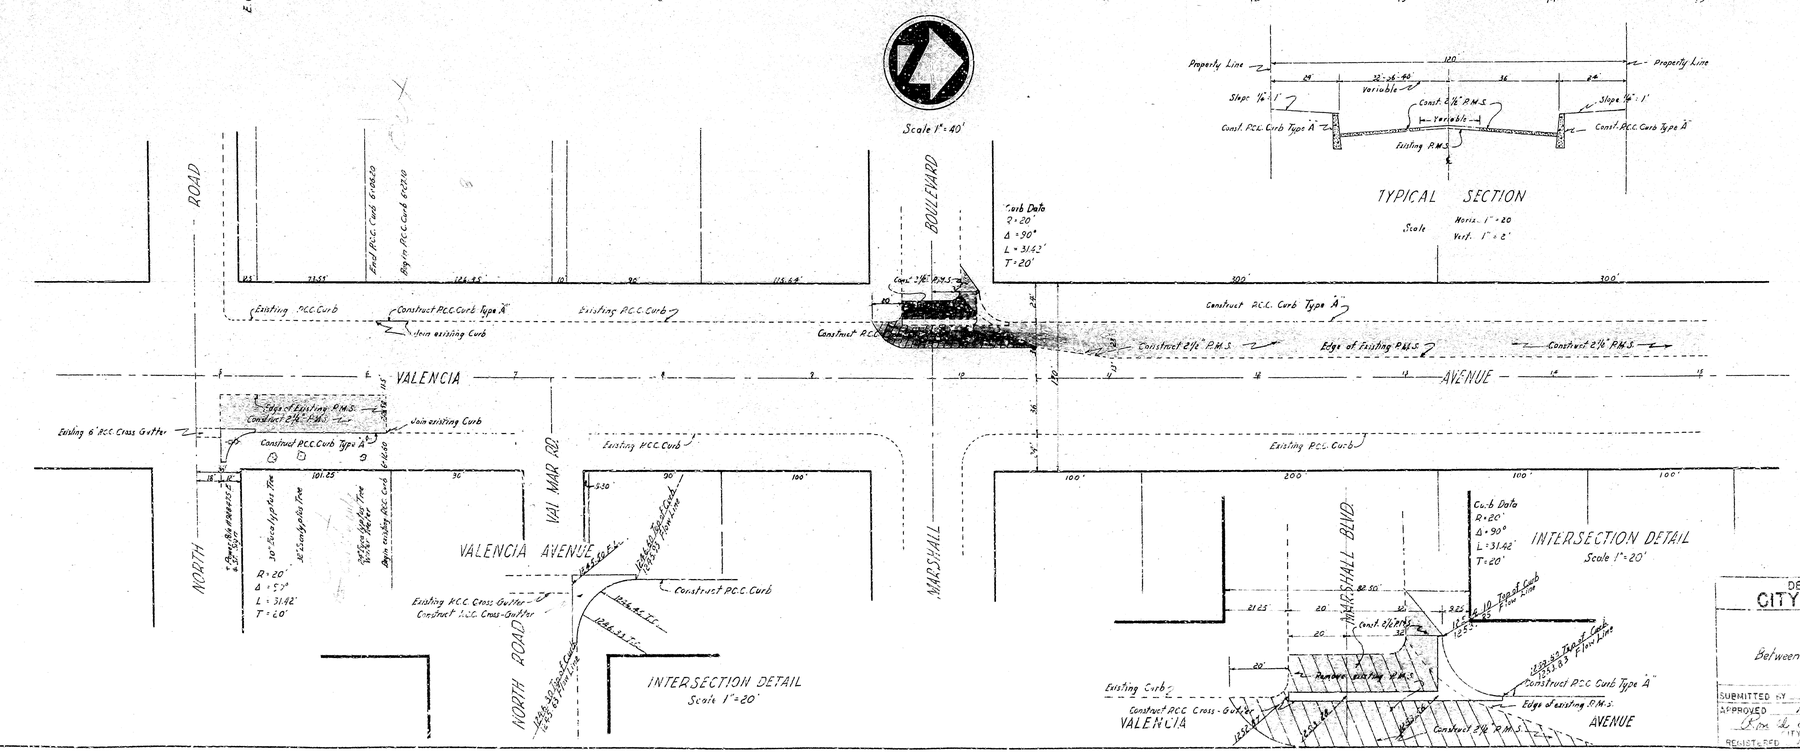

DEPARTMENT OF ENGINEERING
CITY OF SAN BERNARDINO

VALENCIA AVENUE

Between North Road and Fortieth Street

Curb, Cross-Gutter and Paving

SUBMITTED BY		REFERENCE	DRAWING 26
APPROVED	MAY 19 1960	DRAWN BY	
	CITY ENGINEER	CHECKED BY	SHEET
REGISTERED	CIVIL ENGINEER NO. 3272		OF 3