DIST.	COUNTY	ROUTE	SEC.	SHEET No.	TOTAL SHEETS
VIII	SBd.	43	SBd.	7	

[redacted]

Eng. Dist.

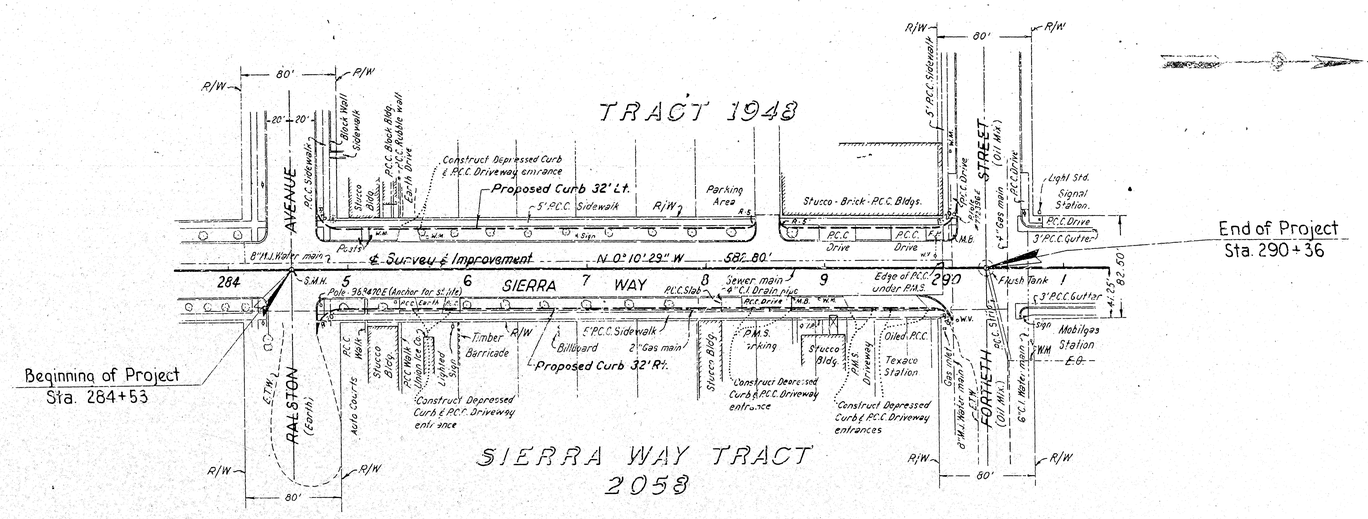

B.M. #29-A
Set Spg. Hd. Nail in Curb
S.W. Cor. Ralston Ave.
61' Lt. Sta. 284+31
Elev. 1297.04

B.M. #30-A
Set Nail & Lead in Curb
N.W. Cor. 40th. Street
78' Lt. of Sta. 290+65
Elev. 1303.50

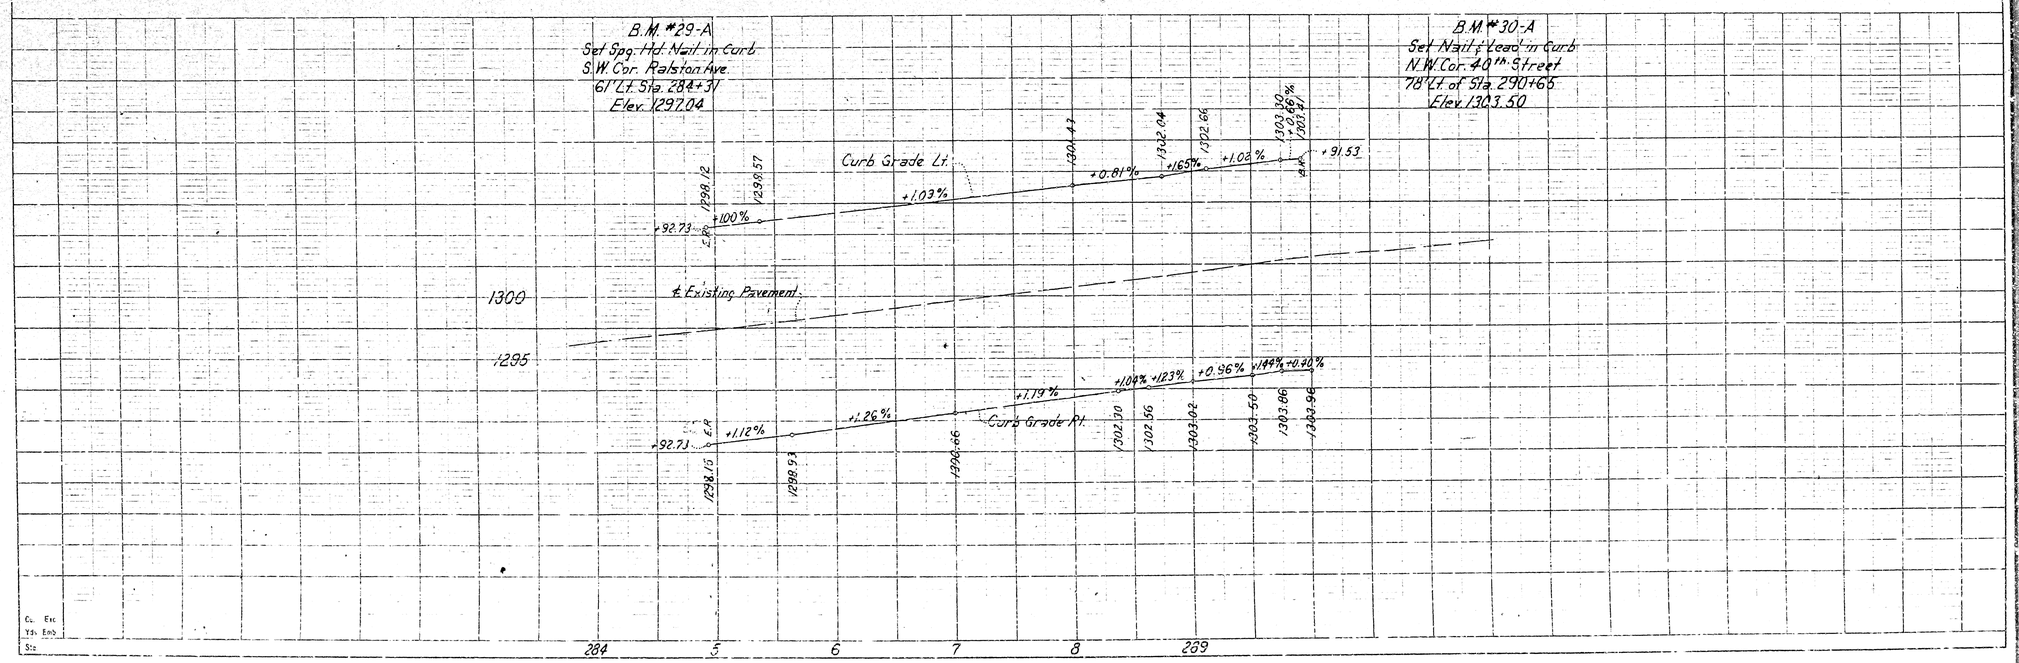

Cu. Yds. Exc.
Cu. Yds. Emb.
Sta.

DIST.	COUNTY	ROUTE	SEC.	SHEET No.	TOTAL SHEETS
VIII	SBd.	43	SBd.	7	

[redacted]

Eng. Dist.

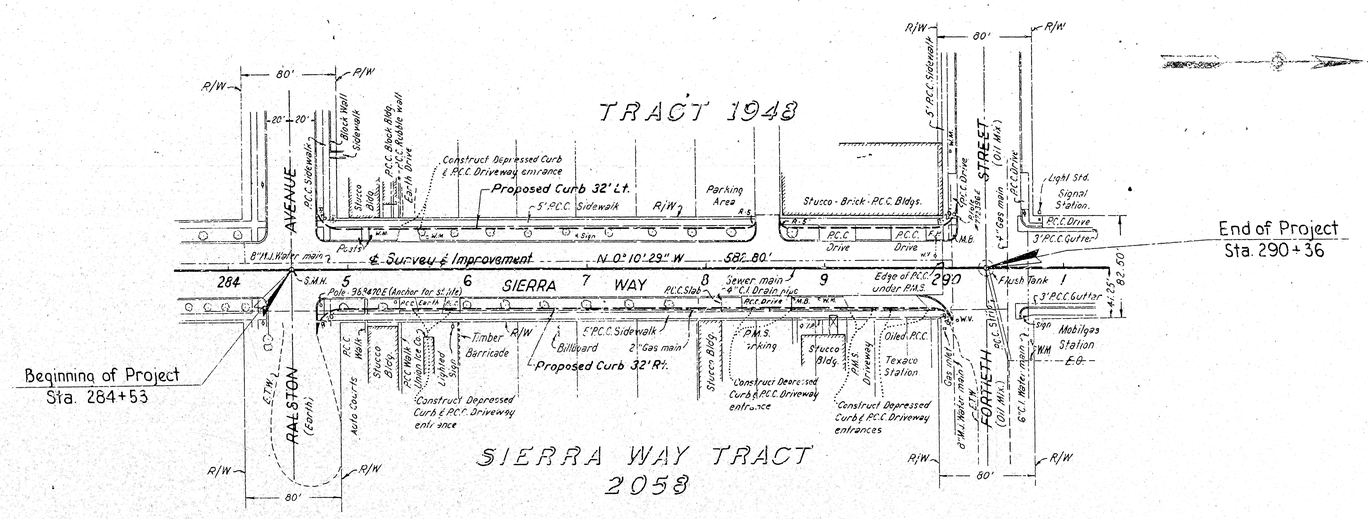

B.M. #29-A
Set Spg. Hd. Nail in Curb
S.W. Cor. Ralston Ave.
61' Lt. Sta. 284+31
Elev. 1297.04

B.M. #30-A
Set Nail & Lead in Curb
N.W. Cor. 40th. Street
78' Lt. of Sta. 290+65
Elev. 1303.50

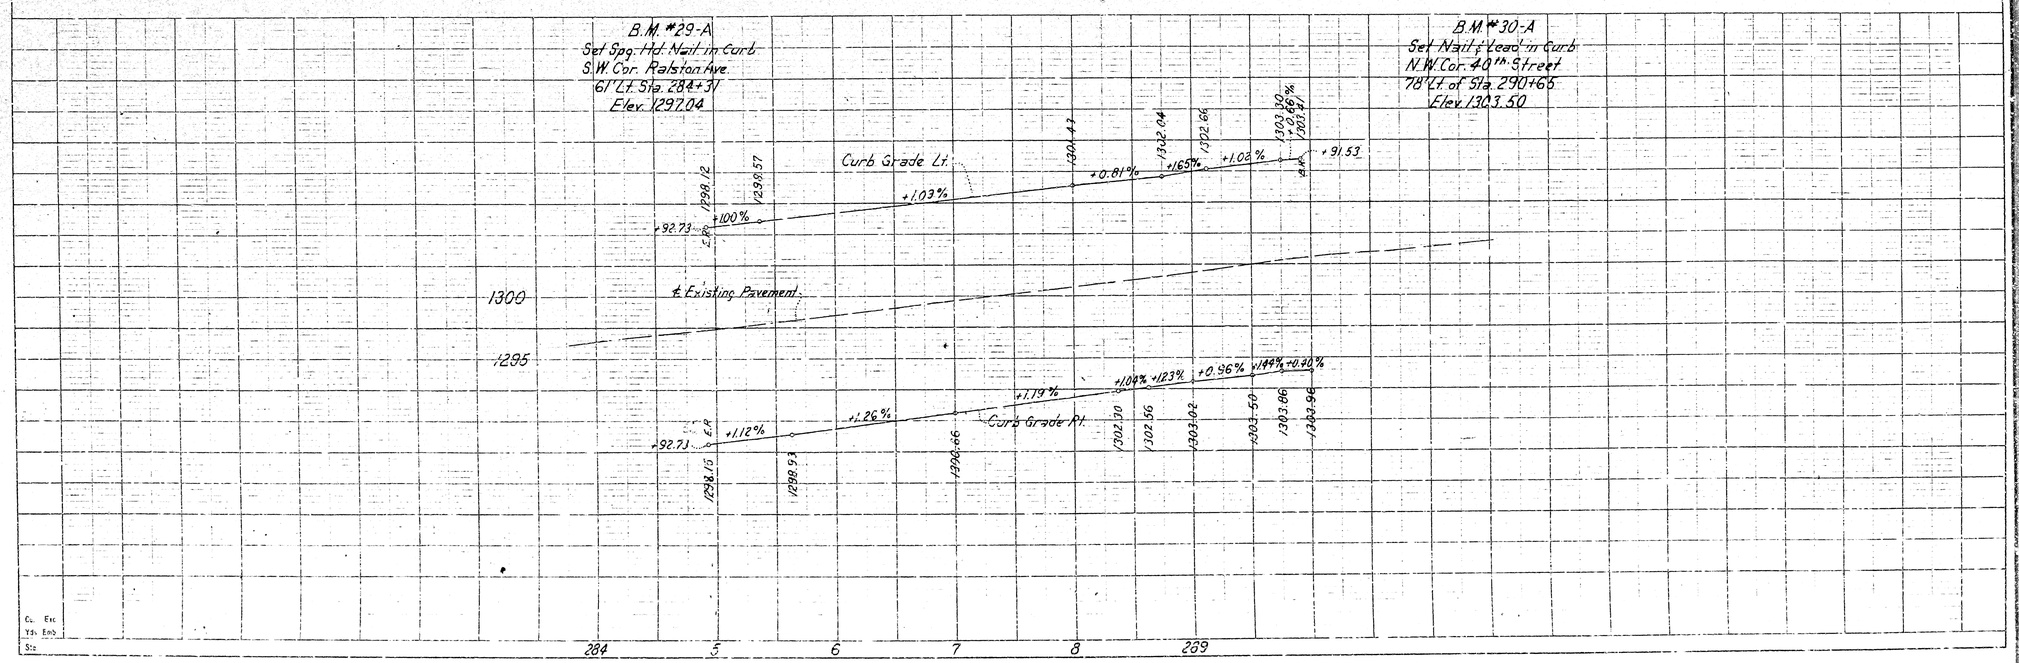

Cu. Yds. Exc.
Cu. Yds. Emb.
Sta.