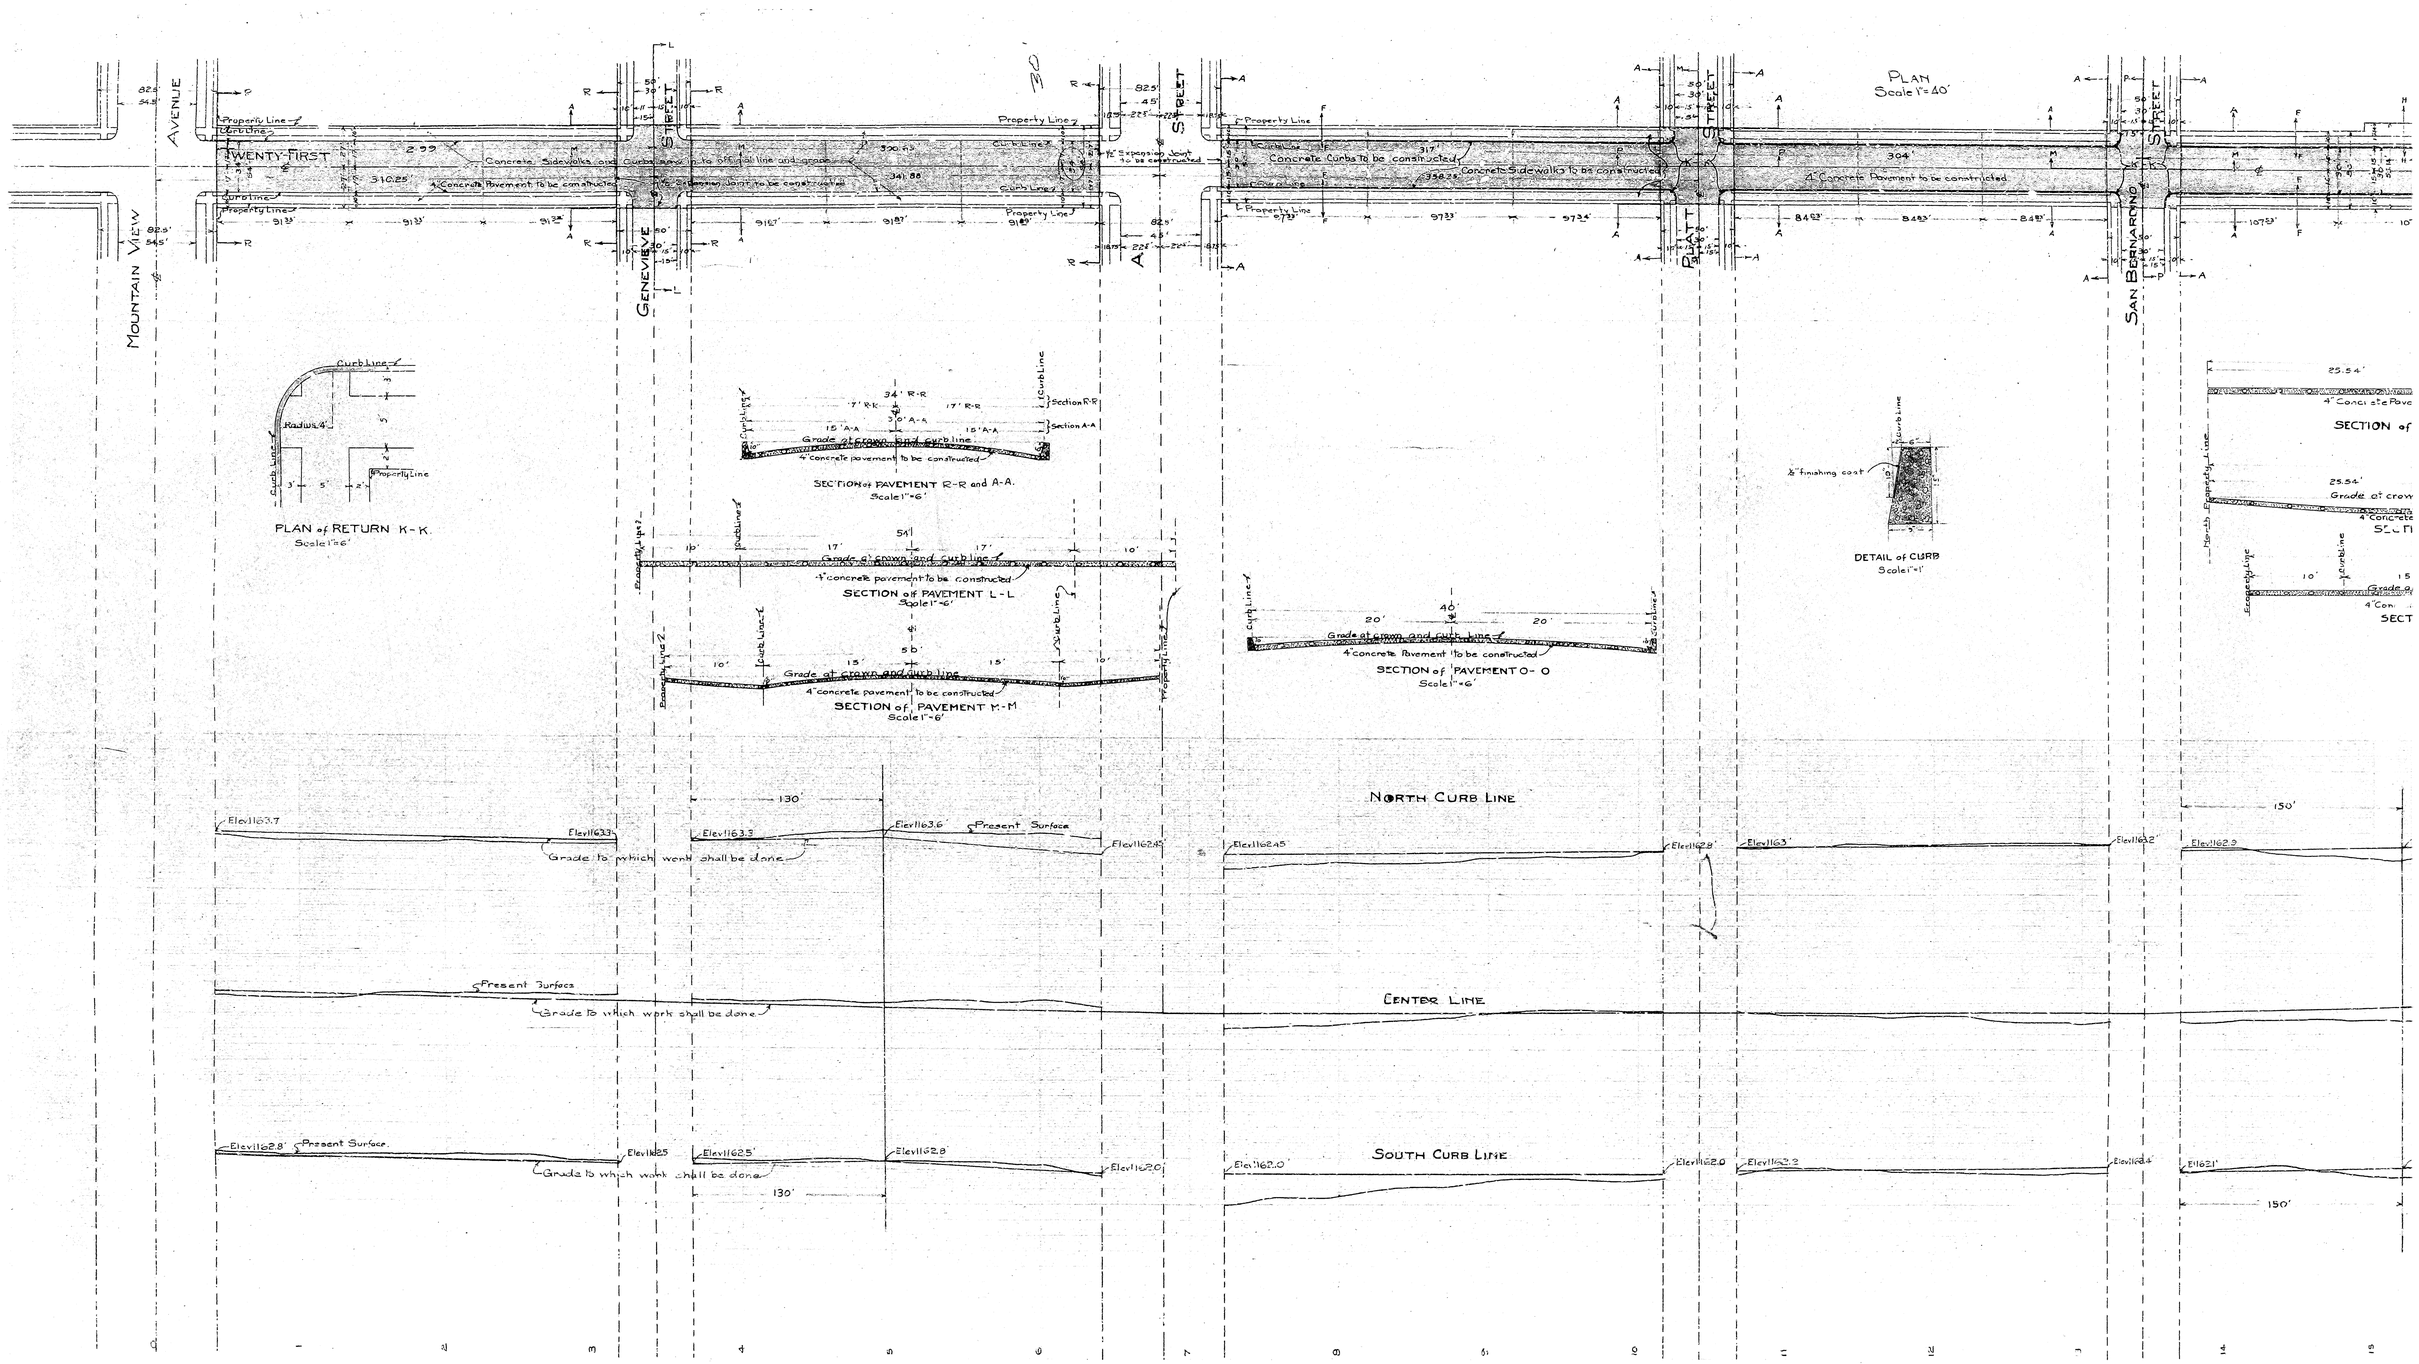
PLAN
Scale 1"=40'
MOUNTAIN VIEW AVENUE
TWENTY-FIRST STREET
GENEVIEVE STREET
A STREET
BLATT STREET
SAN BERNARDINO STREET
Concrete Sidewalks and Curbs are to be constructed to official line and grade
4" Concrete Pavement to be constructed
Concrete Curbs to be constructed
Concrete Sidewalks to be constructed
4" Concrete Pavement to be constructed
Property Line
Curb Line
PLAN of RETURN K-K.
Scale 1"=6'
SECTION of PAVEMENT R-R and A-A.
Scale 1"=6'
Grade at crown and curb line
4" concrete pavement to be constructed
SECTION of PAVEMENT L-L
Scale 1"=6'
SECTION of PAVEMENT M-M
Scale 1"=6'
SECTION of PAVEMENT O-O
Scale 1"=6'
DETAIL of CURB
Scale 1"=1'
NORTH CURB LINE
CENTER LINE
SOUTH CURB LINE
Present Surface
Grade to which work shall be done
Elev 163.7
Elev 163.3
Elev 163.6
Elev 162.45
Elev 162.9
Elev 163
Elev 162
Elev 162.8
Elev 162.5
Elev 162.0
Elev 162.3
Elev 162.4
Elev 162.1
130'
150'

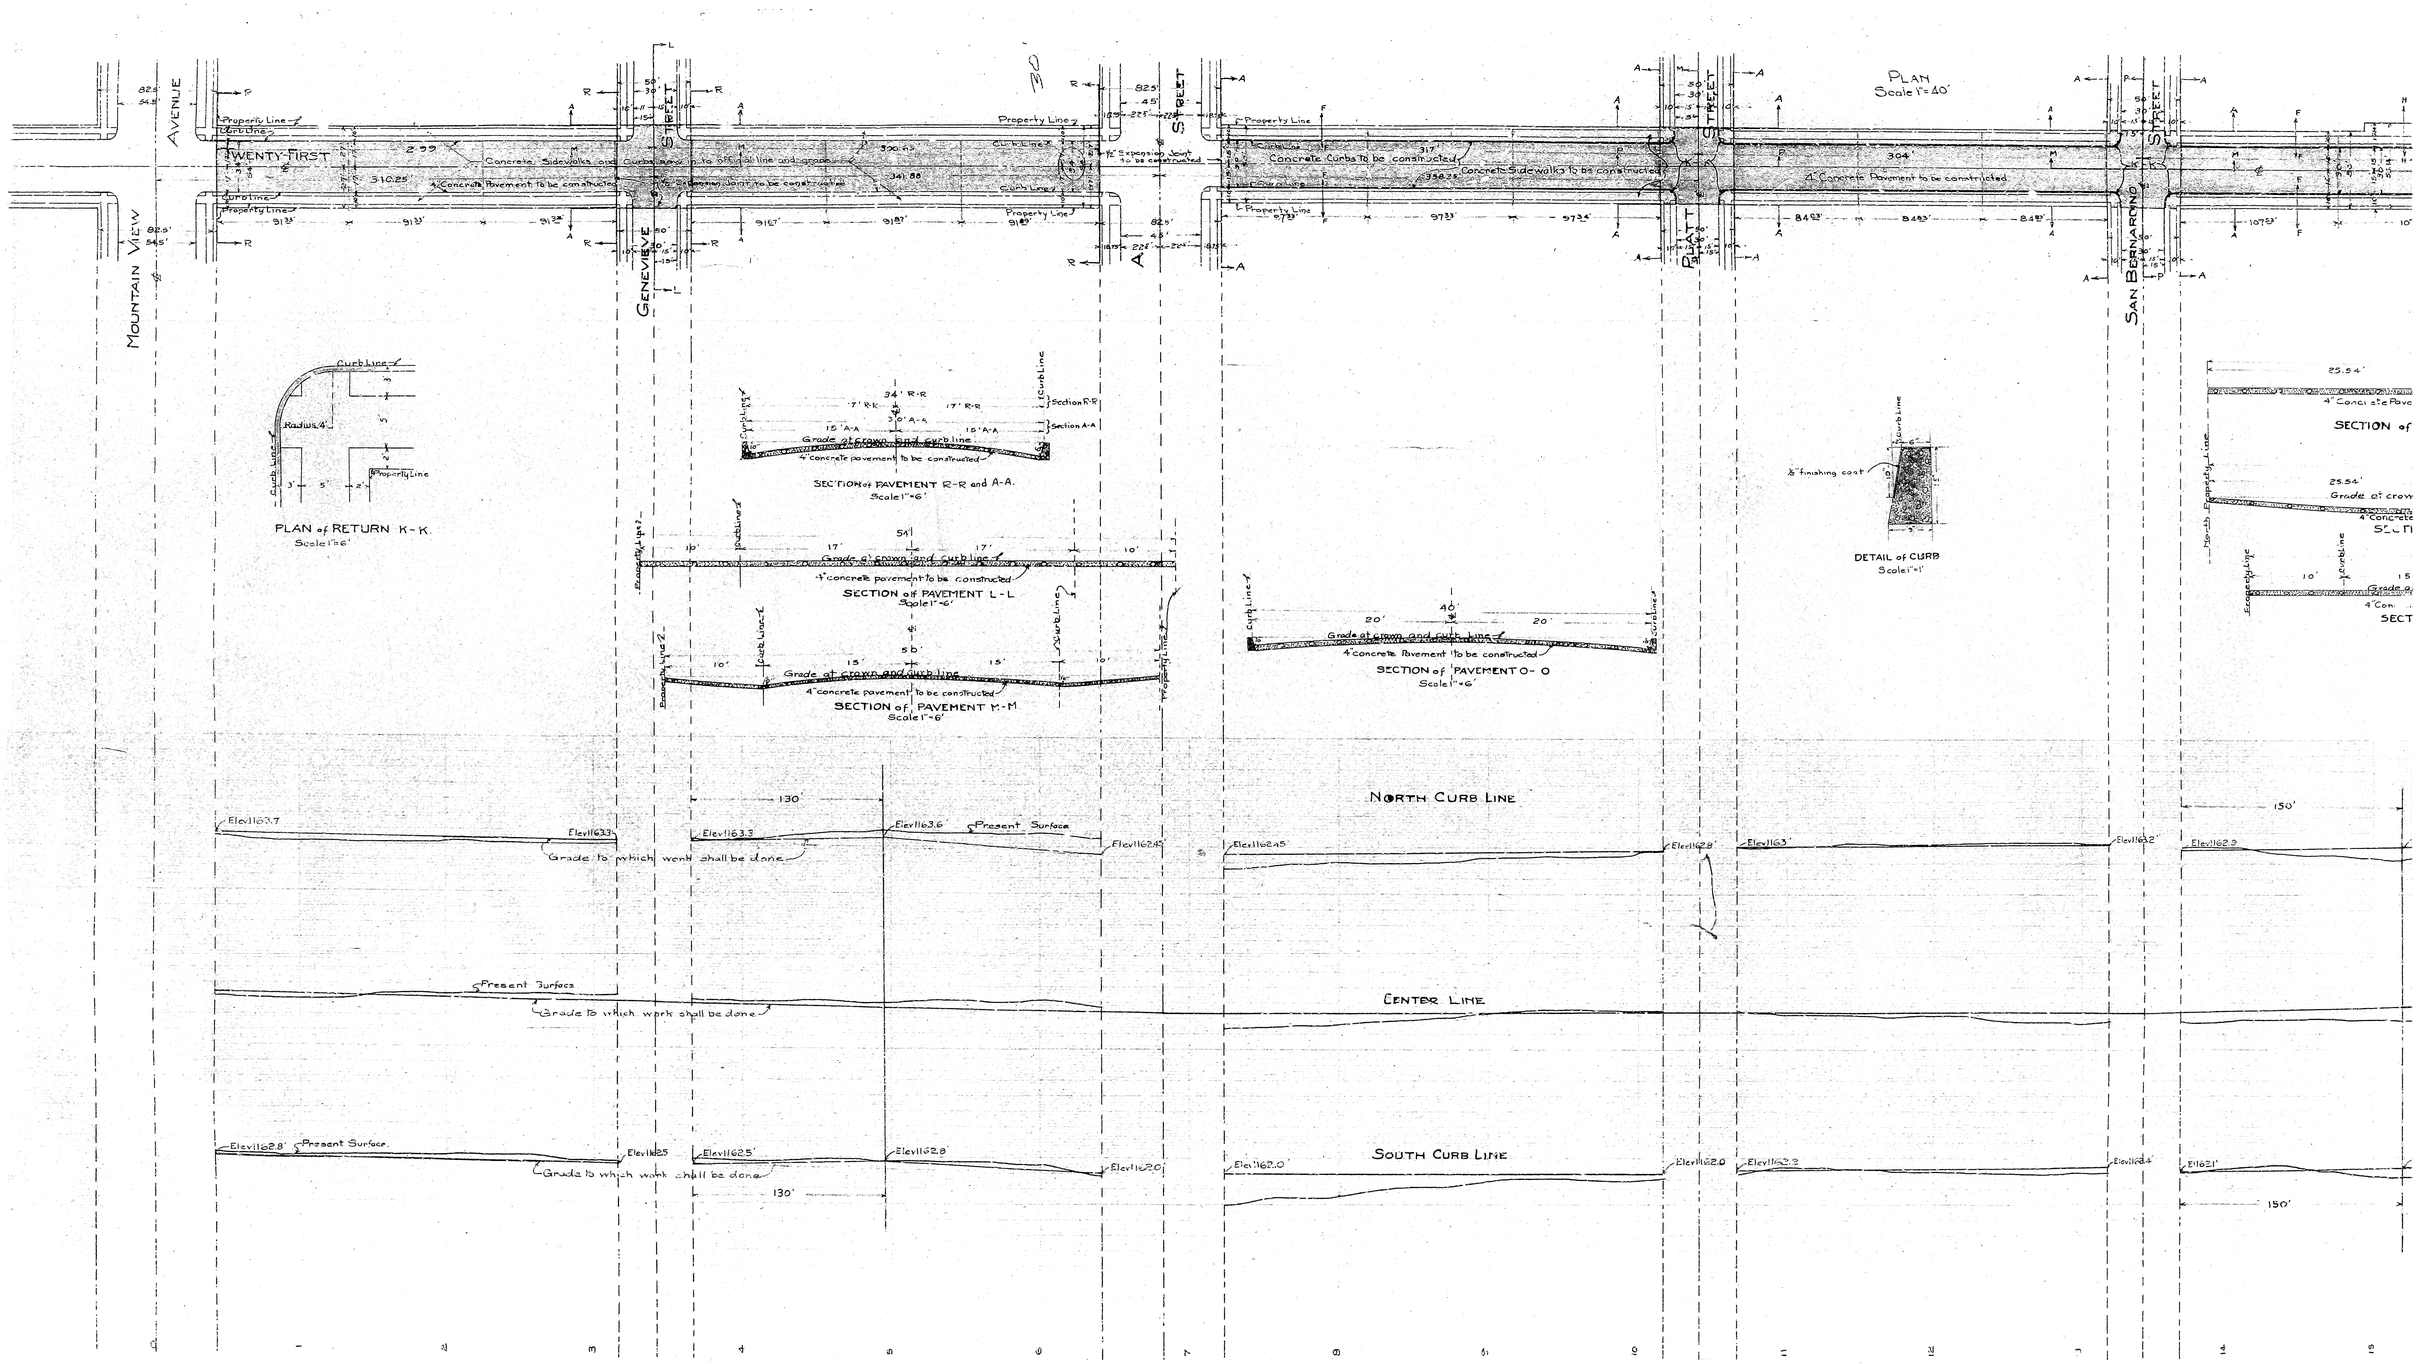
PLAN
Scale 1"=40'
MOUNTAIN VIEW AVENUE
TWENTY-FIRST STREET
GENEVIEVE STREET
A STREET
BLATT STREET
SAN BERNARDINO STREET
Concrete Sidewalks and Curbs are to be constructed to official line and grade
4" Concrete Pavement to be constructed
Concrete Curbs to be constructed
Concrete Sidewalks to be constructed
4" Concrete Pavement to be constructed
Property Line
Curb Line
PLAN of RETURN K-K.
Scale 1"=6'
SECTION of PAVEMENT R-R and A-A.
Scale 1"=6'
Grade at crown and curb line
4" concrete pavement to be constructed
SECTION of PAVEMENT L-L
Scale 1"=6'
SECTION of PAVEMENT M-M
Scale 1"=6'
SECTION of PAVEMENT O-O
Scale 1"=6'
DETAIL of CURB
Scale 1"=1'
NORTH CURB LINE
CENTER LINE
SOUTH CURB LINE
Present Surface
Grade to which work shall be done
Elev 163.7
Elev 163.3
Elev 163.6
Elev 162.45
Elev 162.9
Elev 163
Elev 162
Elev 162.8
Elev 162.5
Elev 162.0
Elev 162.3
Elev 162.4
Elev 162.1
130'
150'