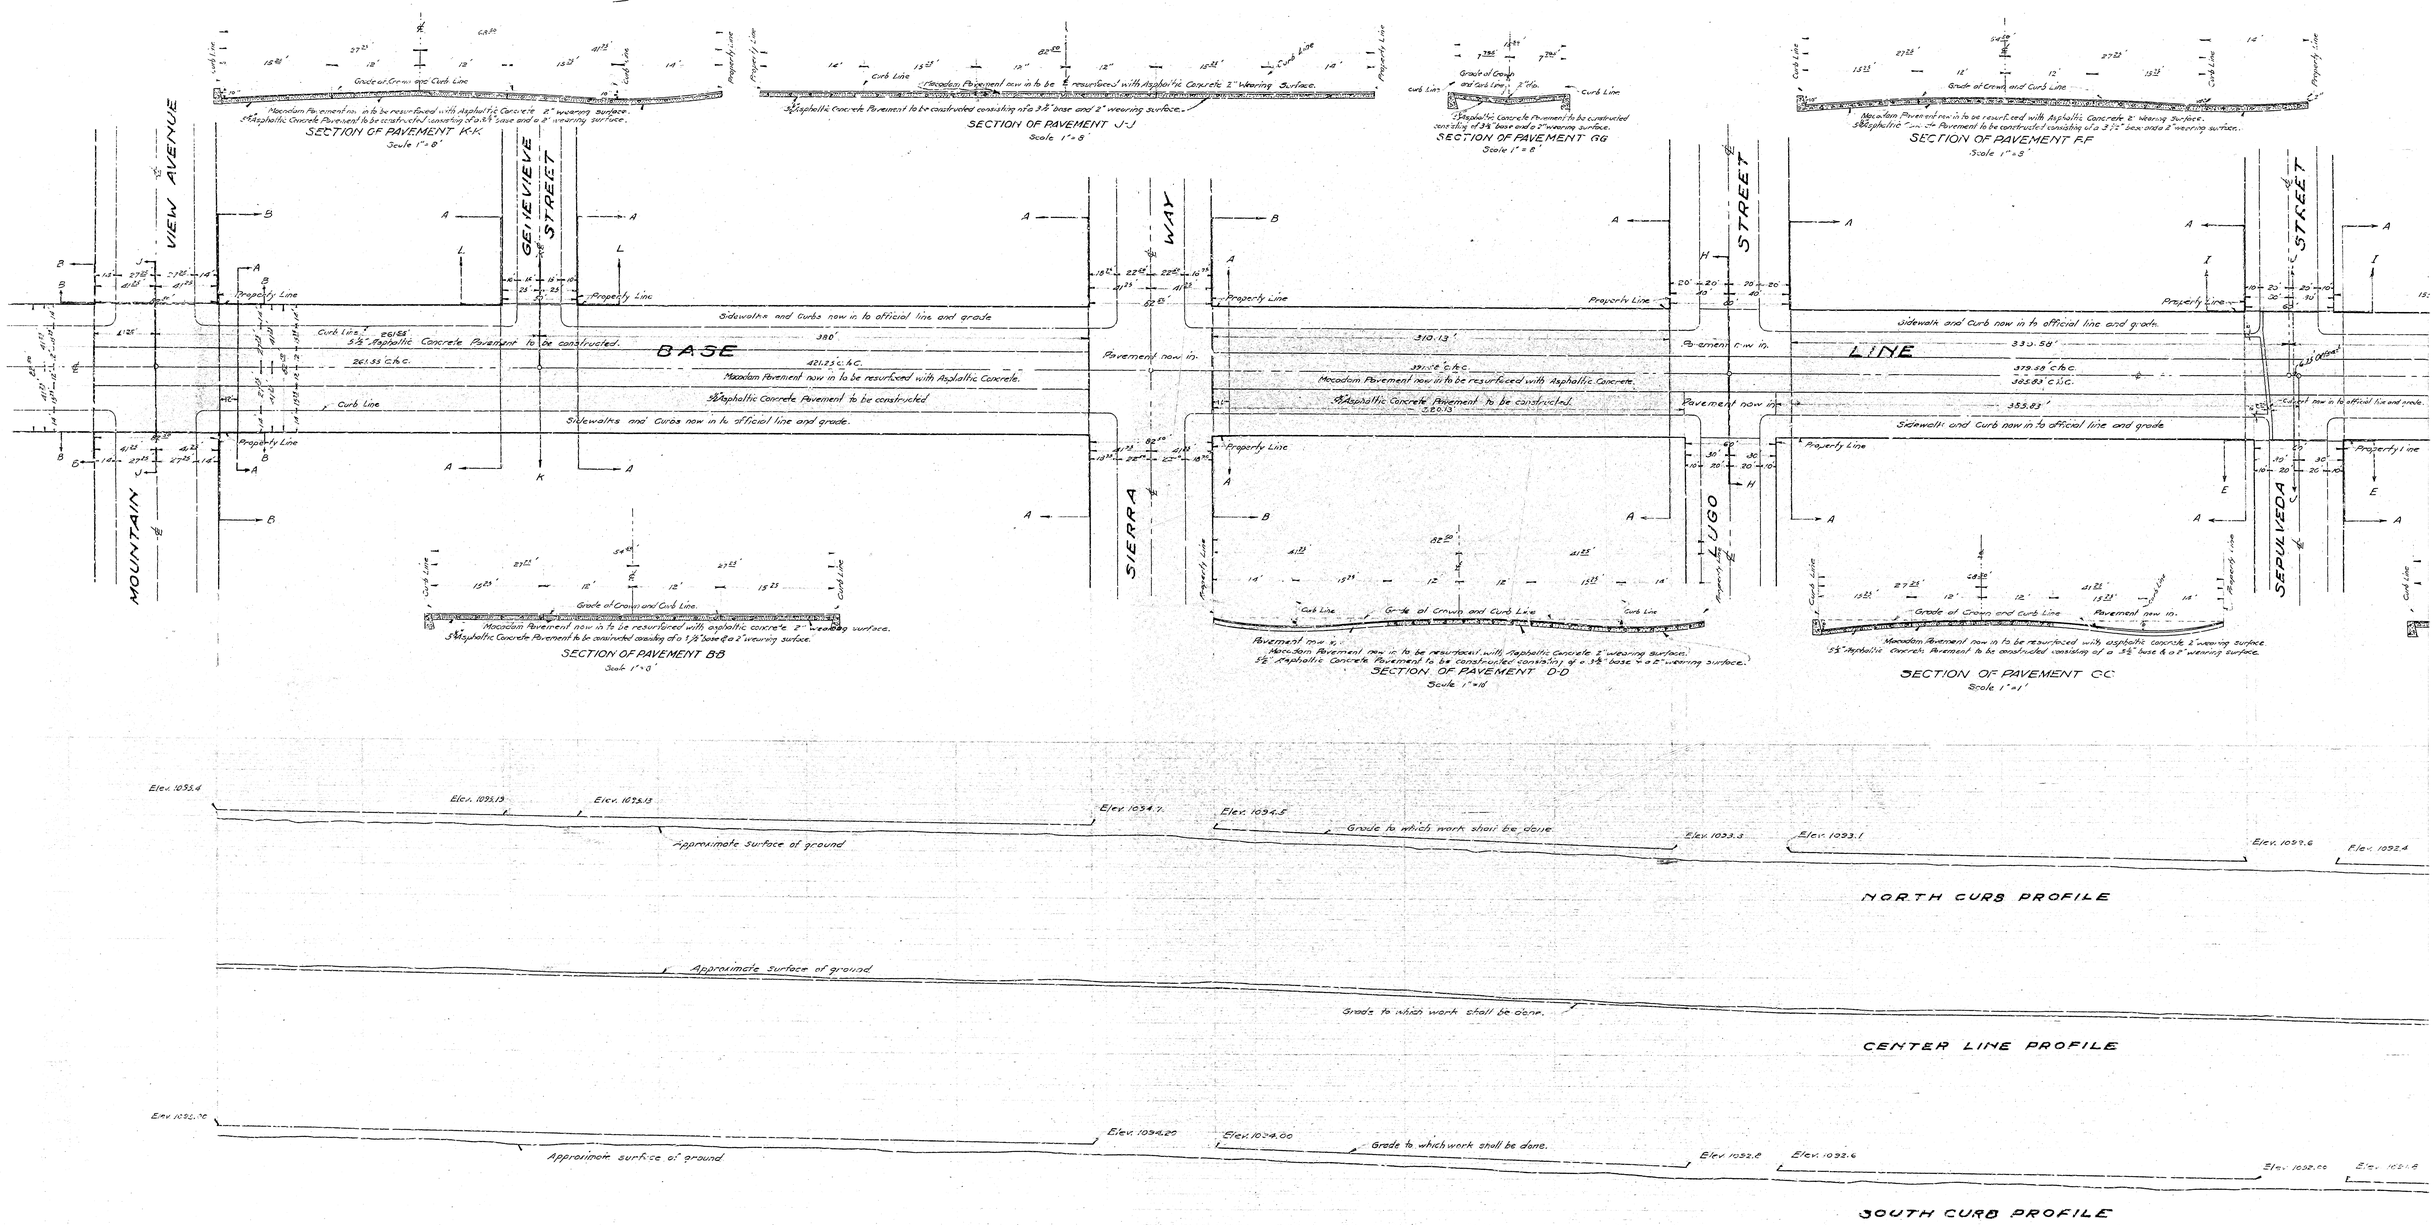
SECTION OF PAVEMENT KK
Scale 1" = 8'
SECTION OF PAVEMENT J-J
Scale 1" = 8'
SECTION OF PAVEMENT GG
Scale 1" = 8'
SECTION OF PAVEMENT FF
Scale 1" = 8'
SECTION OF PAVEMENT BB
Scale 1" = 8'
SECTION OF PAVEMENT DD
Scale 1" = 8'
SECTION OF PAVEMENT CC
Scale 1" = 8'
MOUNTAIN VIEW AVENUE
GENEVIEVE STREET
SIERRA WAY
HUGO STREET
SEPULVEDA BOULEVARD
BASE LINE
Sidewalks and Curbs now in to official line and grade
Macadam Pavement now in to be resurfaced with Asphaltic Concrete.
Asphaltic Concrete Pavement to be constructed
Pavement now in
Property Line
Curb Line
Grade of Crown and Curb Line
Approximate surface of ground
Grade to which work shall be done
Elev. 1035.4
Elev. 1035.13
Elev. 1034.7
Elev. 1034.5
Elev. 1033.3
Elev. 1033.1
Elev. 1032.6
Elev. 1032.4
NORTH CURB PROFILE
CENTER LINE PROFILE
Elev. 1034.20
Elev. 1034.00
Elev. 1032.8
Elev. 1032.6
Elev. 1032.00
Elev. 1031.8
SOUTH CURB PROFILE