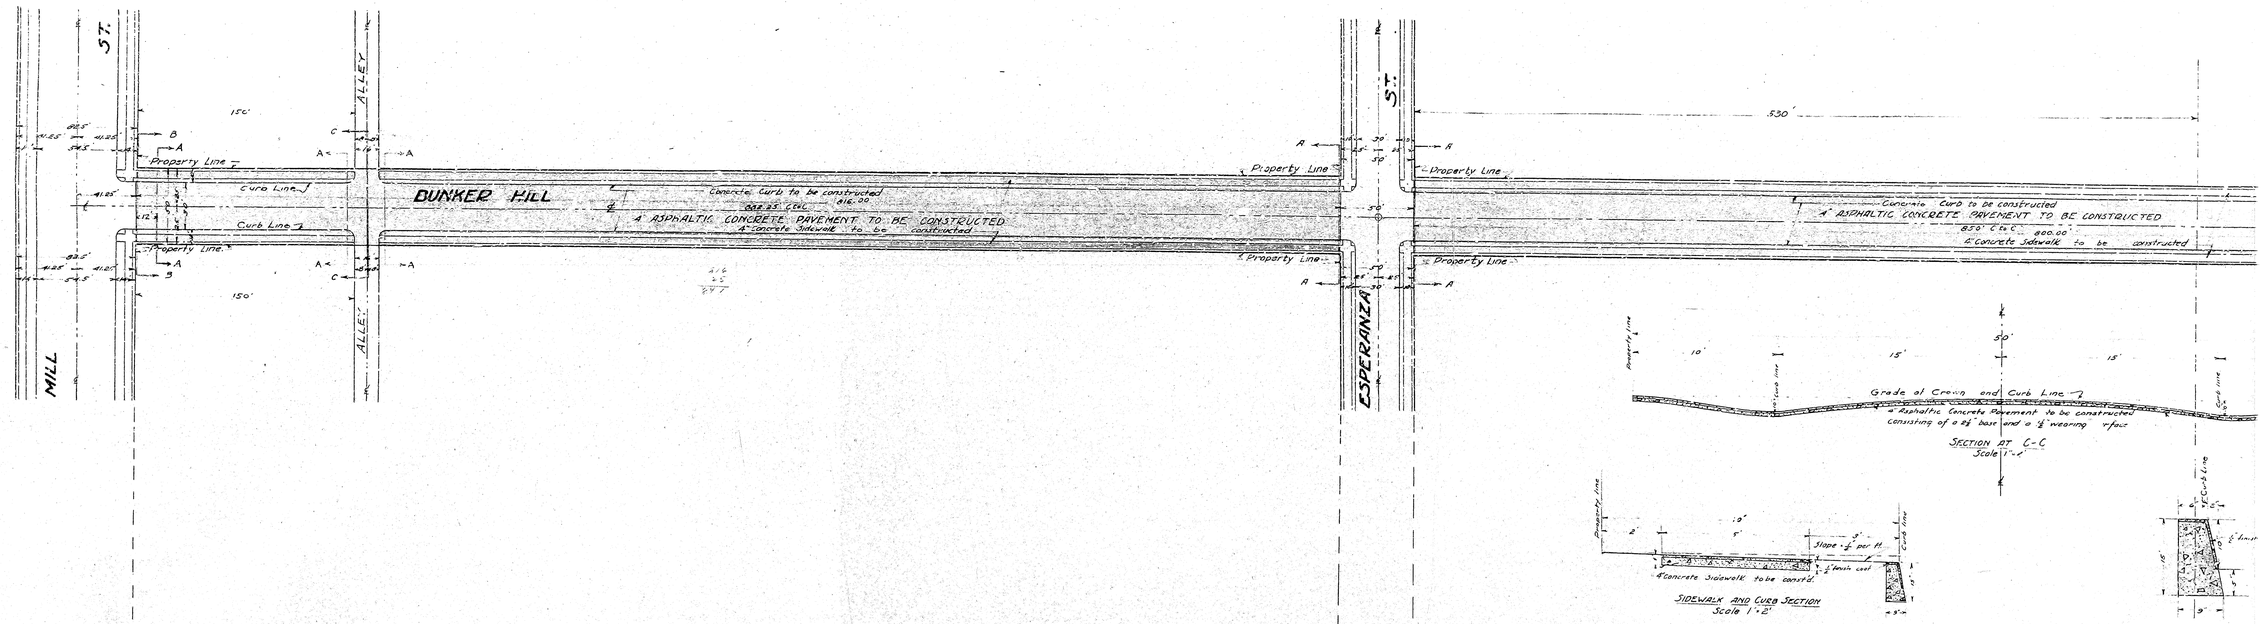
MILL ST.
ALLEY
DUNKER HILL
ESPERANZA ST.
Property Line
Curb Line
Concrete Curb to be constructed
4" ASPHALTIC CONCRETE PAVEMENT TO BE CONSTRUCTED
4" Concrete Sidewalk to be constructed
850' C to C
550'
Grade of Crown and Curb Line
4" Asphaltic Concrete Pavement to be constructed consisting of a 2½" base and a ½" wearing surface
SECTION AT C-C
Scale 1"=4'
Slope ½" per ft.
4" Concrete Sidewalk to be constd.
SIDEWALK AND CURB SECTION
Scale 1"=2'

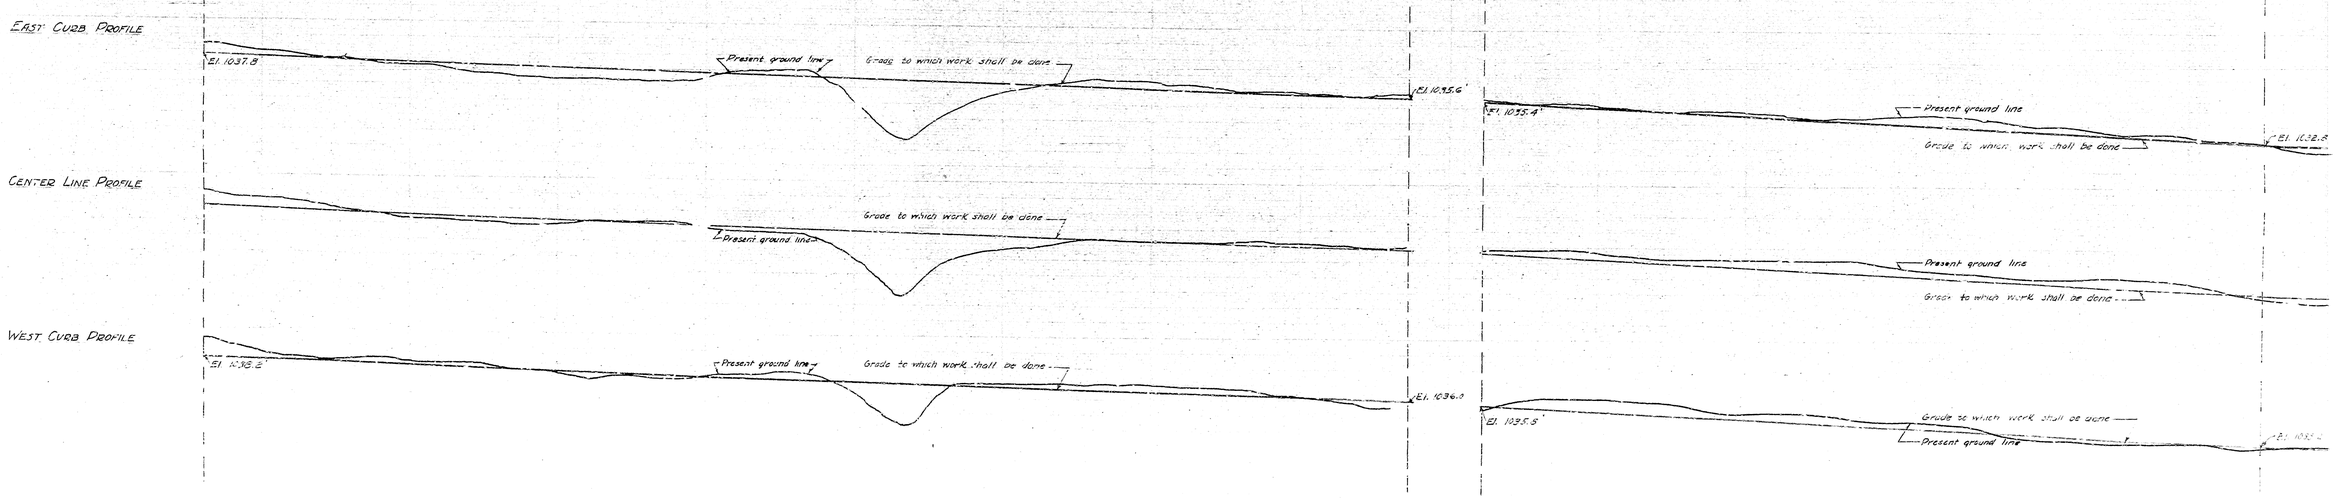
EAST CURB PROFILE
El. 1037.8
Present ground line
Grade to which work shall be done
El. 1035.6
El. 1035.4
El. 1032.8
CENTER LINE PROFILE
WEST CURB PROFILE
El. 1035.2
El. 1036.0
El. 1035.5