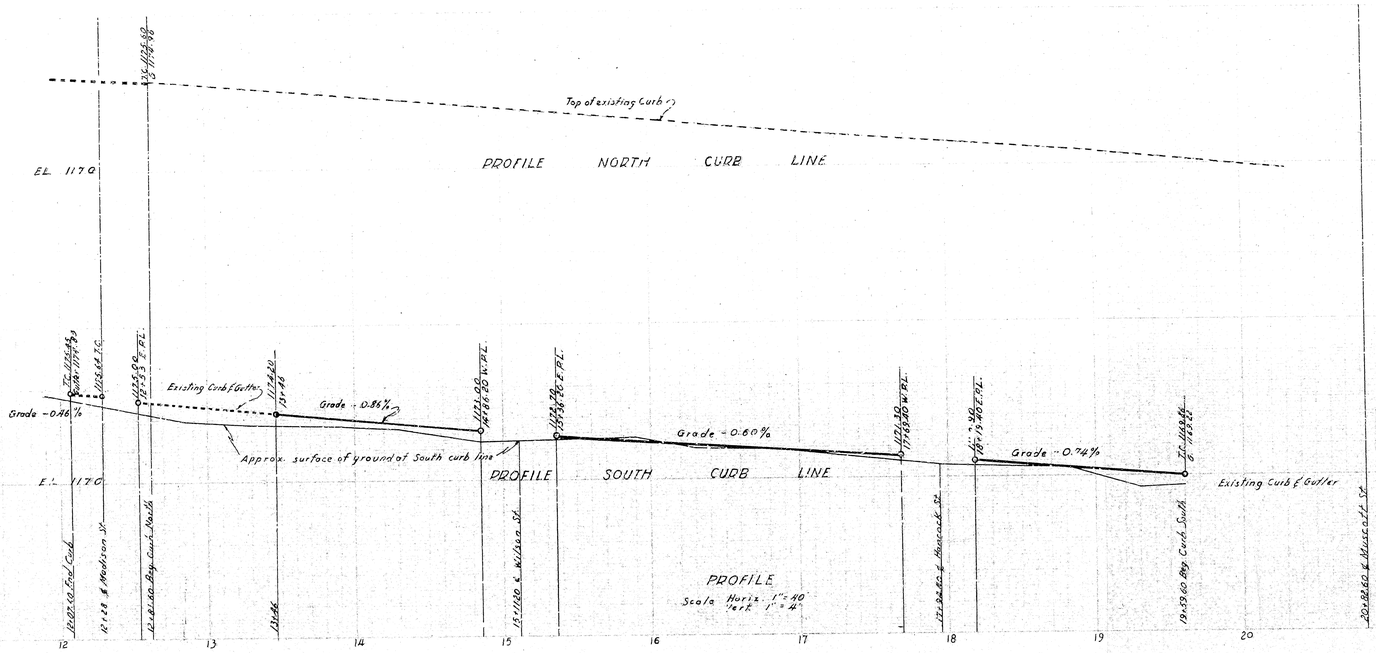

GENERAL NOTES

1. All work embodied on these plans shall be done in conformity with applicable provisions of specifications No 3271
2. Recess curb for driveways where necessary, exact locations & width to be determined in the field. Widths not to exceed City standards.
3. All standard sections of Curb & Gutter are as per City of San Bernardino Department of Engineering standard Drawing No 2321
4. Removal of Obstructions
   Markings
   * To be removed or relocated under this contract
   + To be removed and relocated by others
5. Street name signs and standards shall be removed and relocated as directed by the Engineer, footing shall be Class B concrete, same as original installation
6. Bench Mark
   Located at Base Line Street & Muscott Street
   41' South & 29' East El. 1168.94 M.S.L.

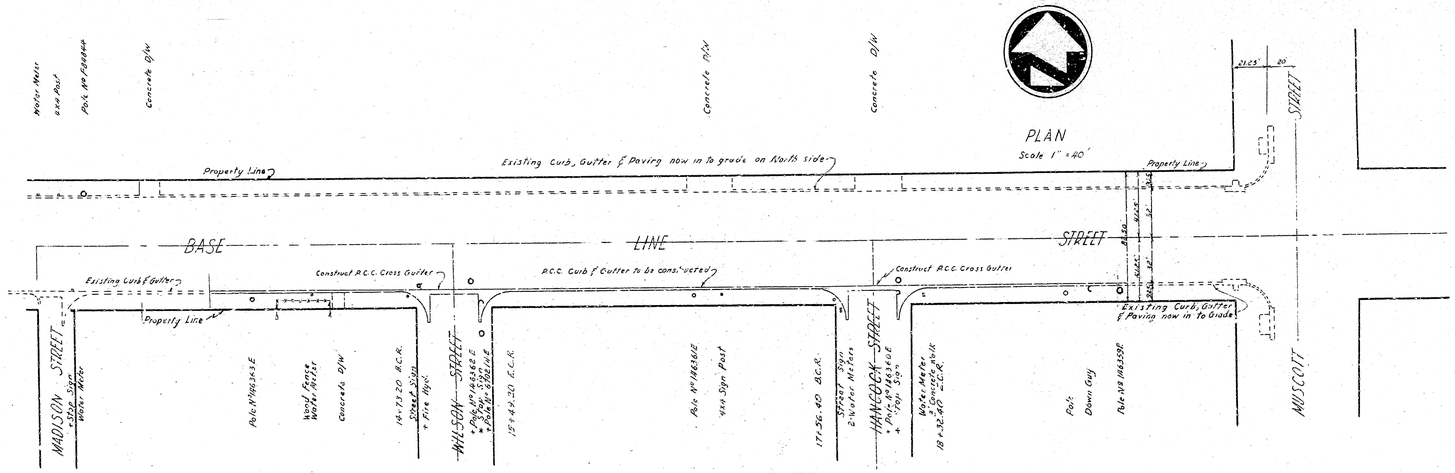

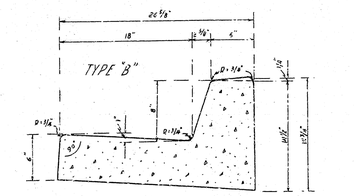

TYPICAL SECTION - P.C.C. CURB & GUTTER

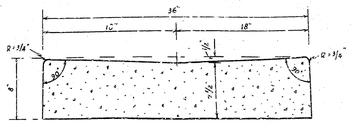

TYPICAL SECTION - P.C.C. CROSS GUTTED

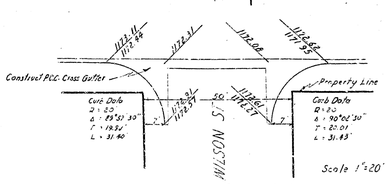

INTERSECTION DETAIL

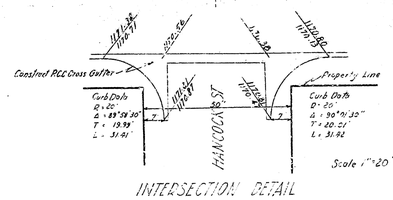

INTERSECTION DETAIL

DEPARTMENT OF ENGINEERING
CITY OF SAN BERNARDINO

BASE LINE STREET
BETWEEN MUSCOTT ST & CALIFORNIA STREET
CURB & GUTTER

SUBMITTED BY _____ REFERENCE
APPROVED DECEMBER 9, 1957 DRAWN BY
Ronald E. Wolfe DATE
CITY ENGINEER
REGISTERED ENGINEER NO. 2873

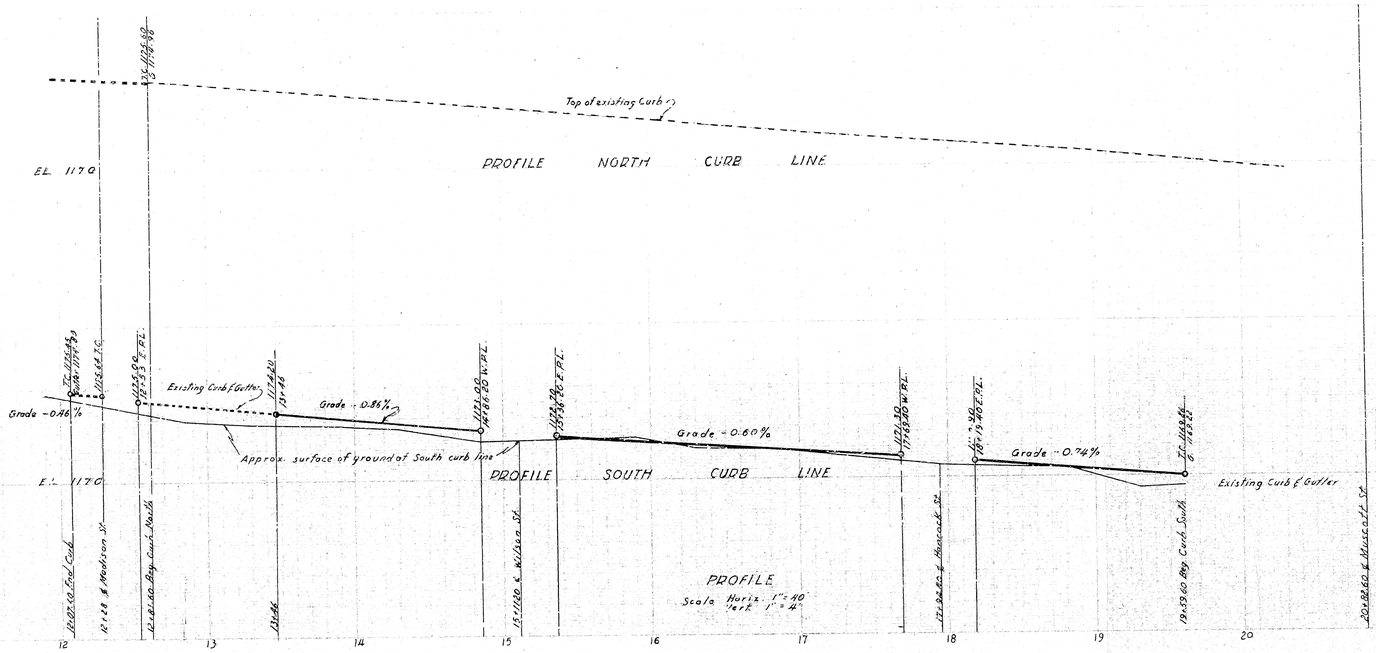

GENERAL NOTES

1. All work embodied on these plans shall be done in conformity with applicable provisions of specifications No 3271
2. Recess curb for driveways where necessary, exact locations & width to be determined in the field. Widths not to exceed City standards.
3. All standard sections of Curb & Gutter are as per City of San Bernardino Department of Engineering standard Drawing No 2321
4. Removal of Obstructions
   Markings
   * To be removed or relocated under this contract
   + To be removed and relocated by others
5. Street name signs and standards shall be removed and relocated as directed by the Engineer, footing shall be Class B concrete, same as original installation
6. Bench Mark
   Located at Base Line Street & Muscott Street
   41' South & 29' East El. 1168.94 M.S.L.

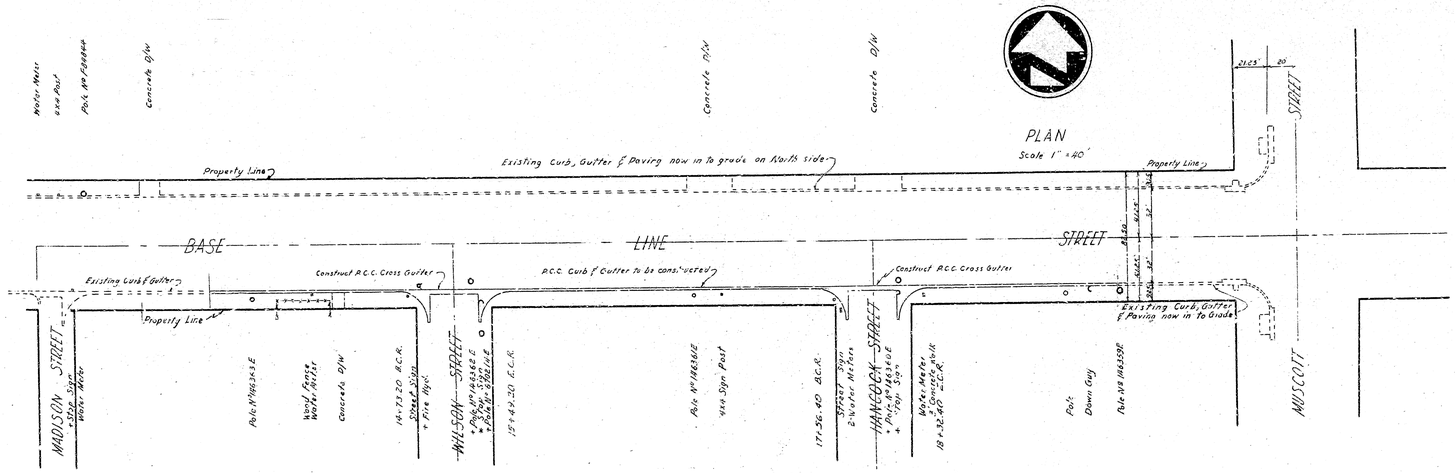

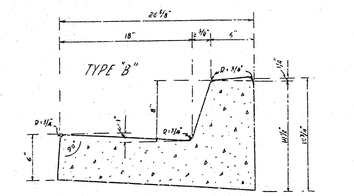

TYPICAL SECTION - P.C.C. CURB & GUTTER

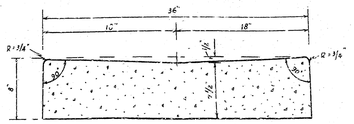

TYPICAL SECTION - P.C.C. CROSS GUTTED

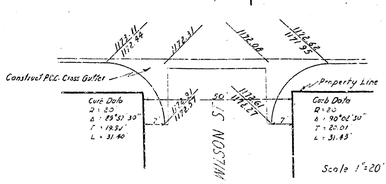

INTERSECTION DETAIL

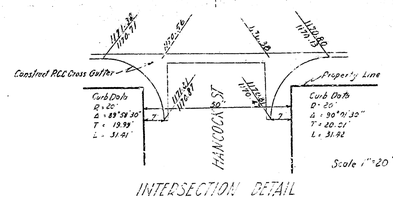

INTERSECTION DETAIL

DEPARTMENT OF ENGINEERING
CITY OF SAN BERNARDINO

BASE LINE STREET
BETWEEN MUSCOTT ST & CALIFORNIA STREET
CURB & GUTTER

SUBMITTED BY _____ REFERENCE
APPROVED DECEMBER 9, 1957 DRAWN BY
Ronald E. Wolfe DATE
CITY ENGINEER
REGISTERED ENGINEER NO. 2873