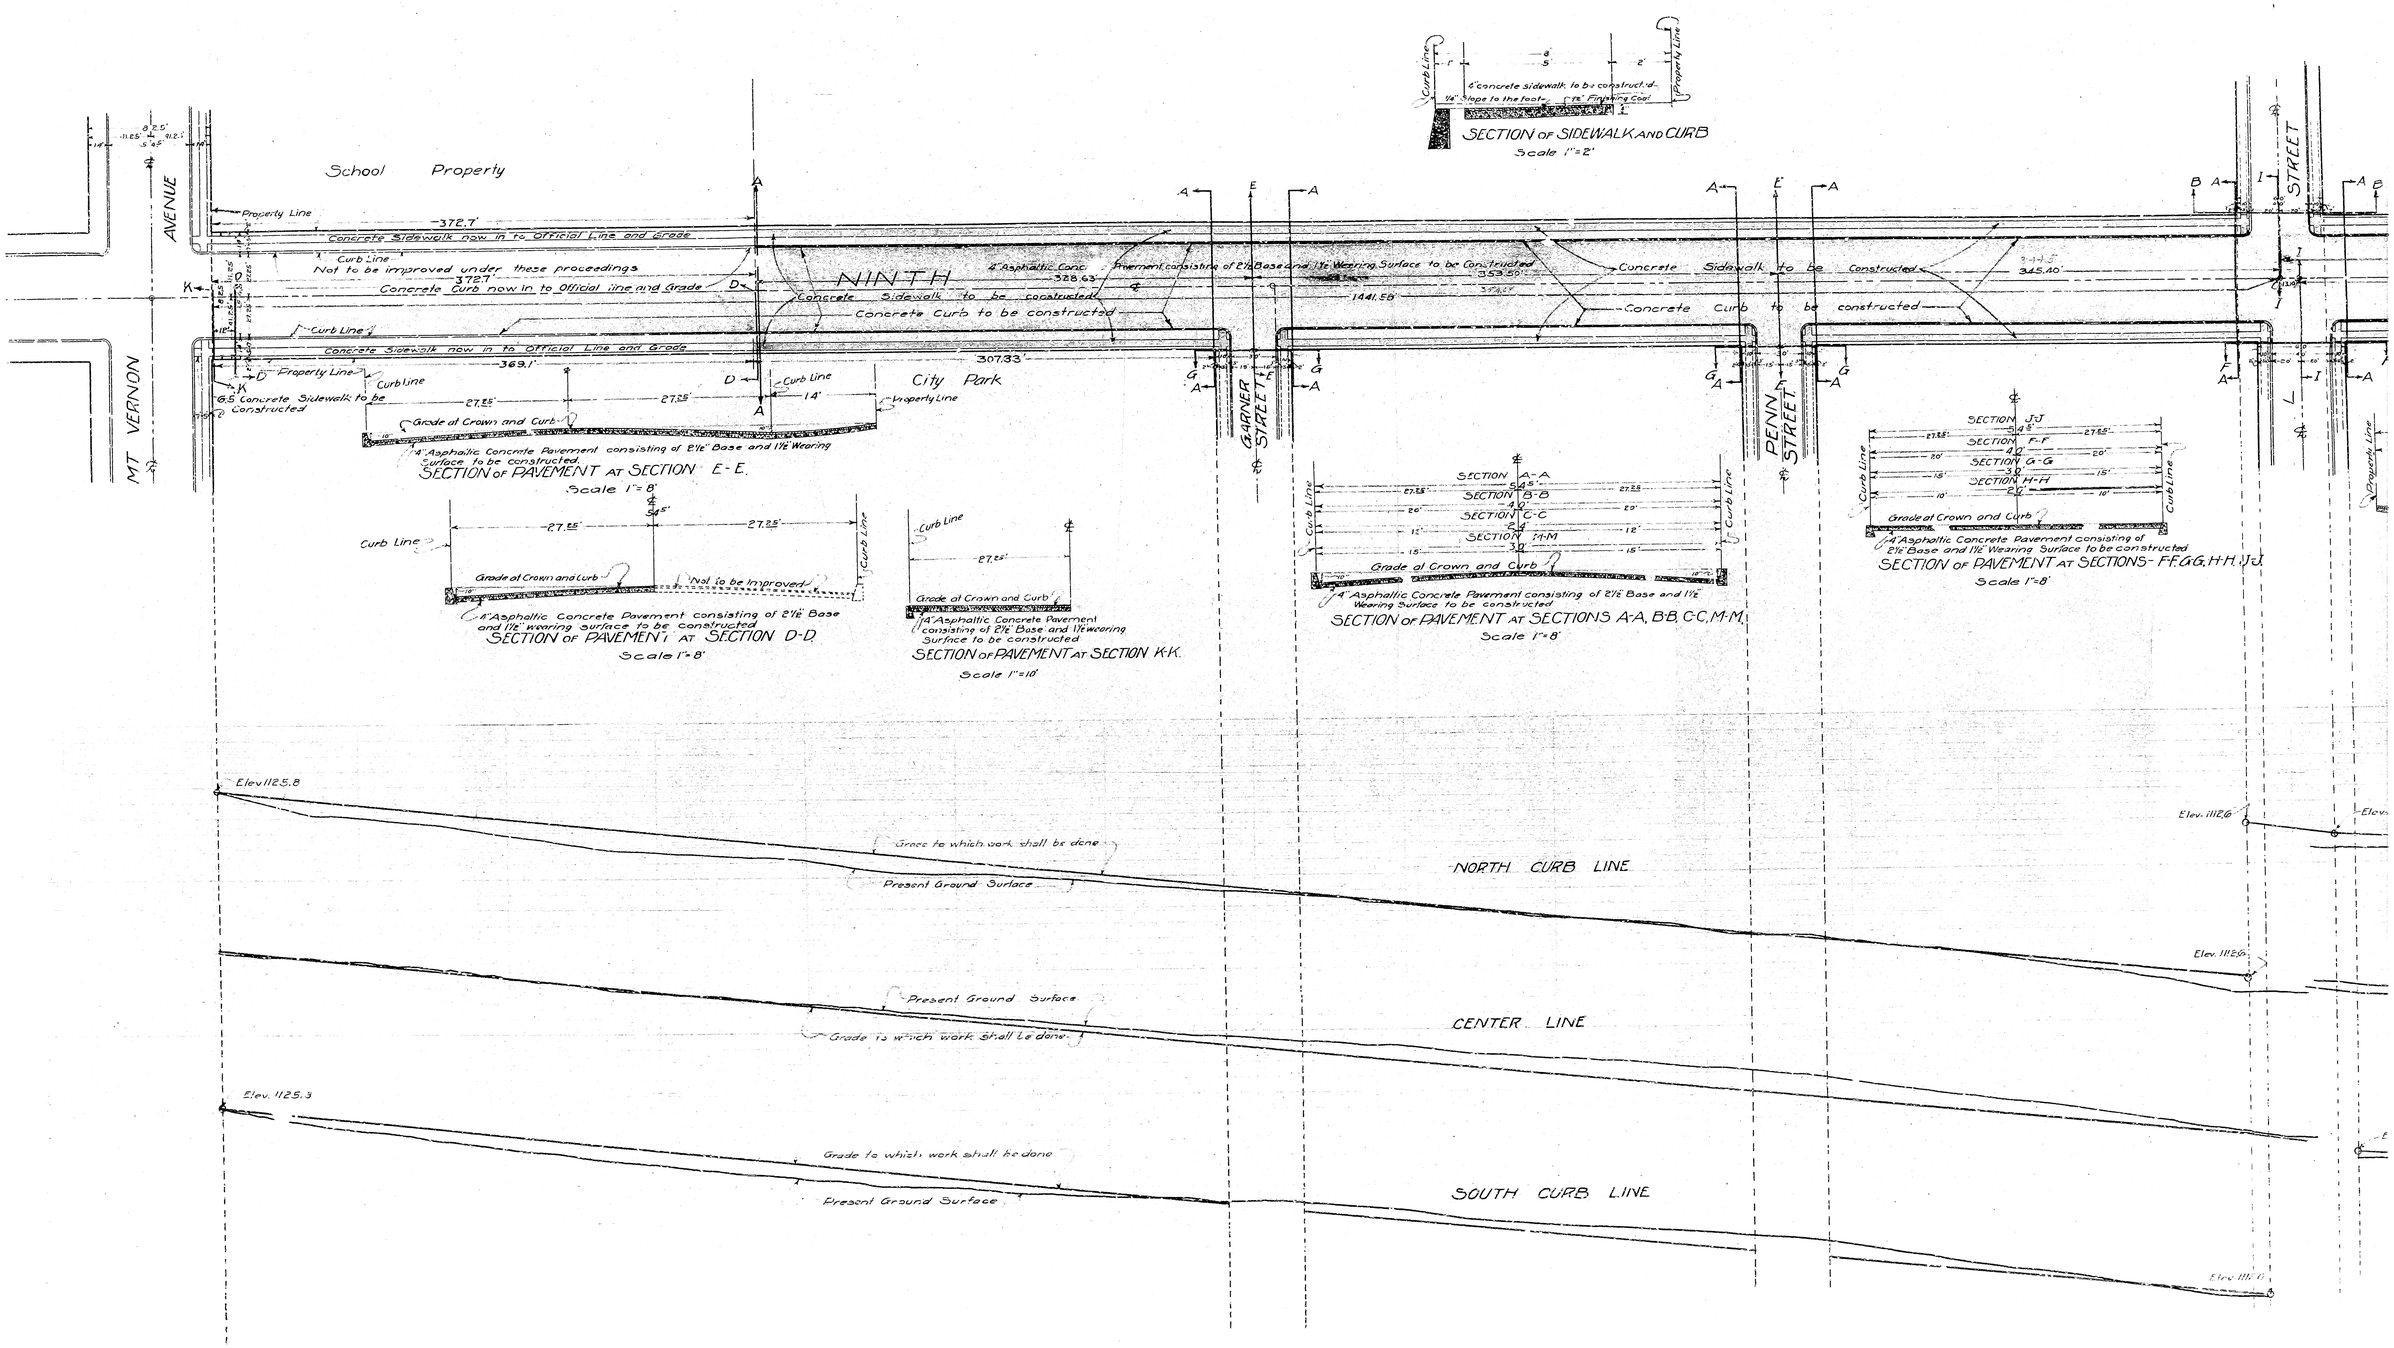
School Property
MT VERNON AVENUE
NINTH STREET
GARNER STREET
PENN STREET
STREET
City Park
Property Line
Curb Line
Concrete Sidewalk now in to Official Line and Grade
Not to be improved under these proceedings
Concrete Curb now in to Official line and Grade
Concrete Sidewalk to be constructed
Concrete Curb to be constructed
4" Asphaltic Conc. Pavement consisting of 2½" Base and 1½" Wearing Surface to be Constructed
6.5 Concrete Sidewalk to be constructed
Grade at Crown and Curb
4" Asphaltic Concrete Pavement consisting of 2½" Base and 1½" Wearing Surface to be constructed
SECTION OF PAVEMENT AT SECTION E-E.
Scale 1"=8'
Not to be improved
1½" Asphaltic Concrete Pavement consisting of 2½" Base and 1½" wearing surface to be constructed
SECTION OF PAVEMENT AT SECTION D-D
Scale 1"=8'
4" Asphaltic Concrete Pavement consisting of 2½" Base and 1½" Wearing Surface to be constructed
SECTION OF PAVEMENT AT SECTION K-K.
Scale 1"=10'
4" Asphaltic Concrete Pavement consisting of 2½" Base and 1½" Wearing Surface to be constructed
SECTION OF PAVEMENT AT SECTIONS A-A, B-B, C-C, M-M.
Scale 1"=8'
4" Asphaltic Concrete Pavement consisting of 2½" Base and 1½" Wearing Surface to be constructed
SECTION OF PAVEMENT AT SECTIONS - F-F, G-G, H-H, J-J.
Scale 1"=8'
4" concrete sidewalk to be constructed
Slope to the foot
½" Finishing Coat
SECTION OF SIDEWALK AND CURB
Scale 1"=2'
Elev. 1125.8
Grade to which work shall be done
Present Ground Surface
NORTH CURB LINE
Elev. 1112.6
Elev. 1112.6
Present Ground Surface
Grade to which work shall be done
CENTER LINE
Elev. 1125.3
Grade to which work shall be done
Present Ground Surface
SOUTH CURB LINE
Elev. 1112.0

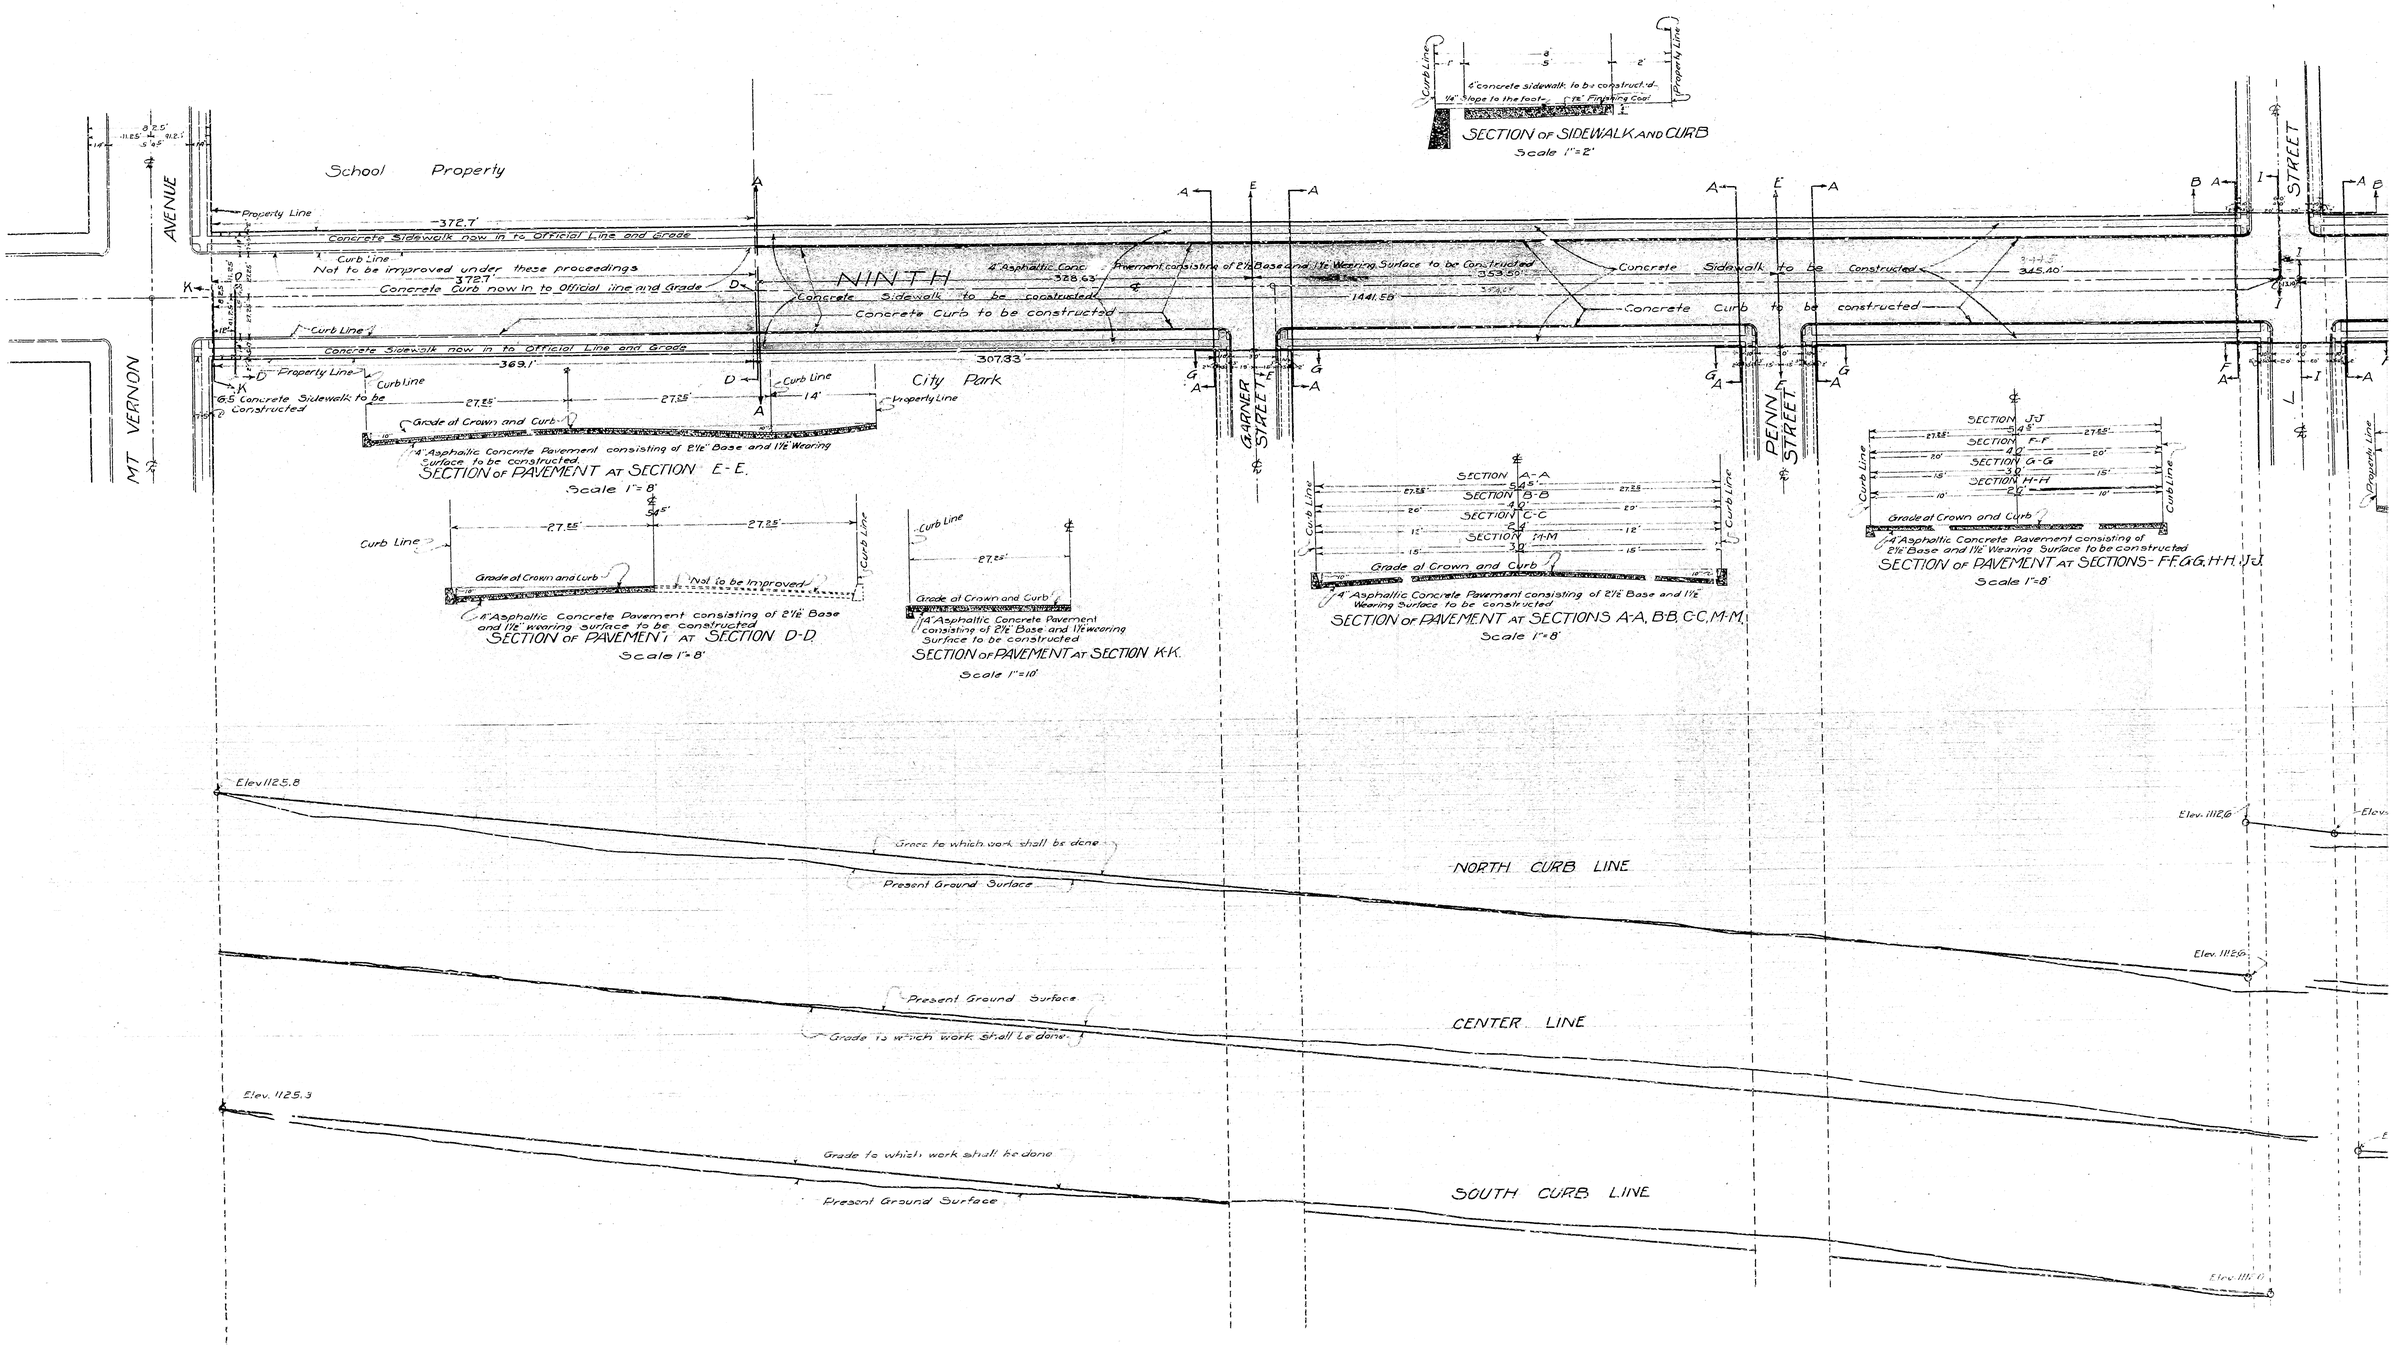
School Property
MT VERNON AVENUE
NINTH STREET
GARNER STREET
PENN STREET
STREET
City Park
Property Line
Curb Line
Concrete Sidewalk now in to Official Line and Grade
Not to be improved under these proceedings
Concrete Curb now in to Official line and Grade
Concrete Sidewalk to be constructed
Concrete Curb to be constructed
4" Asphaltic Conc. Pavement consisting of 2½" Base and 1½" Wearing Surface to be Constructed
6.5 Concrete Sidewalk to be constructed
Grade at Crown and Curb
4" Asphaltic Concrete Pavement consisting of 2½" Base and 1½" Wearing Surface to be constructed
SECTION OF PAVEMENT AT SECTION E-E.
Scale 1"=8'
Not to be improved
1½" Asphaltic Concrete Pavement consisting of 2½" Base and 1½" wearing surface to be constructed
SECTION OF PAVEMENT AT SECTION D-D
Scale 1"=8'
4" Asphaltic Concrete Pavement consisting of 2½" Base and 1½" Wearing Surface to be constructed
SECTION OF PAVEMENT AT SECTION K-K.
Scale 1"=10'
4" Asphaltic Concrete Pavement consisting of 2½" Base and 1½" Wearing Surface to be constructed
SECTION OF PAVEMENT AT SECTIONS A-A, B-B, C-C, M-M.
Scale 1"=8'
4" Asphaltic Concrete Pavement consisting of 2½" Base and 1½" Wearing Surface to be constructed
SECTION OF PAVEMENT AT SECTIONS - F-F, G-G, H-H, J-J.
Scale 1"=8'
4" concrete sidewalk to be constructed
Slope to the foot
½" Finishing Coat
SECTION OF SIDEWALK AND CURB
Scale 1"=2'
Elev. 1125.8
Grade to which work shall be done
Present Ground Surface
NORTH CURB LINE
Elev. 1112.6
Elev. 1112.6
Present Ground Surface
Grade to which work shall be done
CENTER LINE
Elev. 1125.3
Grade to which work shall be done
Present Ground Surface
SOUTH CURB LINE
Elev. 1112.0