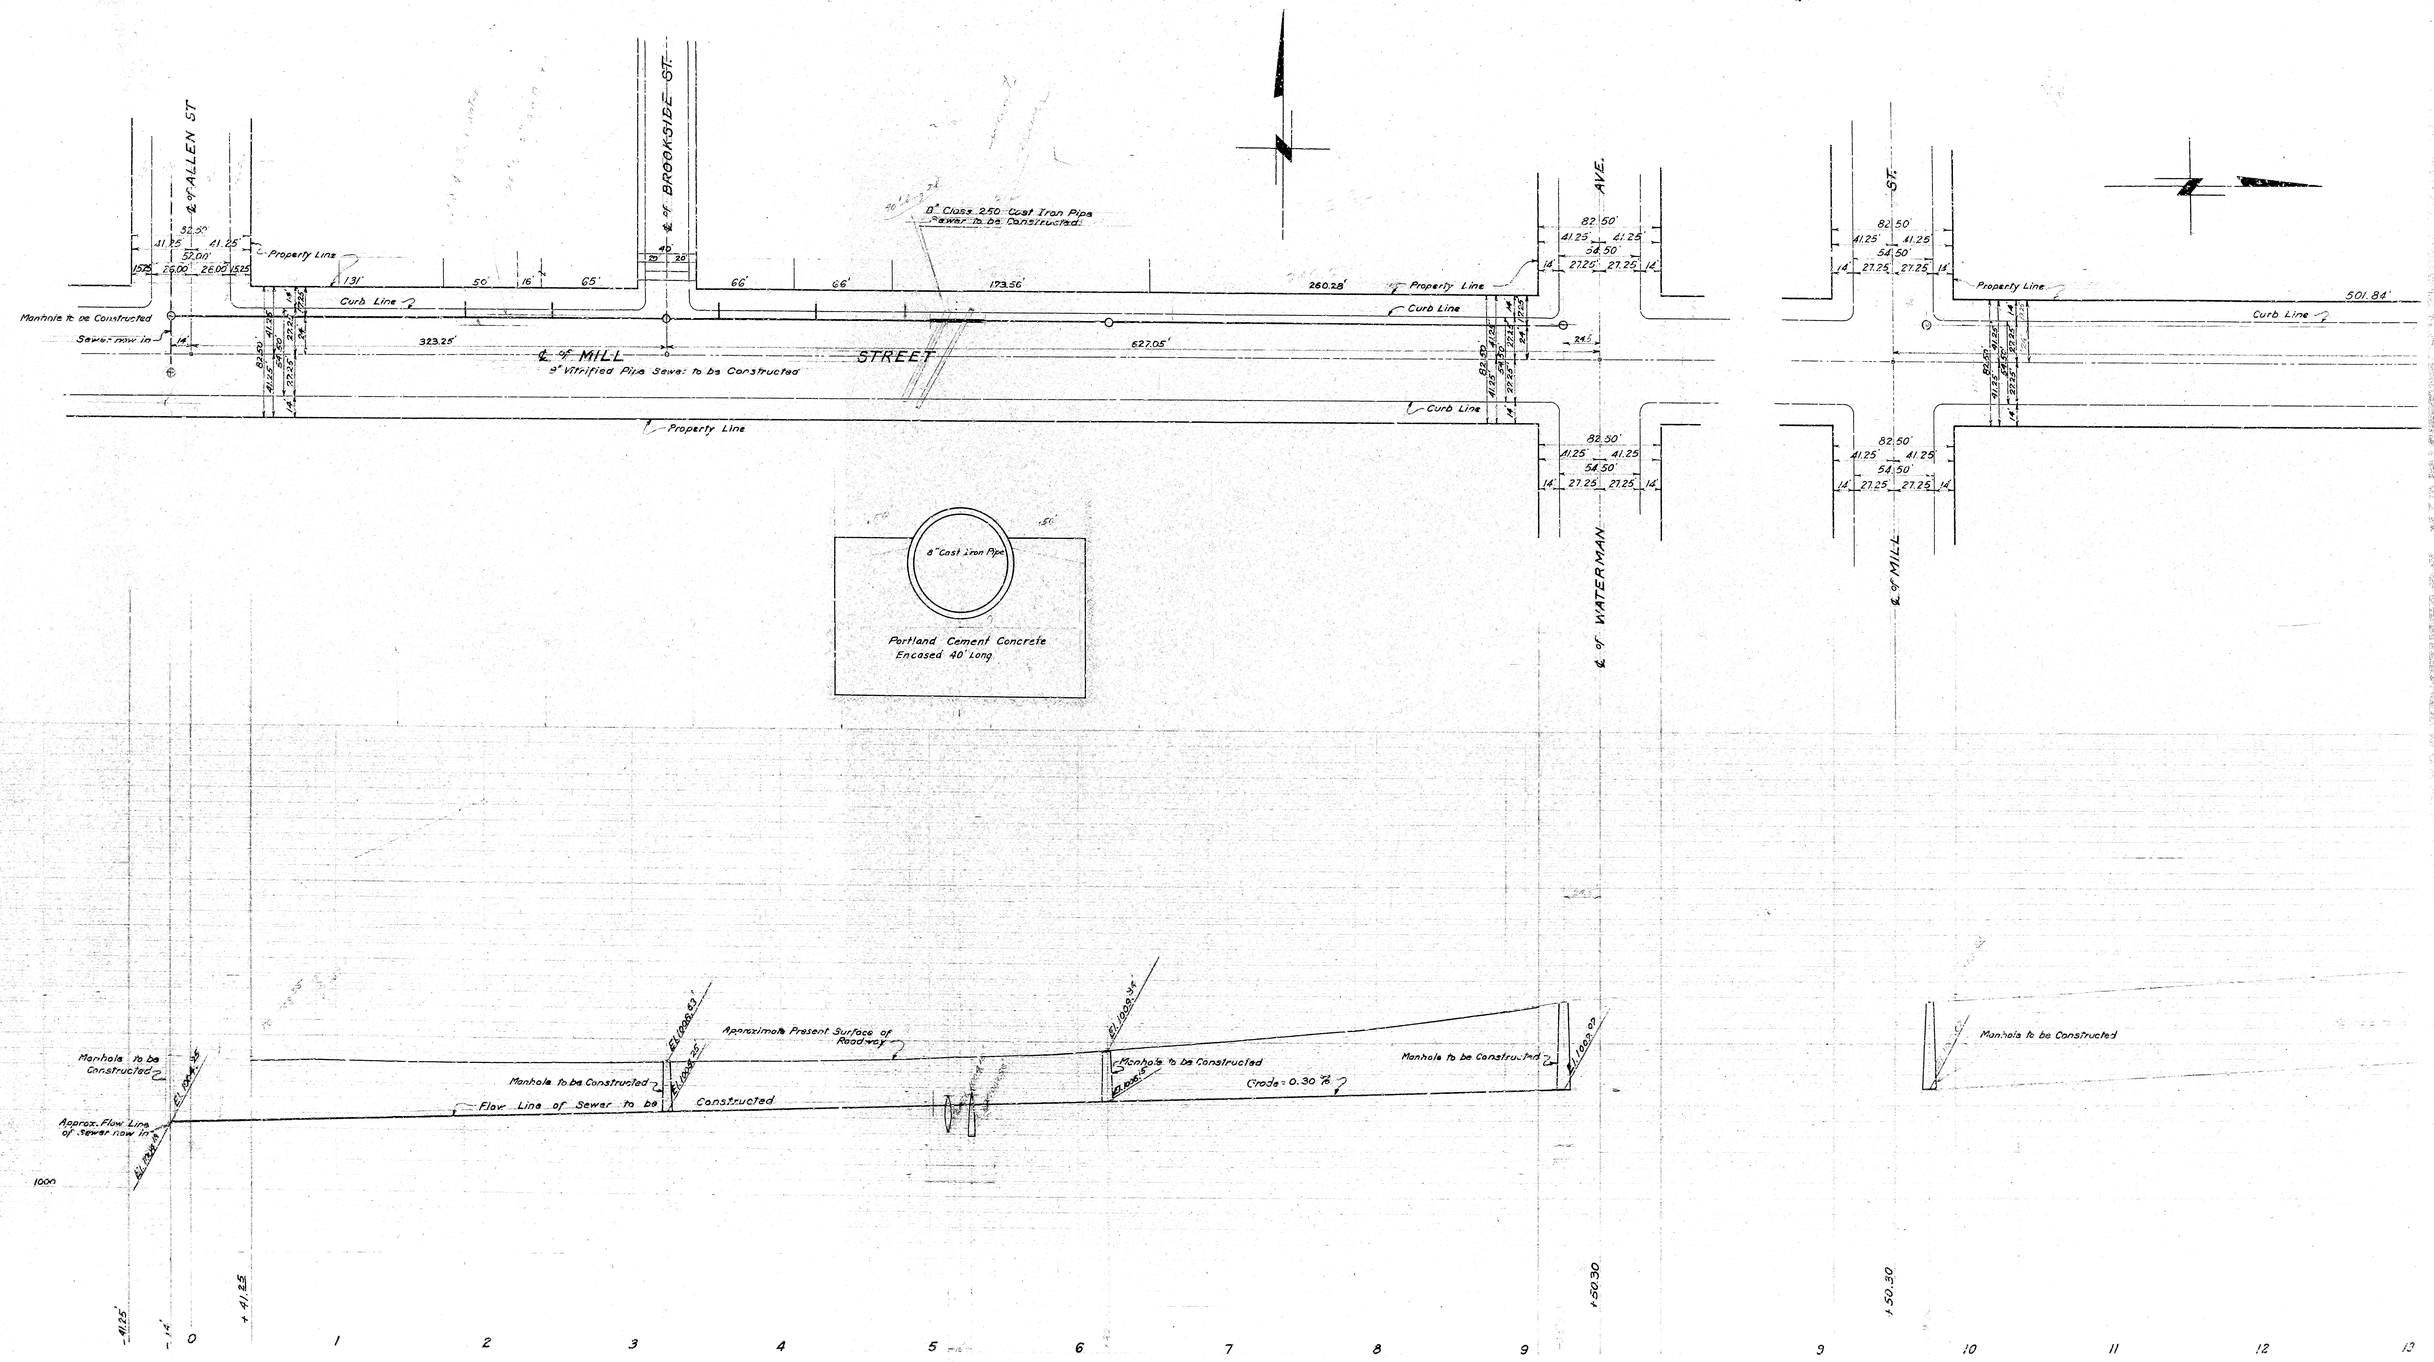
℄ of ALLEN ST
℄ of BROOKSIDE ST.
℄ of WATERMAN AVE.
℄ of MILL ST.
℄ of MILL STREET
8" Class 250 Cast Iron Pipe Sewer to be Constructed
8" Vitrified Pipe Sewer to be Constructed
Manhole to be Constructed
Sewer now in
Property Line
Curb Line
8" Cast Iron Pipe
Portland Cement Concrete Encased 40' Long
Approximate Present Surface of Roadway
Flow Line of Sewer to be Constructed
Grade = 0.30 %
Approx. Flow Line of Sewer now in

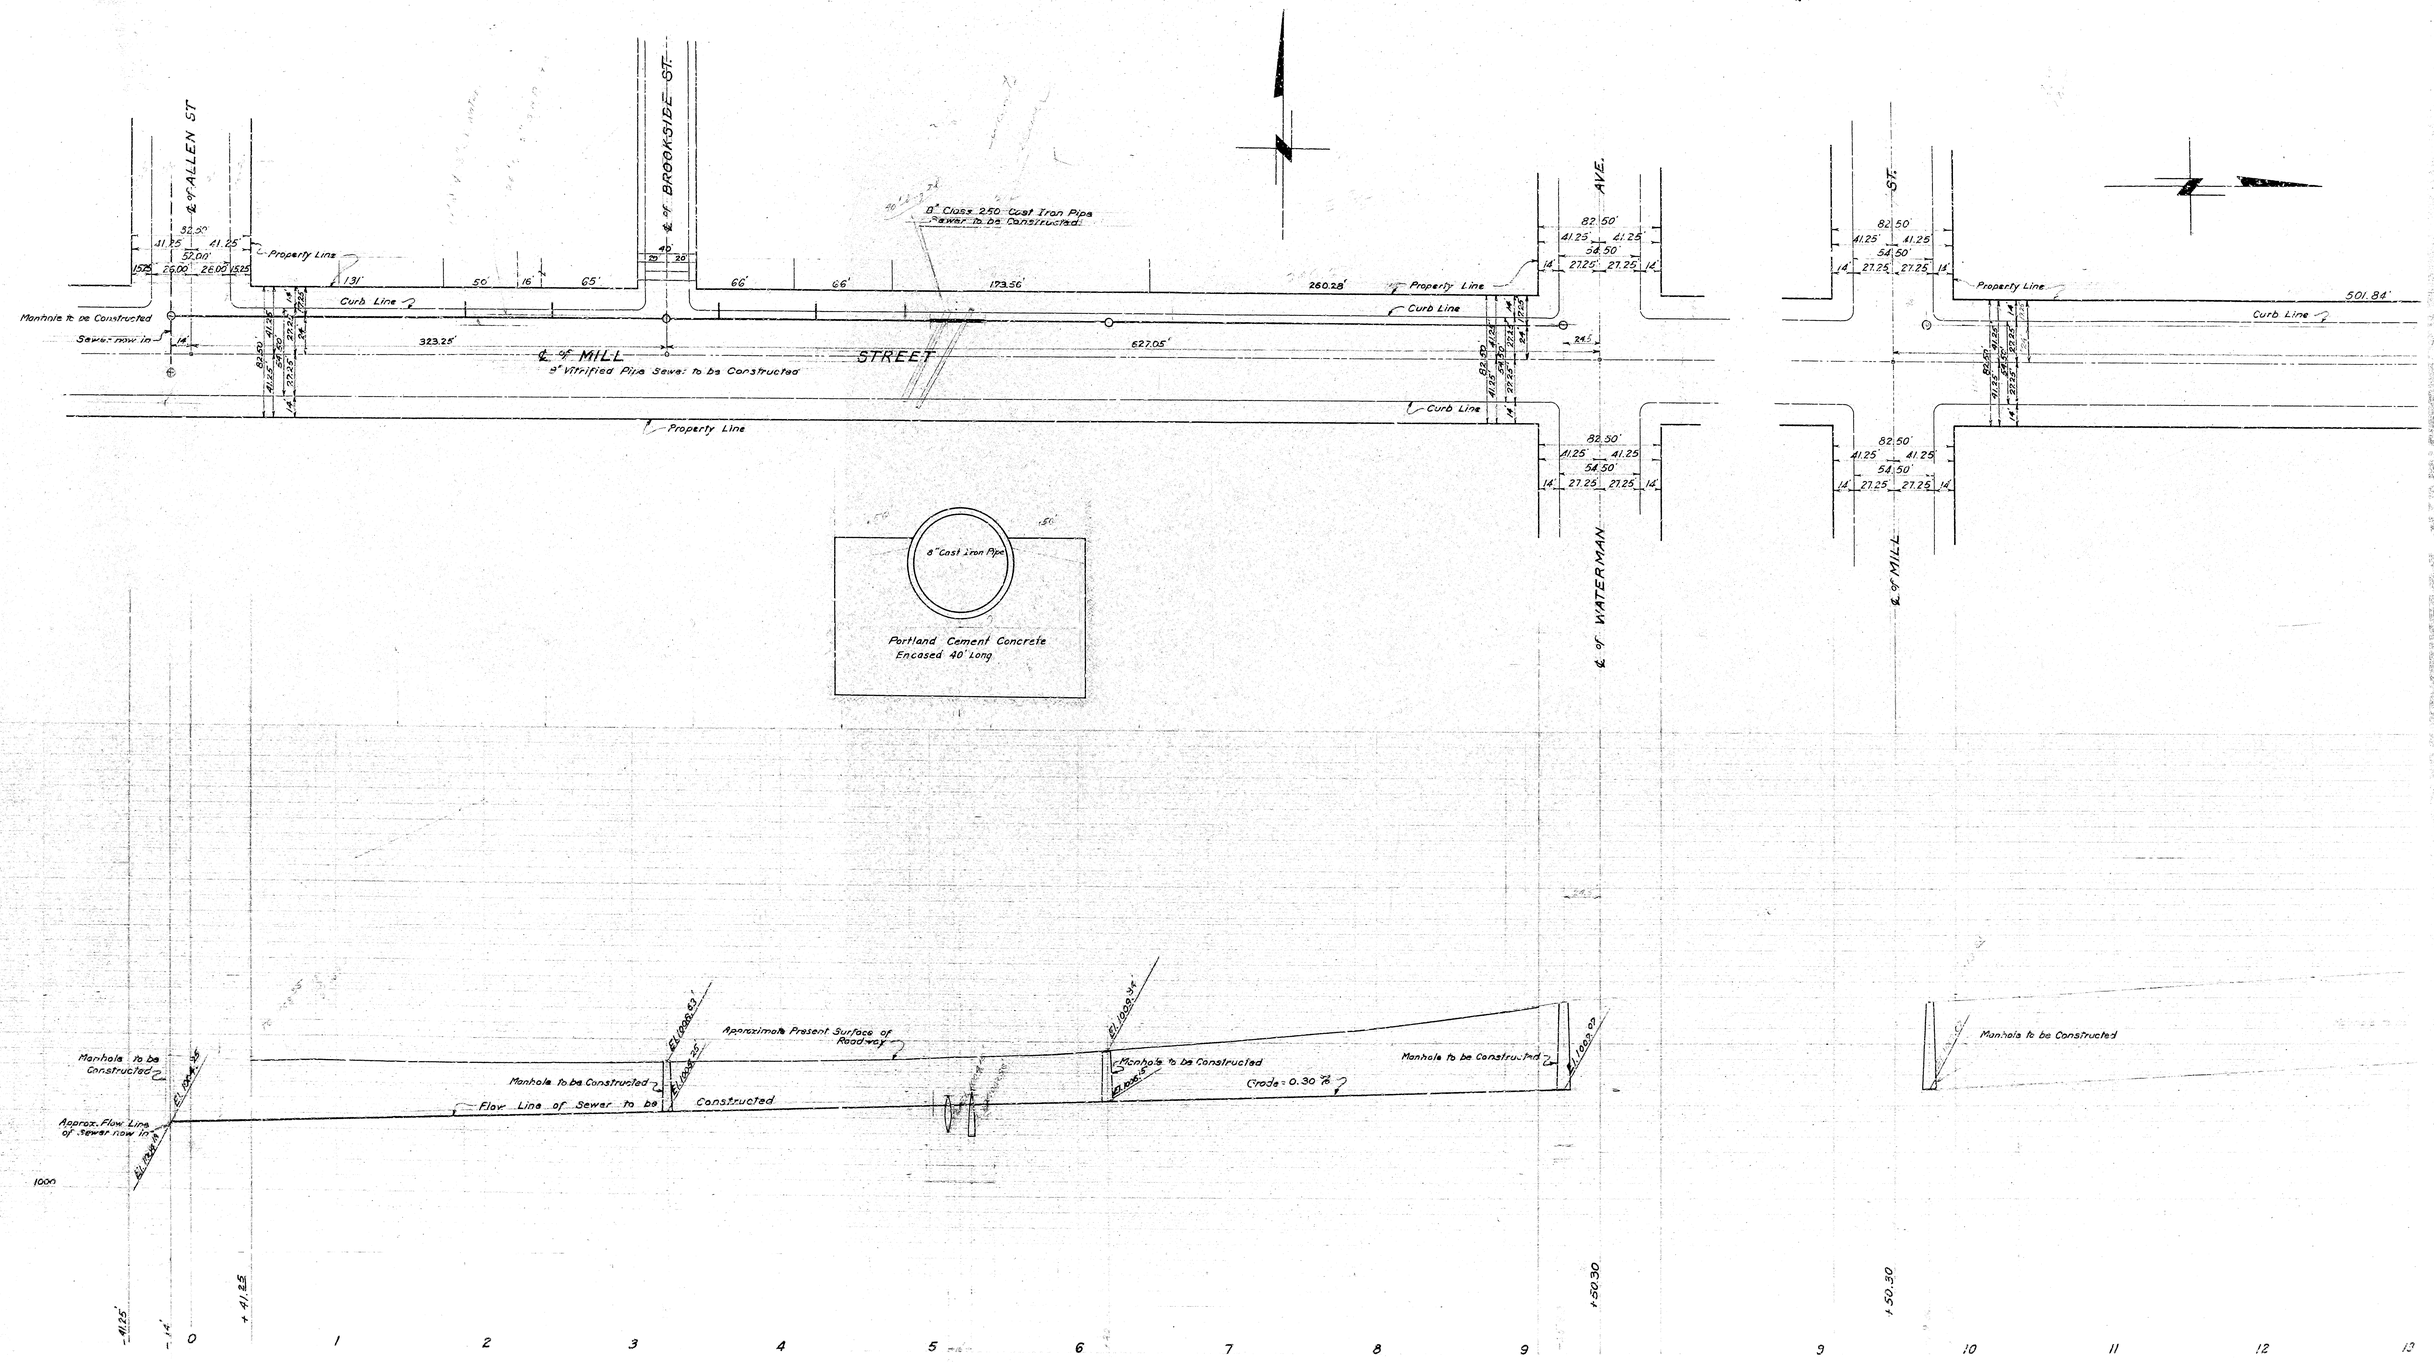
℄ of ALLEN ST
℄ of BROOKSIDE ST.
℄ of WATERMAN AVE.
℄ of MILL ST.
℄ of MILL STREET
8" Class 250 Cast Iron Pipe Sewer to be Constructed
8" Vitrified Pipe Sewer to be Constructed
Manhole to be Constructed
Sewer now in
Property Line
Curb Line
8" Cast Iron Pipe
Portland Cement Concrete Encased 40' Long
Approximate Present Surface of Roadway
Flow Line of Sewer to be Constructed
Grade = 0.30 %
Approx. Flow Line of Sewer now in