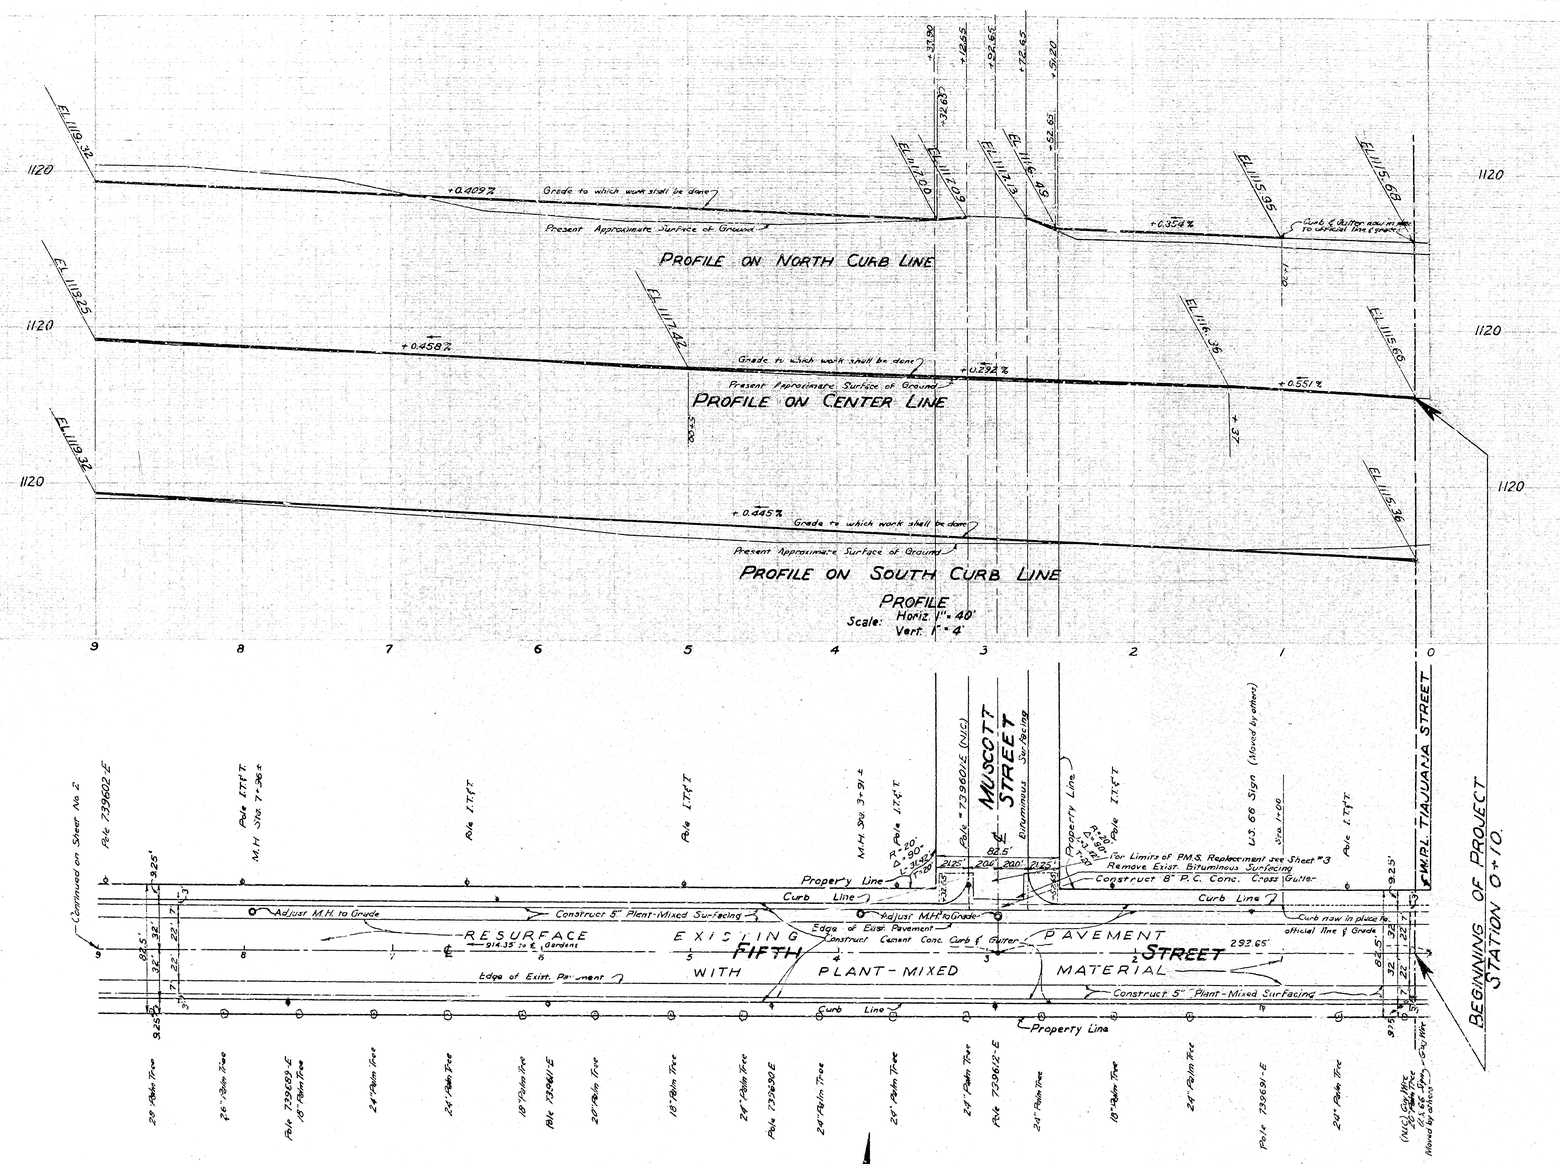

All work embodied on these plans shall be done in conformity with applicable provision of Specifications No. 2103

DEPARTMENT OF ENGINEERING
CITY OF SAN BERNARDINO

FIFTH STREET WIDENING

TIJUANA STREET TO WEST CITY LIMIT

September 11, 53
R.A.W.
7065
66
3
210

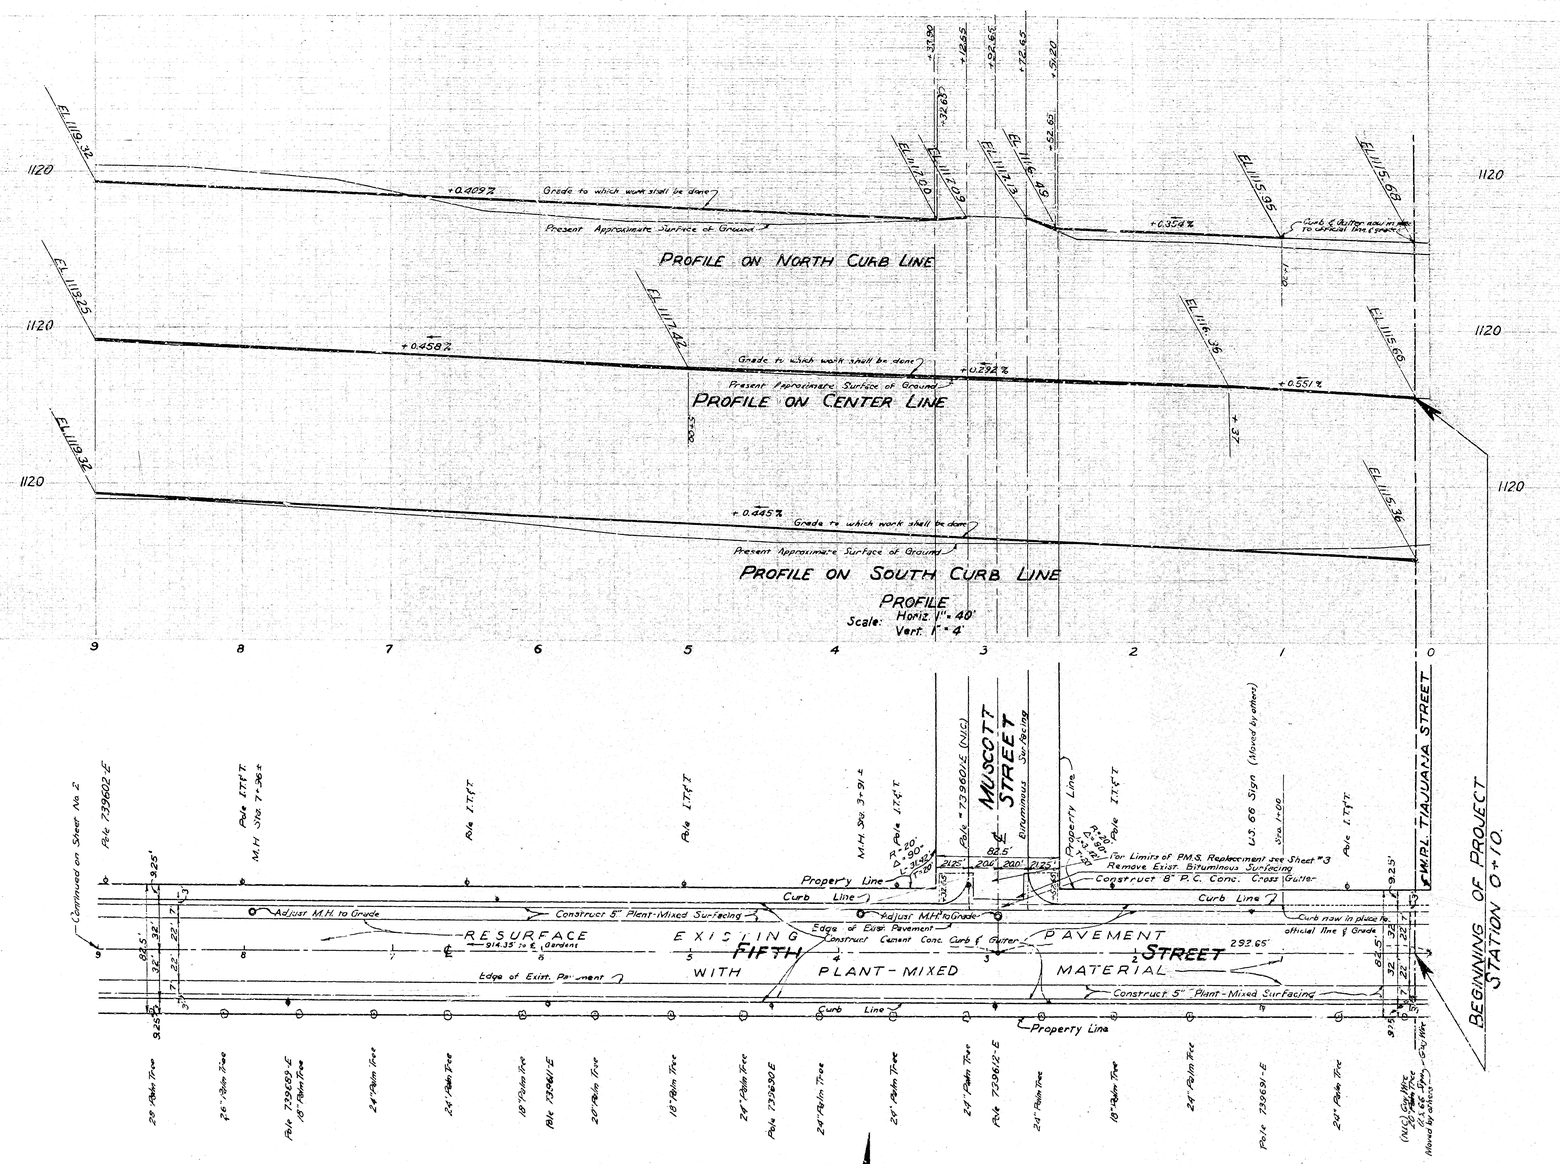

All work embodied on these plans shall be done in conformity with applicable provision of Specifications No. 2103

DEPARTMENT OF ENGINEERING
CITY OF SAN BERNARDINO

FIFTH STREET WIDENING

TIJUANA STREET TO WEST CITY LIMIT

September 11, 53
R.A.W.
7065
66
3
210