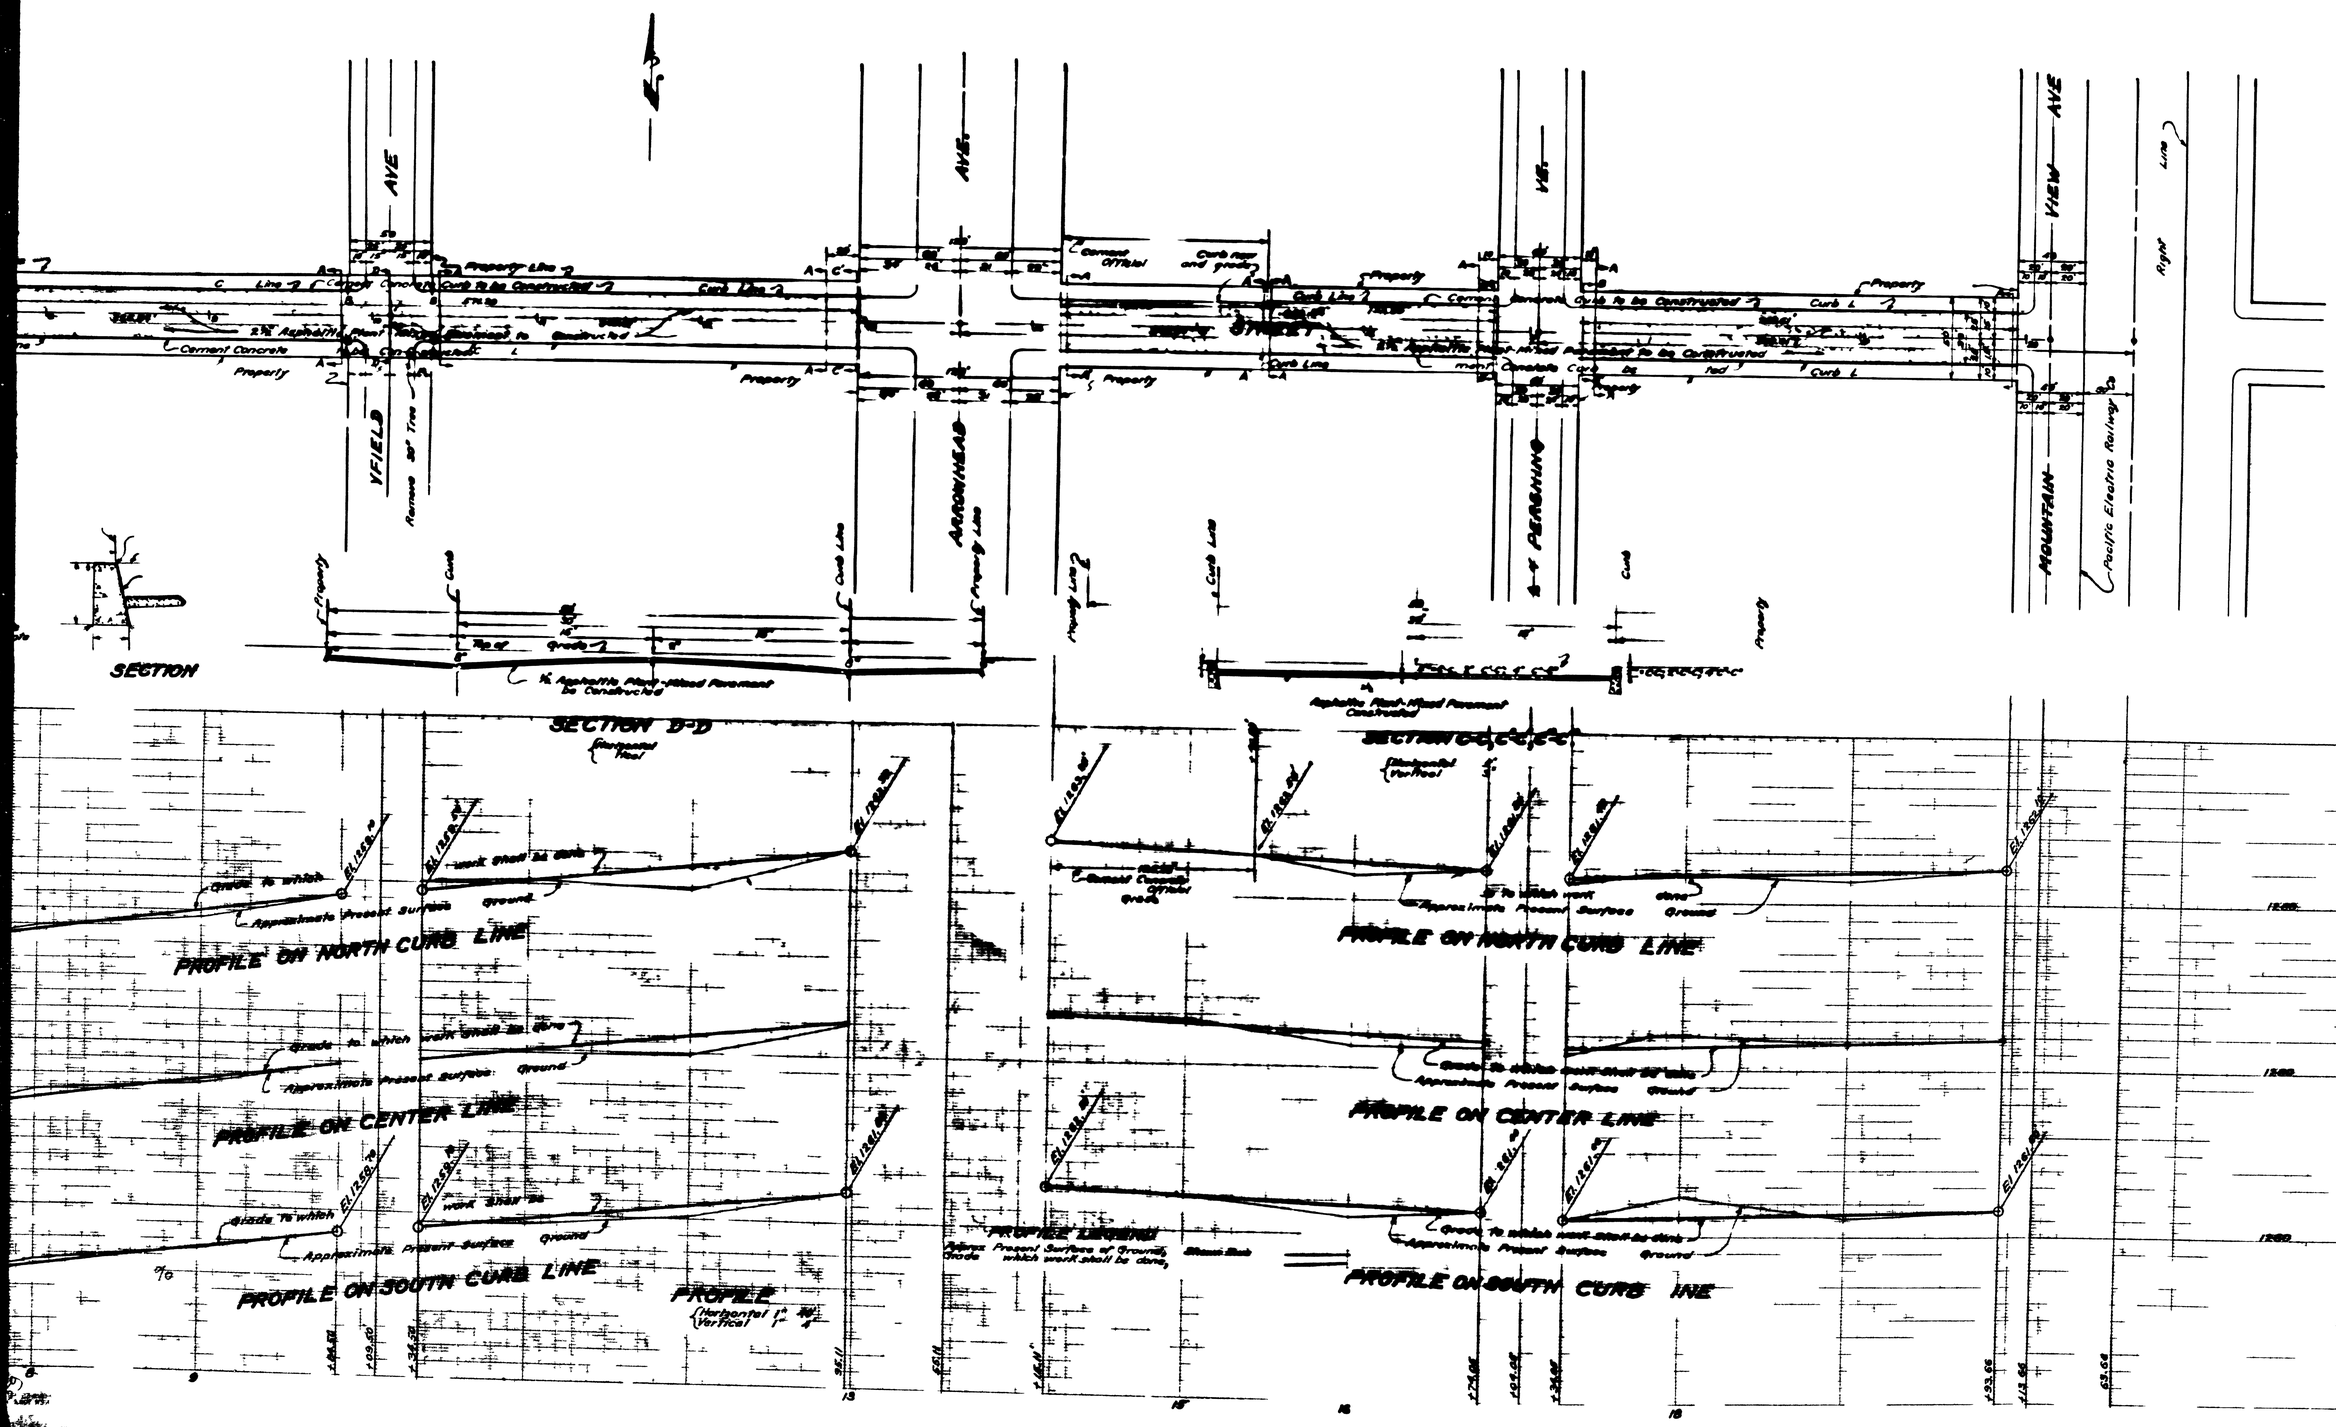
YFIELD AVE
ARROWHEAD AVE
PERRING AVE
MOUNTAIN VIEW AVE
Pacific Electric Railway
Right Line
Cement Concrete
Property Line
Curb Line
Curb to be Constructed
Remove 30" Tree
SECTION
SECTION D-D
SECTION C-C
Asphaltic Plant-Mixed Pavement to be Constructed
Asphaltic Plant-Mixed Pavement Constructed
Cement Concrete Curb Constructed
Grade to which work shall be done
Approximate Present Surface Ground
PROFILE ON NORTH CURB LINE
PROFILE ON CENTER LINE
PROFILE ON SOUTH CURB LINE
PROFILE
(Horizontal 1" = 10' Vertical 1" = 4')
PROFILE LEGEND
Figures Present Surface of Ground, Grade which work shall be done, Elevation
LEGEND
Cement Concrete Curb Constructed
Cement Concrete Curb Constructed
Curb Line
Curb Line
Curb Line