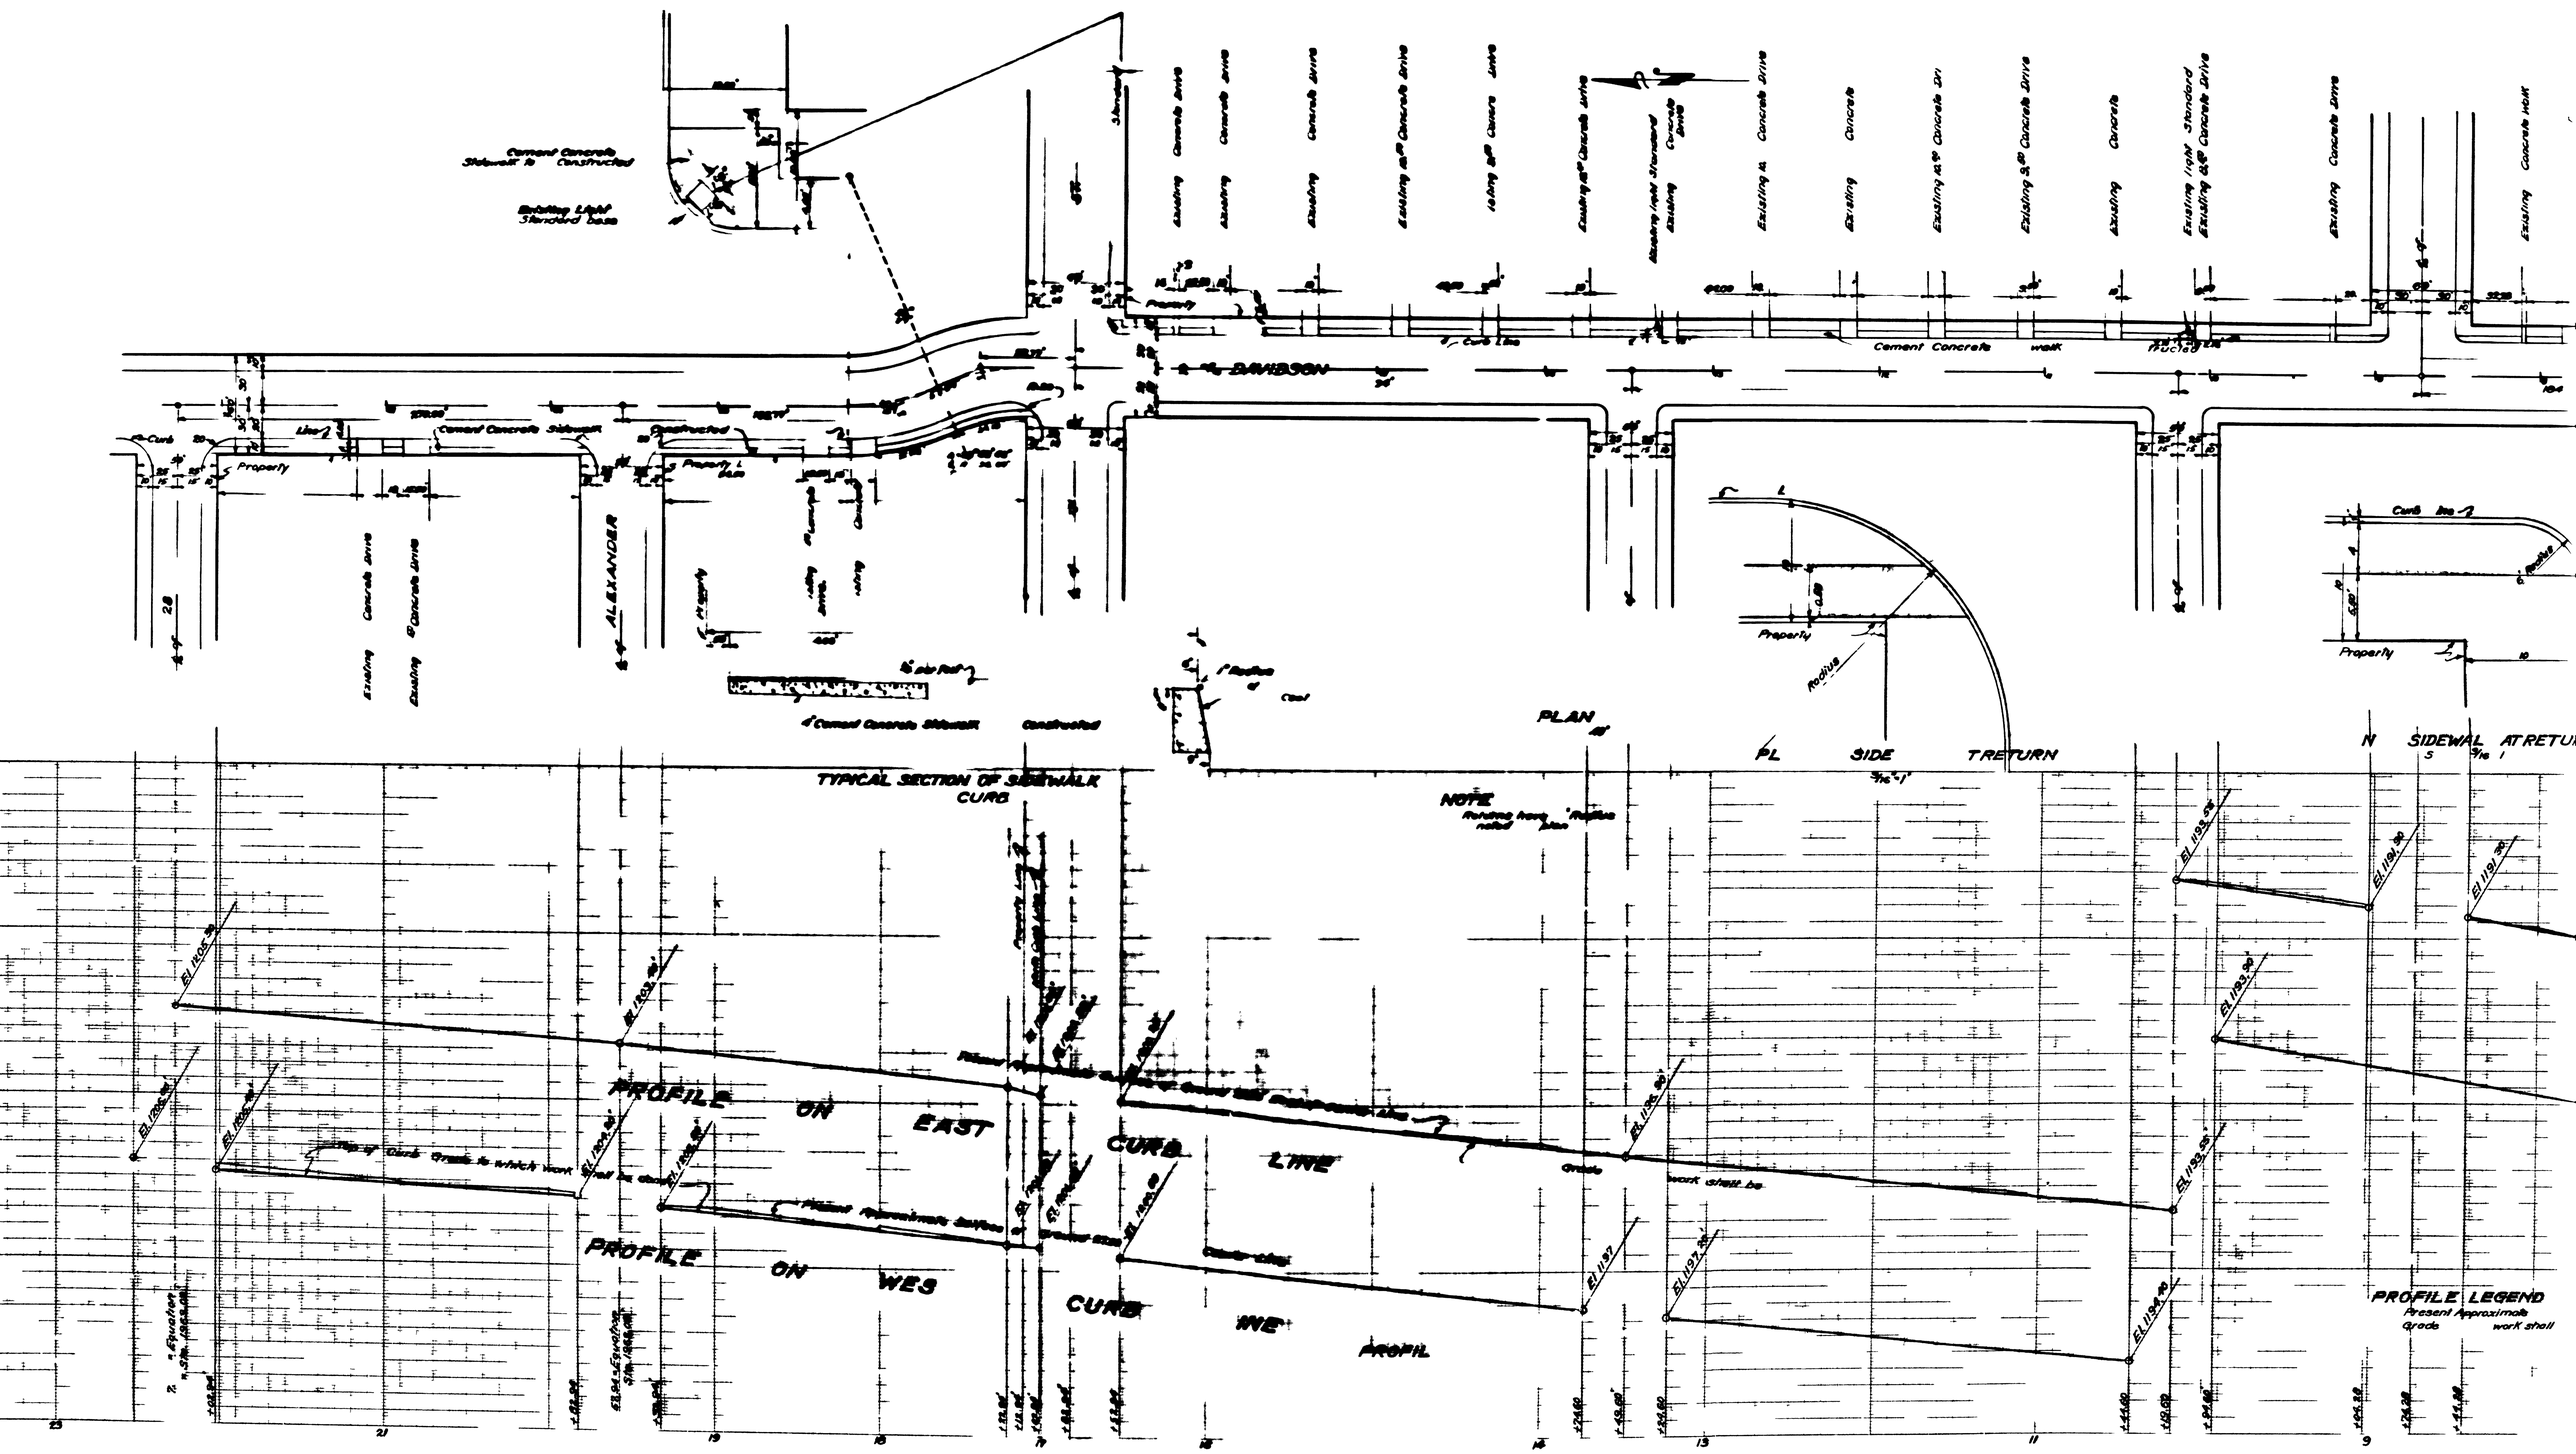
Cement Concrete Sidewalk to Constructed
Existing Light Standard Details
DAVIDSON
ALEXANDER
Cement Concrete walk
Curb line
Property
Radius
PLAN
TYPICAL SECTION OF SIDEWALK CURB
NOTE
PROFILE ON EAST CURB LINE
PROFILE ON WES CURB LINE
PROFILE LEGEND
Present Approximate Grade
work shall

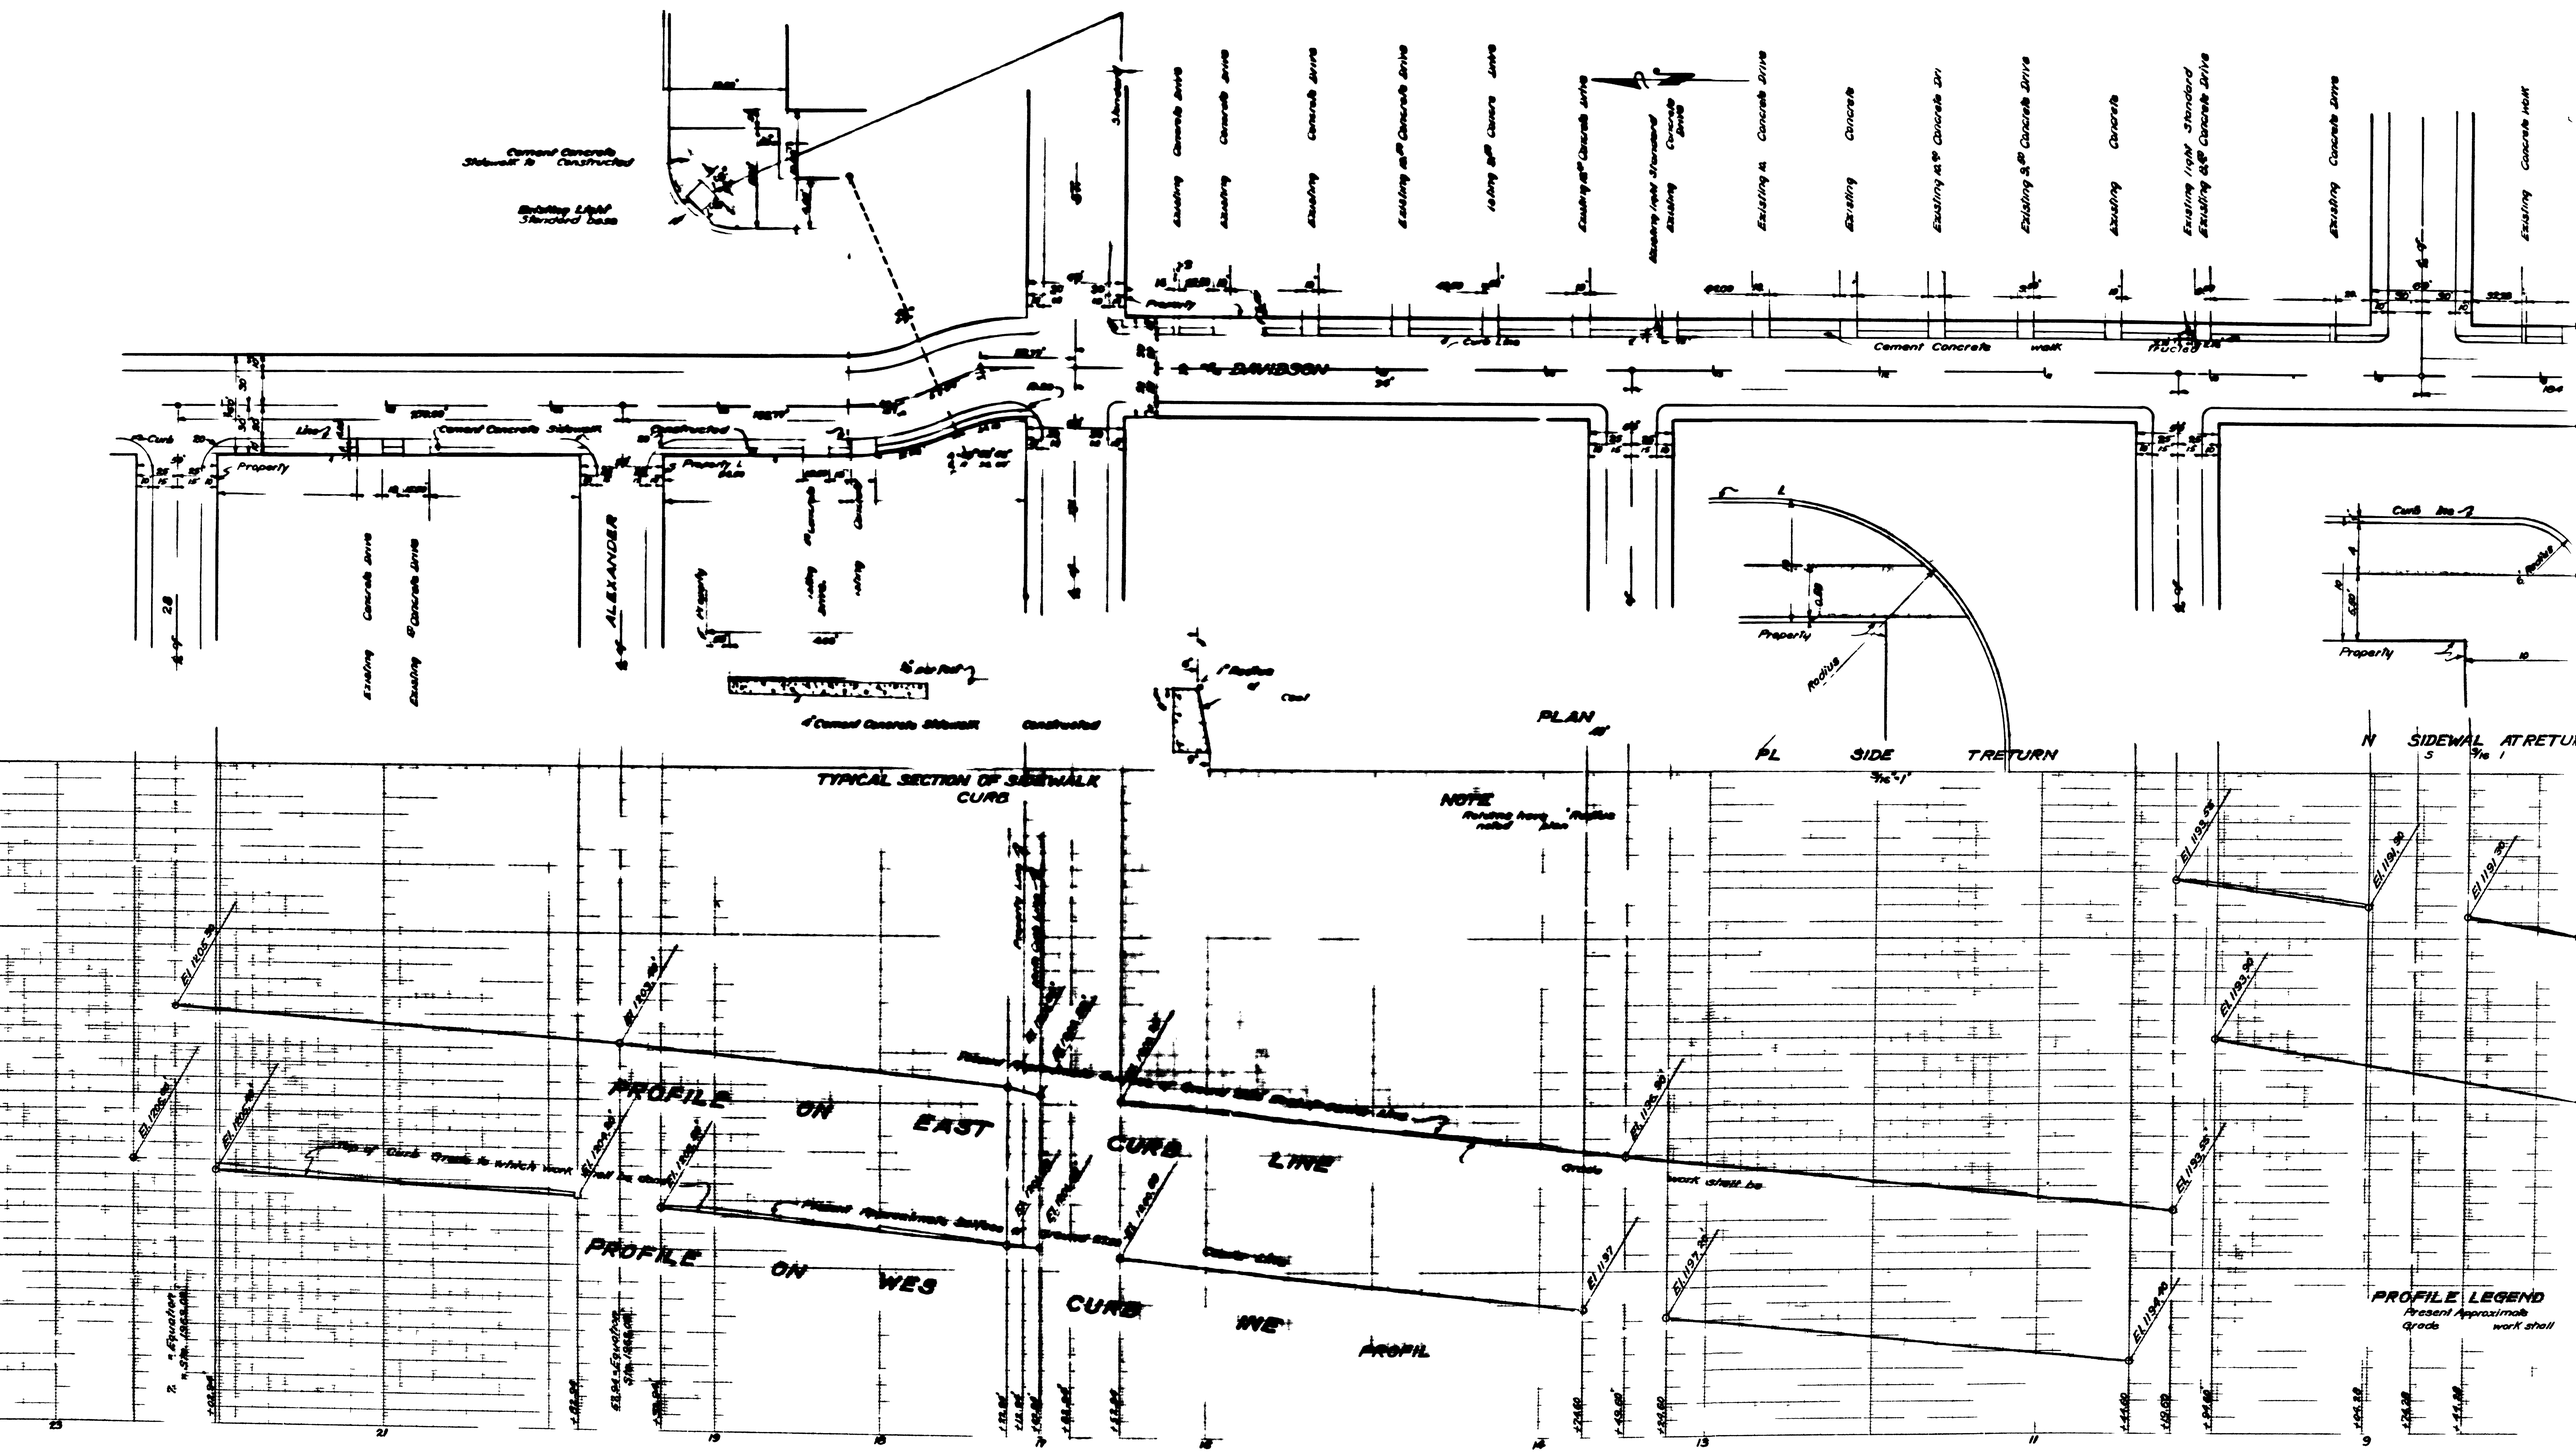
Cement Concrete Sidewalk to Constructed
Existing Light Standard Details
DAVIDSON
ALEXANDER
Cement Concrete walk
Curb line
Property
Radius
PLAN
TYPICAL SECTION OF SIDEWALK CURB
NOTE
PROFILE ON EAST CURB LINE
PROFILE ON WES CURB LINE
PROFILE LEGEND
Present Approximate Grade
work shall