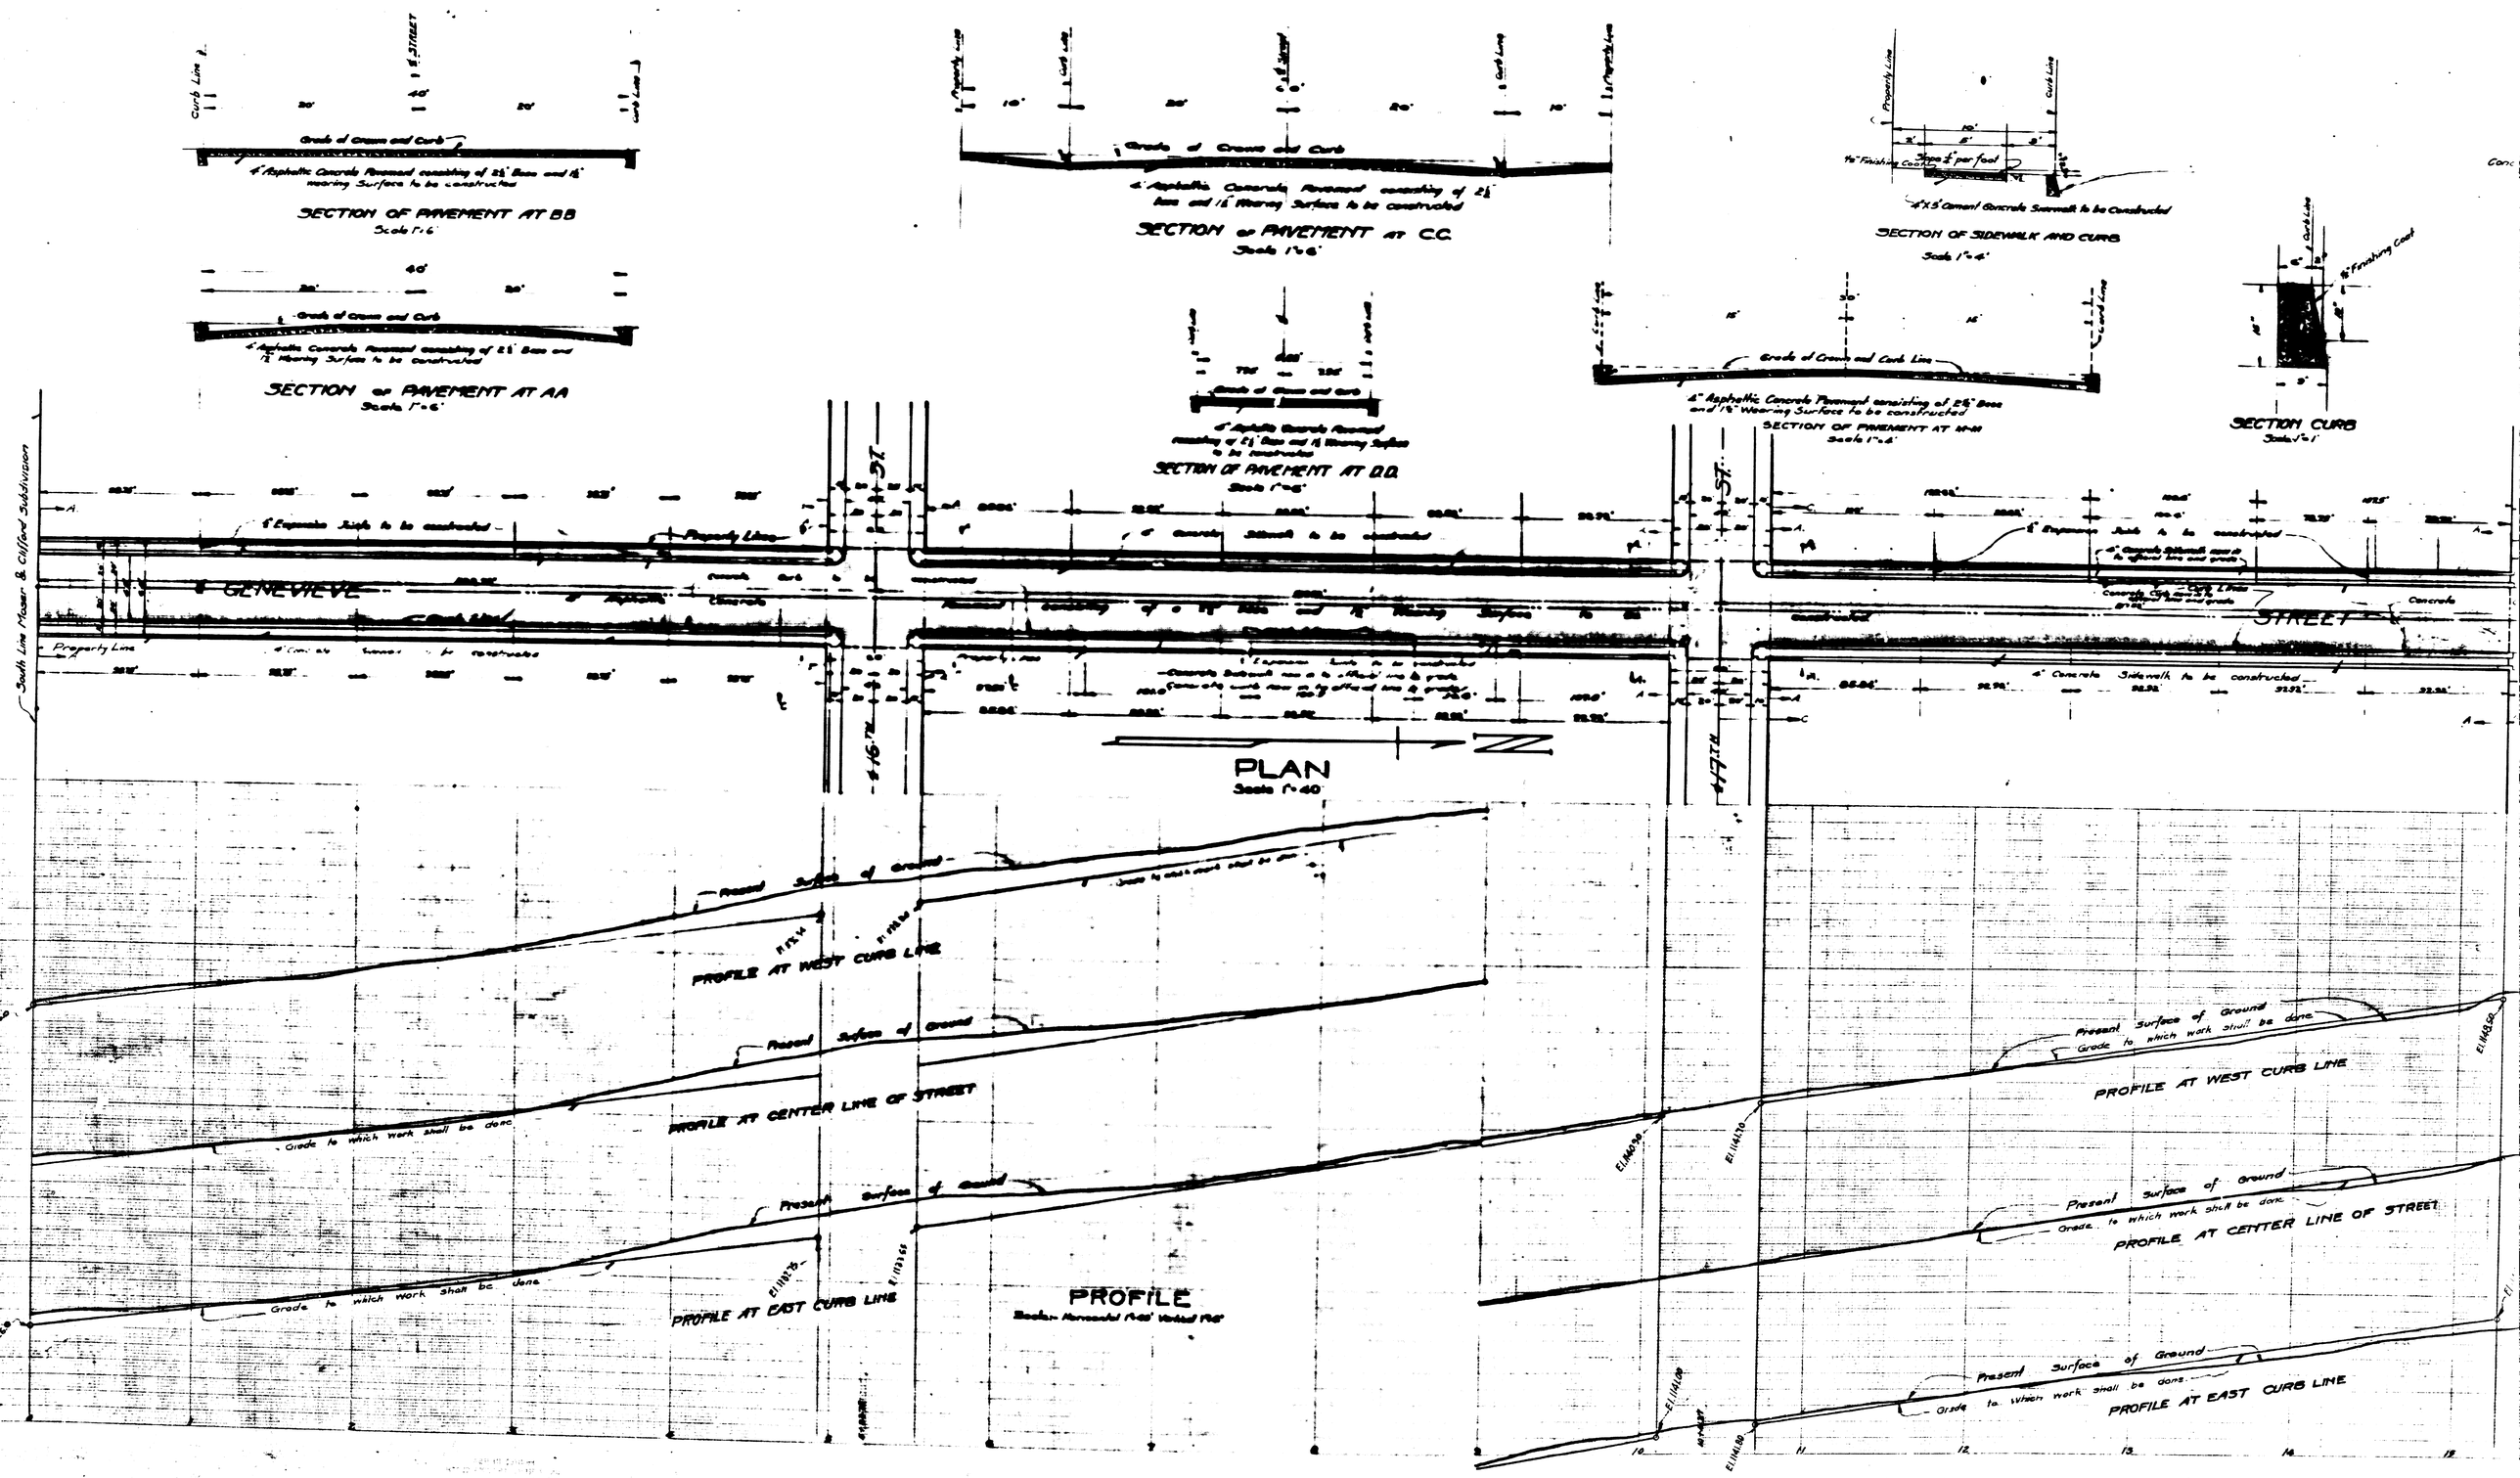
SECTION OF PAVEMENT AT BB
Scale 1"=6'
SECTION OF PAVEMENT AT AA
Scale 1"=6'
SECTION OF PAVEMENT AT CC
Scale 1"=6'
SECTION OF PAVEMENT AT DD
Scale 1"=6'
SECTION OF PAVEMENT AT MM
Scale 1"=6'
SECTION OF SIDEWALK AND CURB
Scale 1"=4'
SECTION CURB
Scale 1"=1'
PLAN
Scale 1"=40'
PROFILE
PROFILE AT WEST CURB LINE
PROFILE AT CENTER LINE OF STREET
PROFILE AT EAST CURB LINE
GENEVIEVE
STREET
South Line Moser & Clifford Subdivision