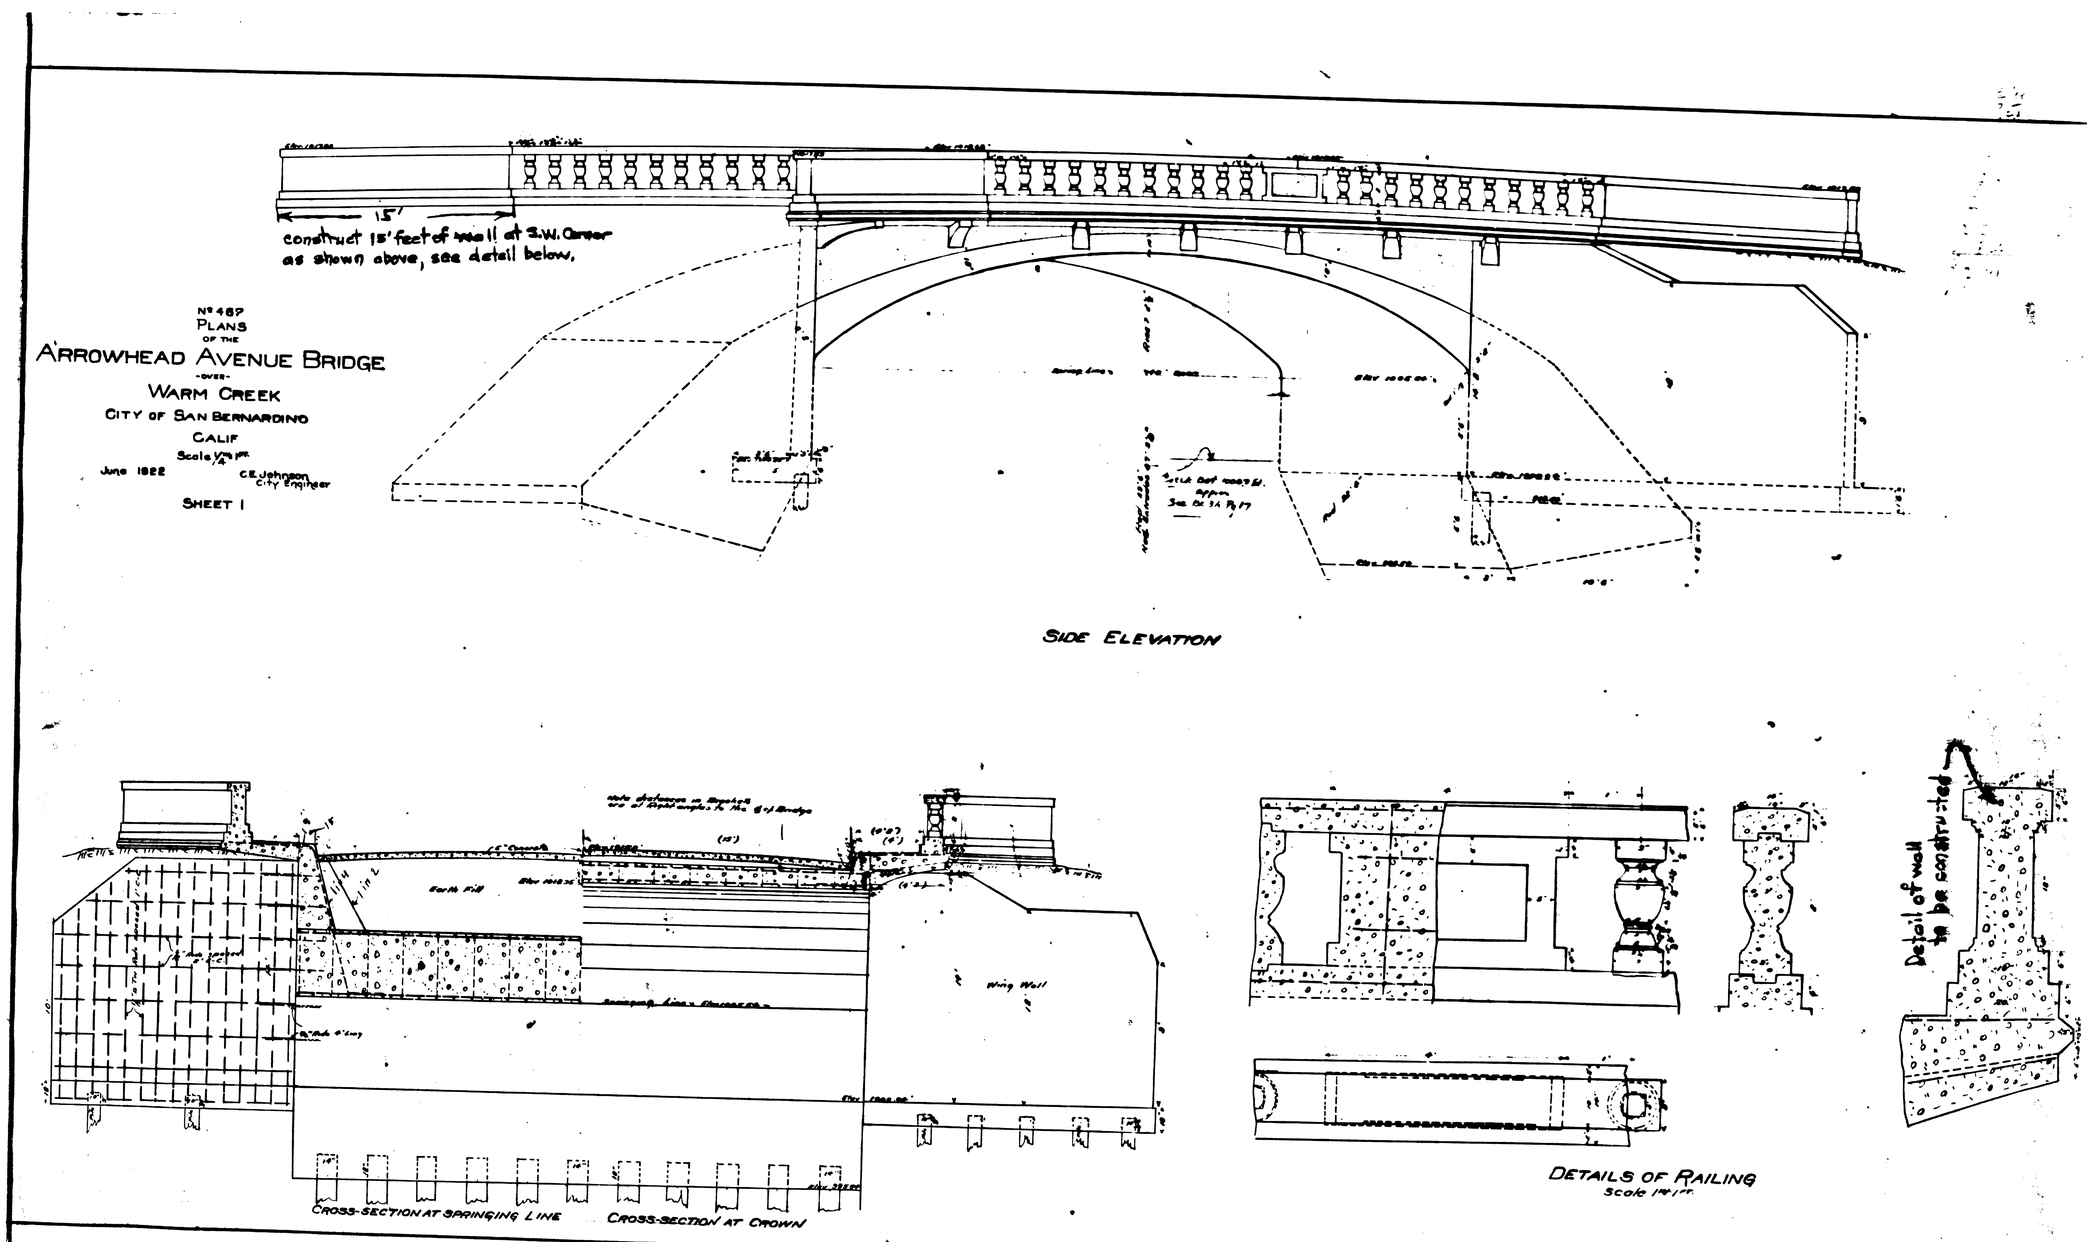
15'
construct 15' feet of wall at S.W. Corner
as shown above, see detail below.
Nº 487
PLANS
OF THE
ARROWHEAD AVENUE BRIDGE
-OVER-
WARM CREEK
CITY OF SAN BERNARDINO
CALIF
Scale 1/16 in.
June 1922
C.E. Johnson
City Engineer
SHEET 1
SIDE ELEVATION
Earth Fill
Wing Wall
CROSS-SECTION AT SPRINGING LINE
CROSS-SECTION AT CROWN
DETAILS OF RAILING
Scale 1 in 1 ft.
Detail of wall
to be constructed