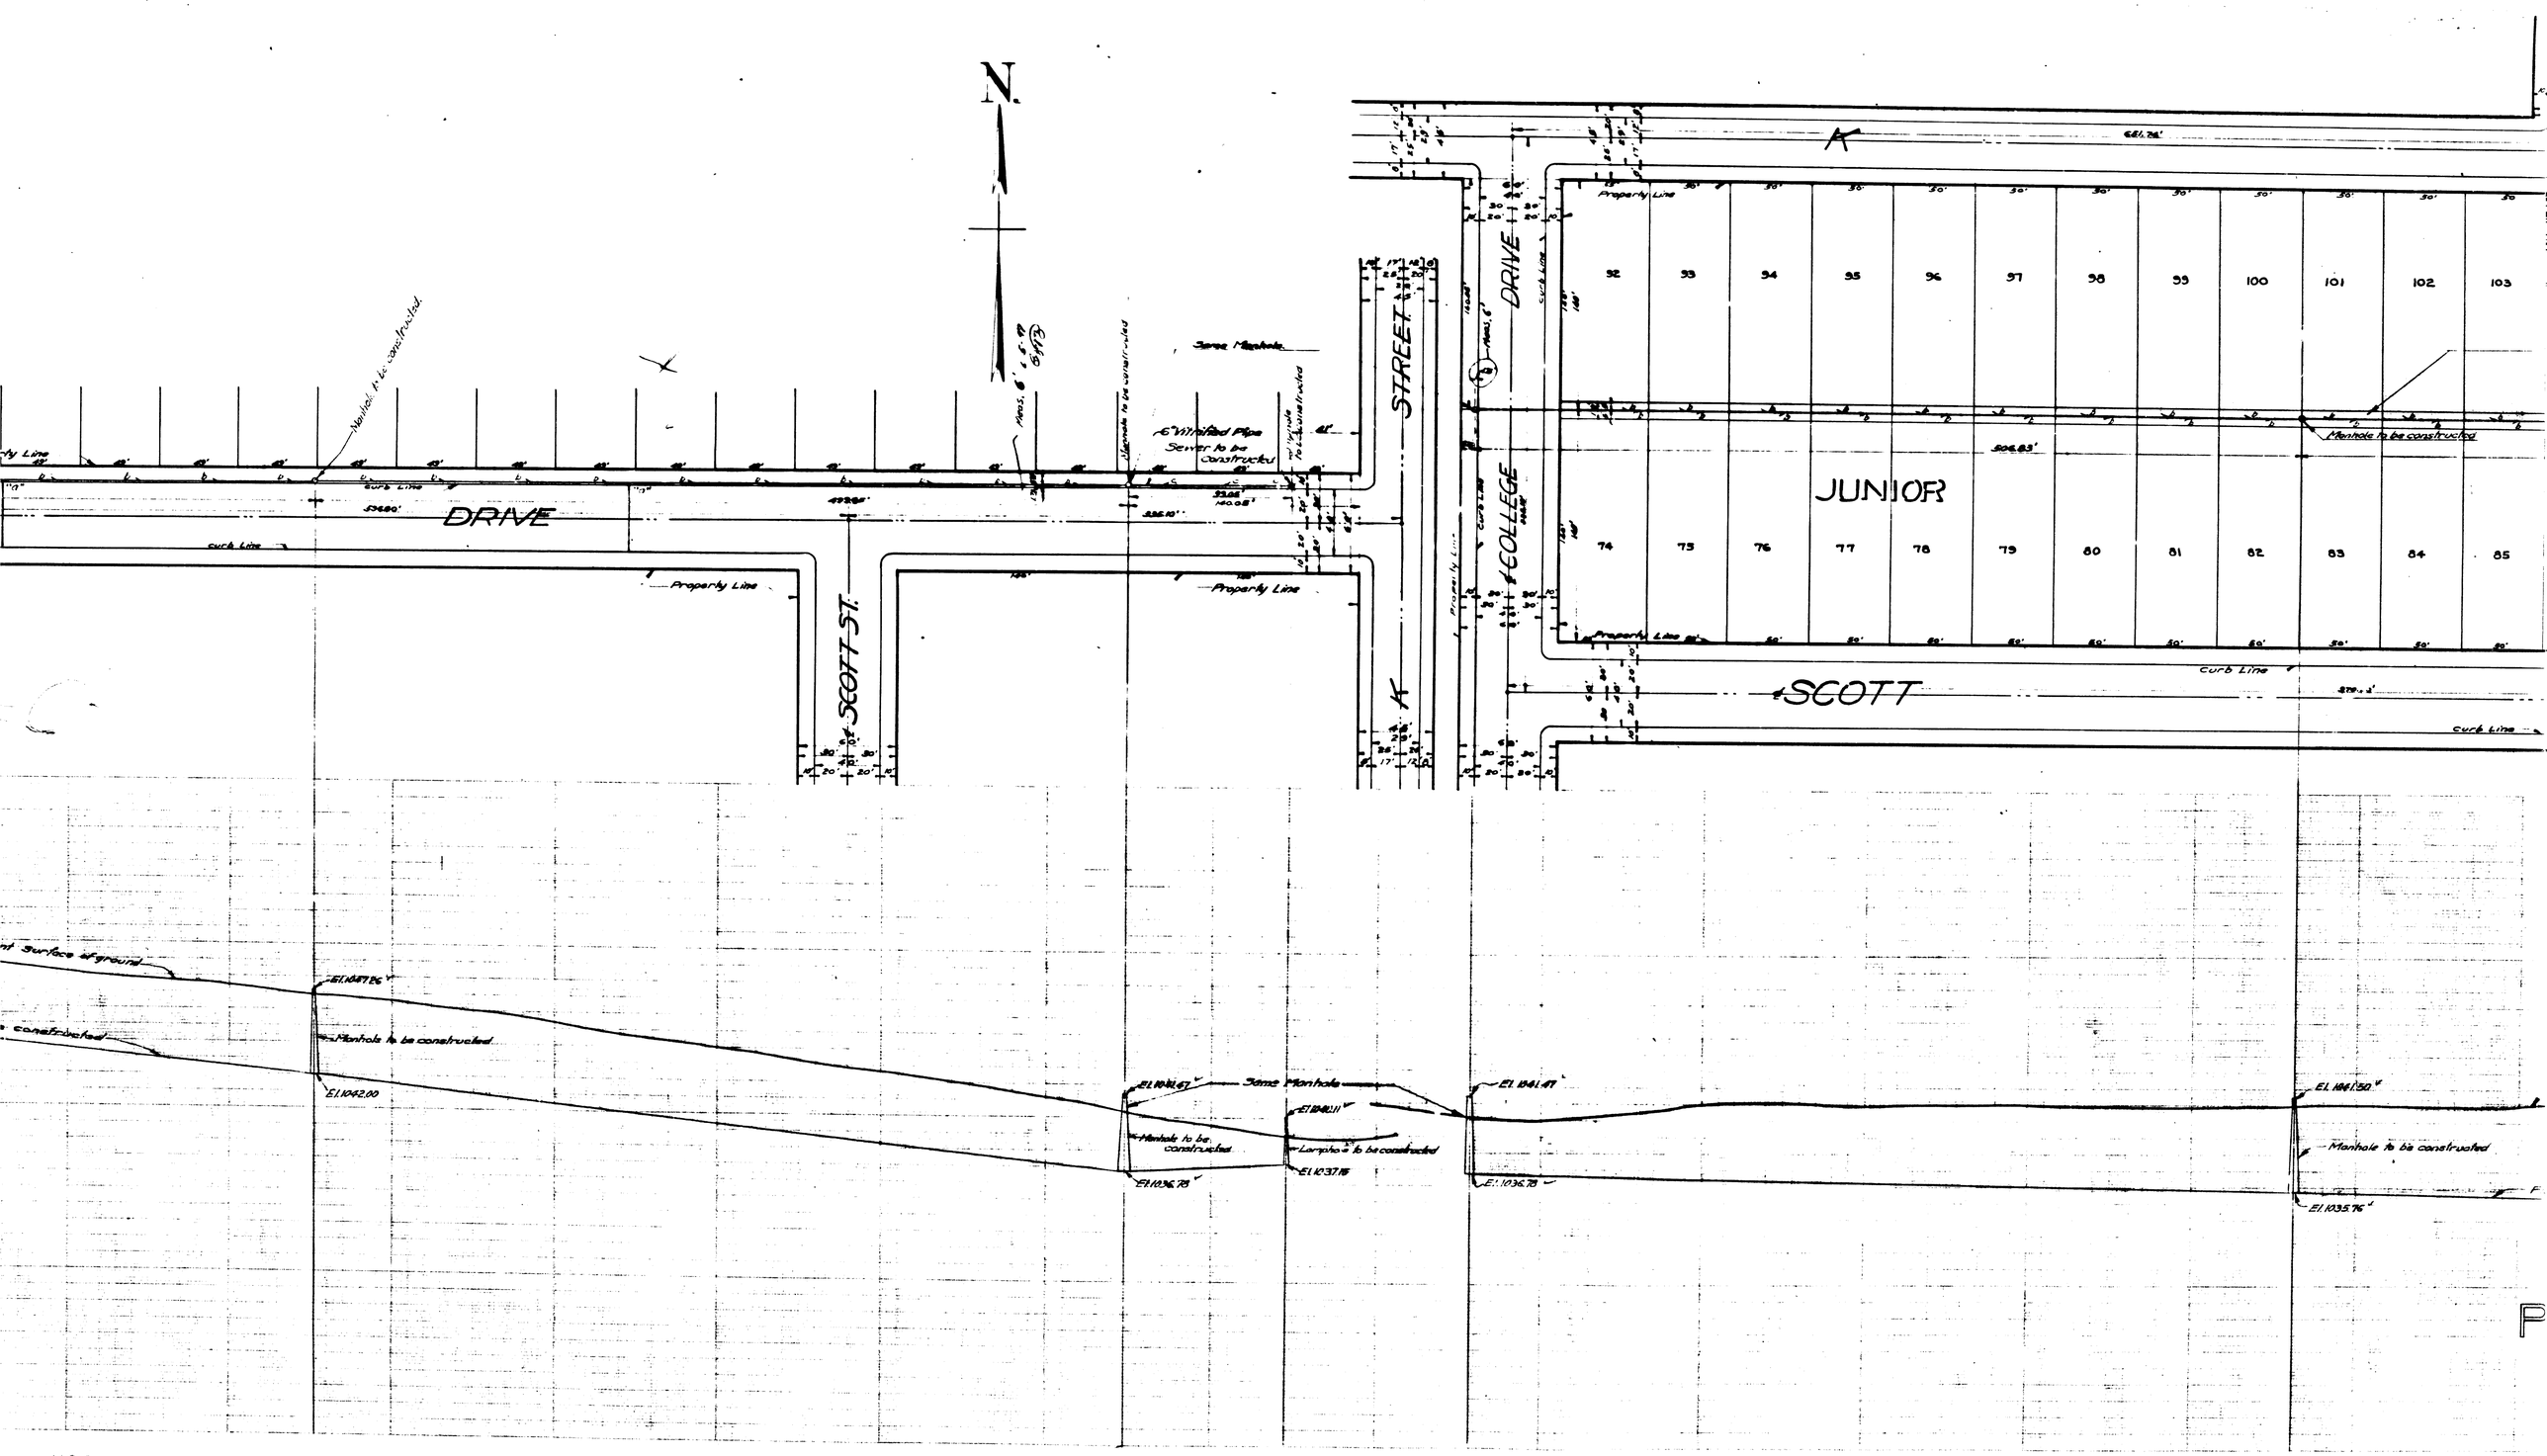
N.
DRIVE
SCOTT ST.
STREET
DRIVE
COLLEGE
JUNIOR
SCOTT
K
Property Line
Curb Line
Manhole to be constructed
6" Vitrified Pipe Sewer to be constructed
Same Manhole
Lampho to be constructed
EL 1047.86
EL 1042.00
EL 1041.47
EL 1041.11
EL 1037.16
EL 1036.78
EL 1041.50
EL 1035.76
92
93
94
95
96
97
98
99
100
101
102
103
74
75
76
77
78
79
80
81
82
83
84
85

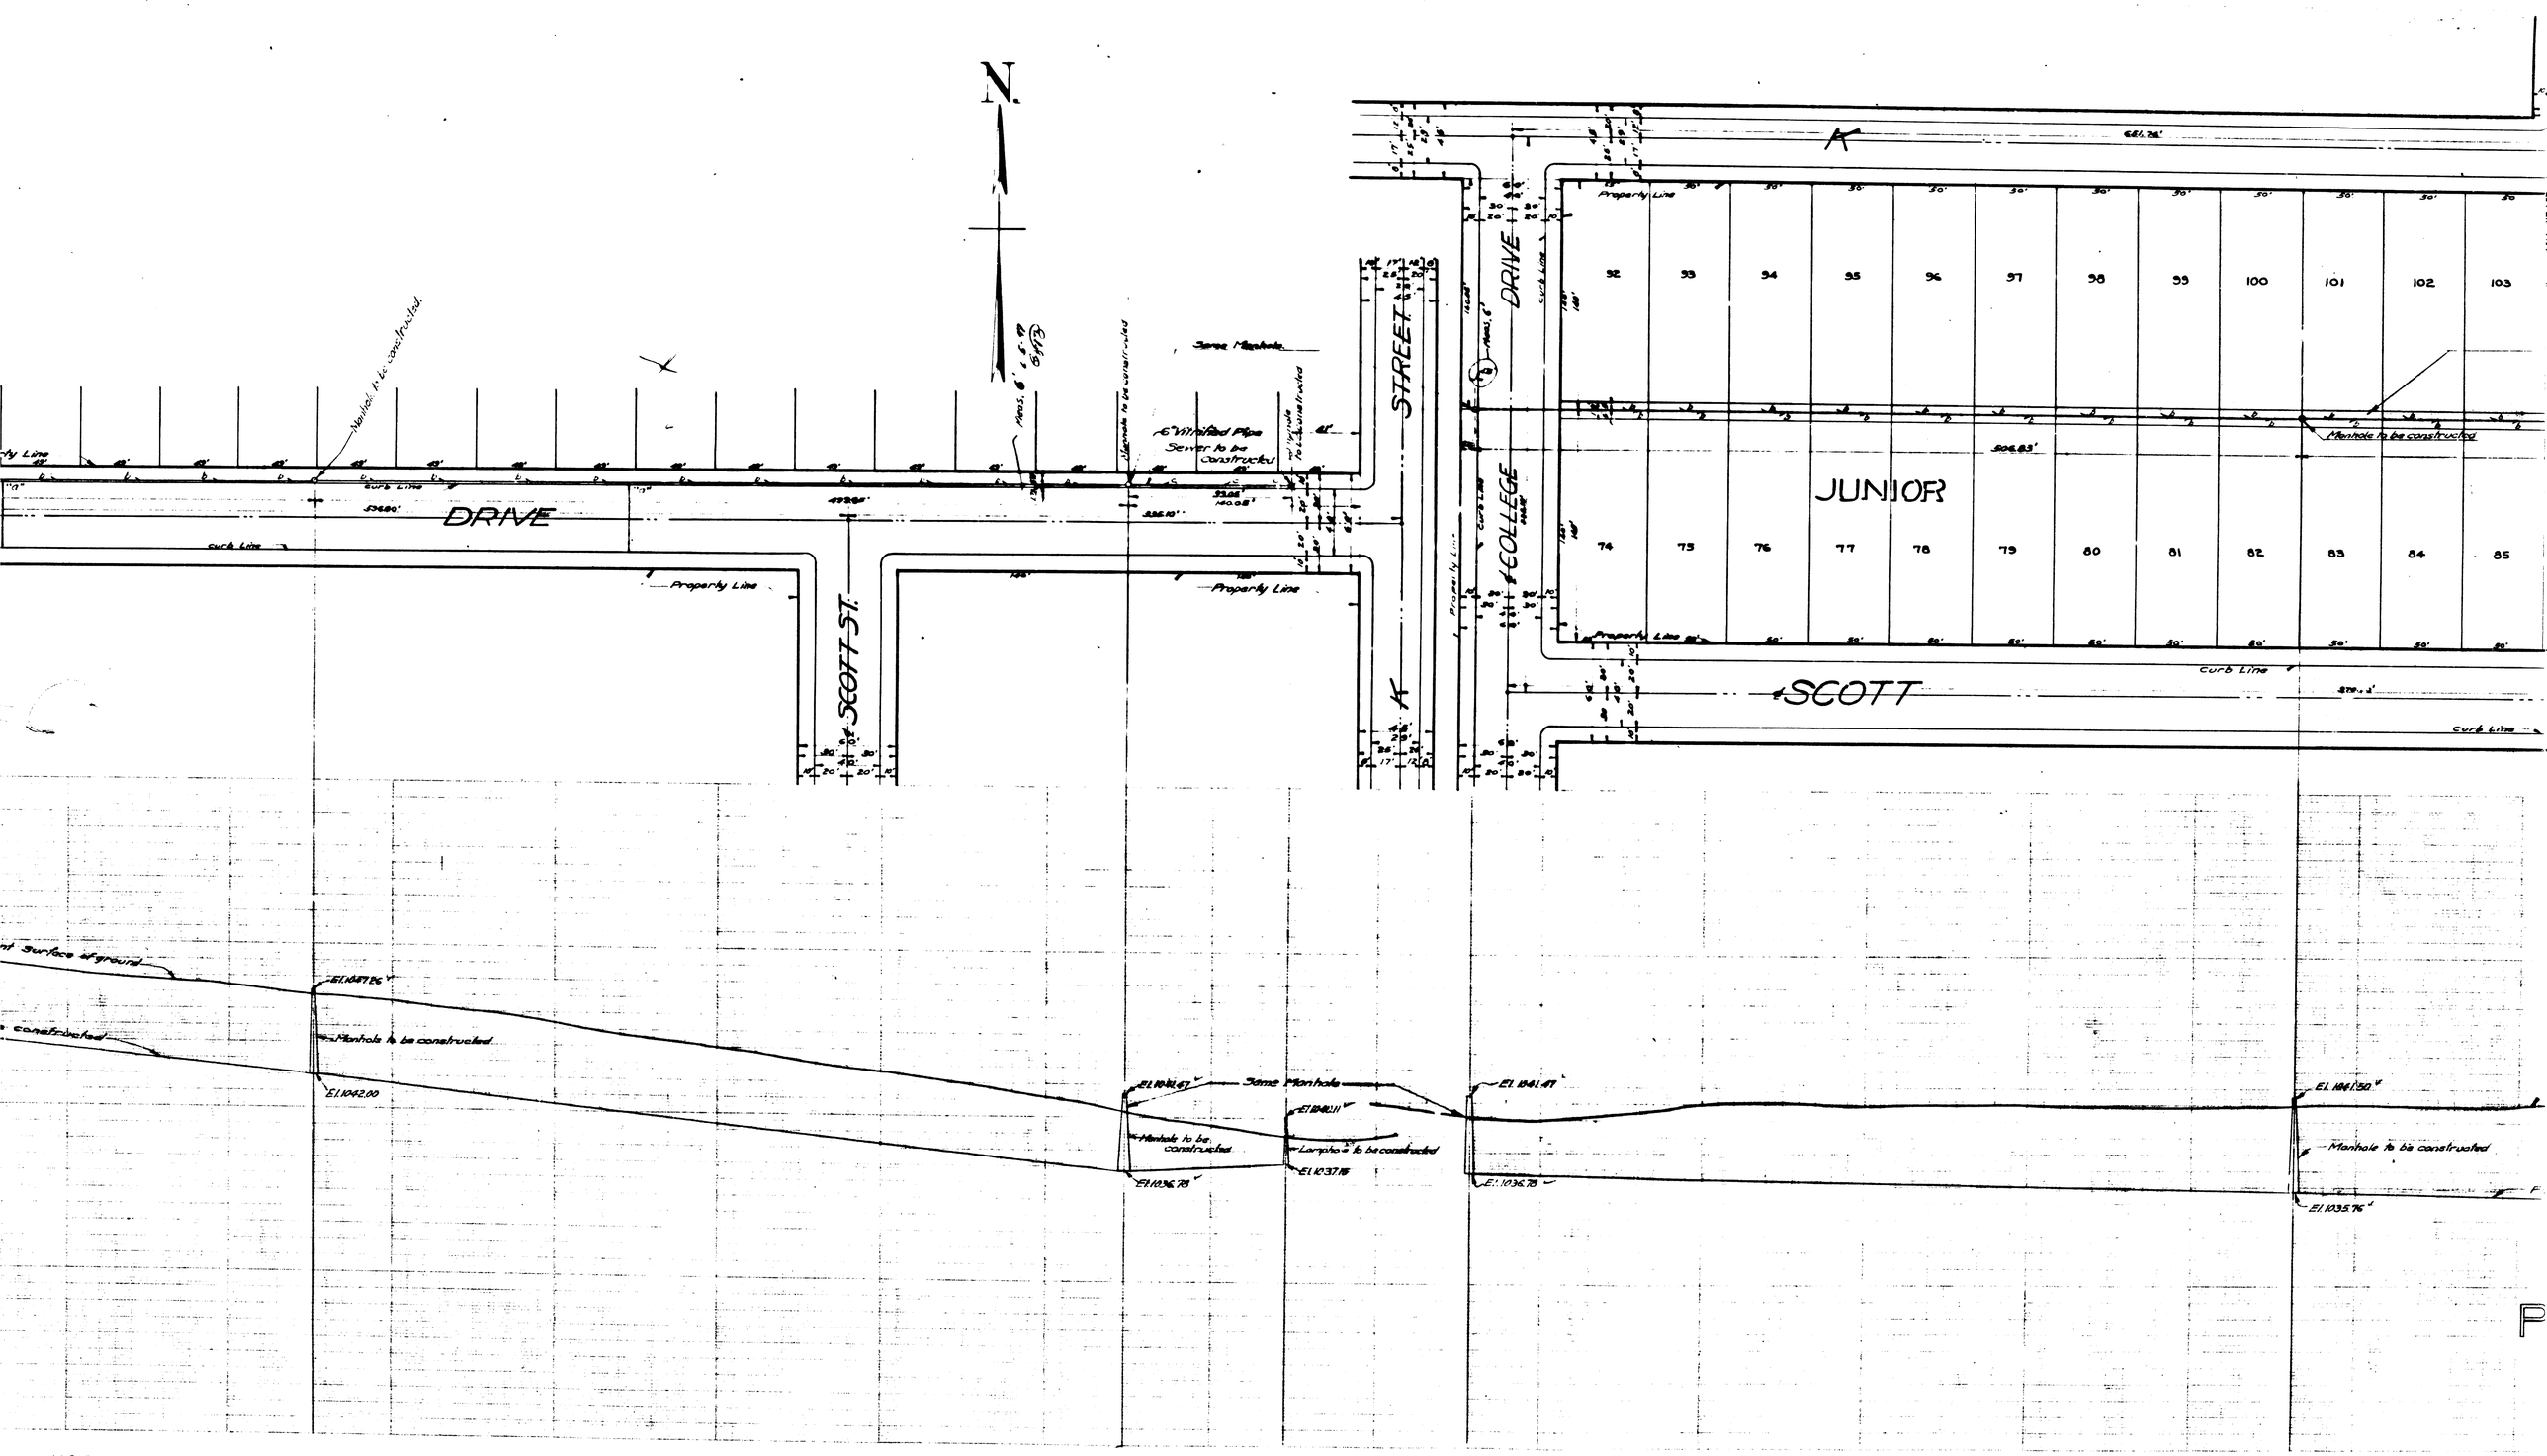
N.
DRIVE
SCOTT ST.
STREET
DRIVE
COLLEGE
JUNIOR
SCOTT
K
Property Line
Curb Line
Manhole to be constructed
6" Vitrified Pipe Sewer to be constructed
Same Manhole
Lampho to be constructed
EL 1047.86
EL 1042.00
EL 1041.47
EL 1041.11
EL 1037.16
EL 1036.78
EL 1041.50
EL 1035.76
92
93
94
95
96
97
98
99
100
101
102
103
74
75
76
77
78
79
80
81
82
83
84
85