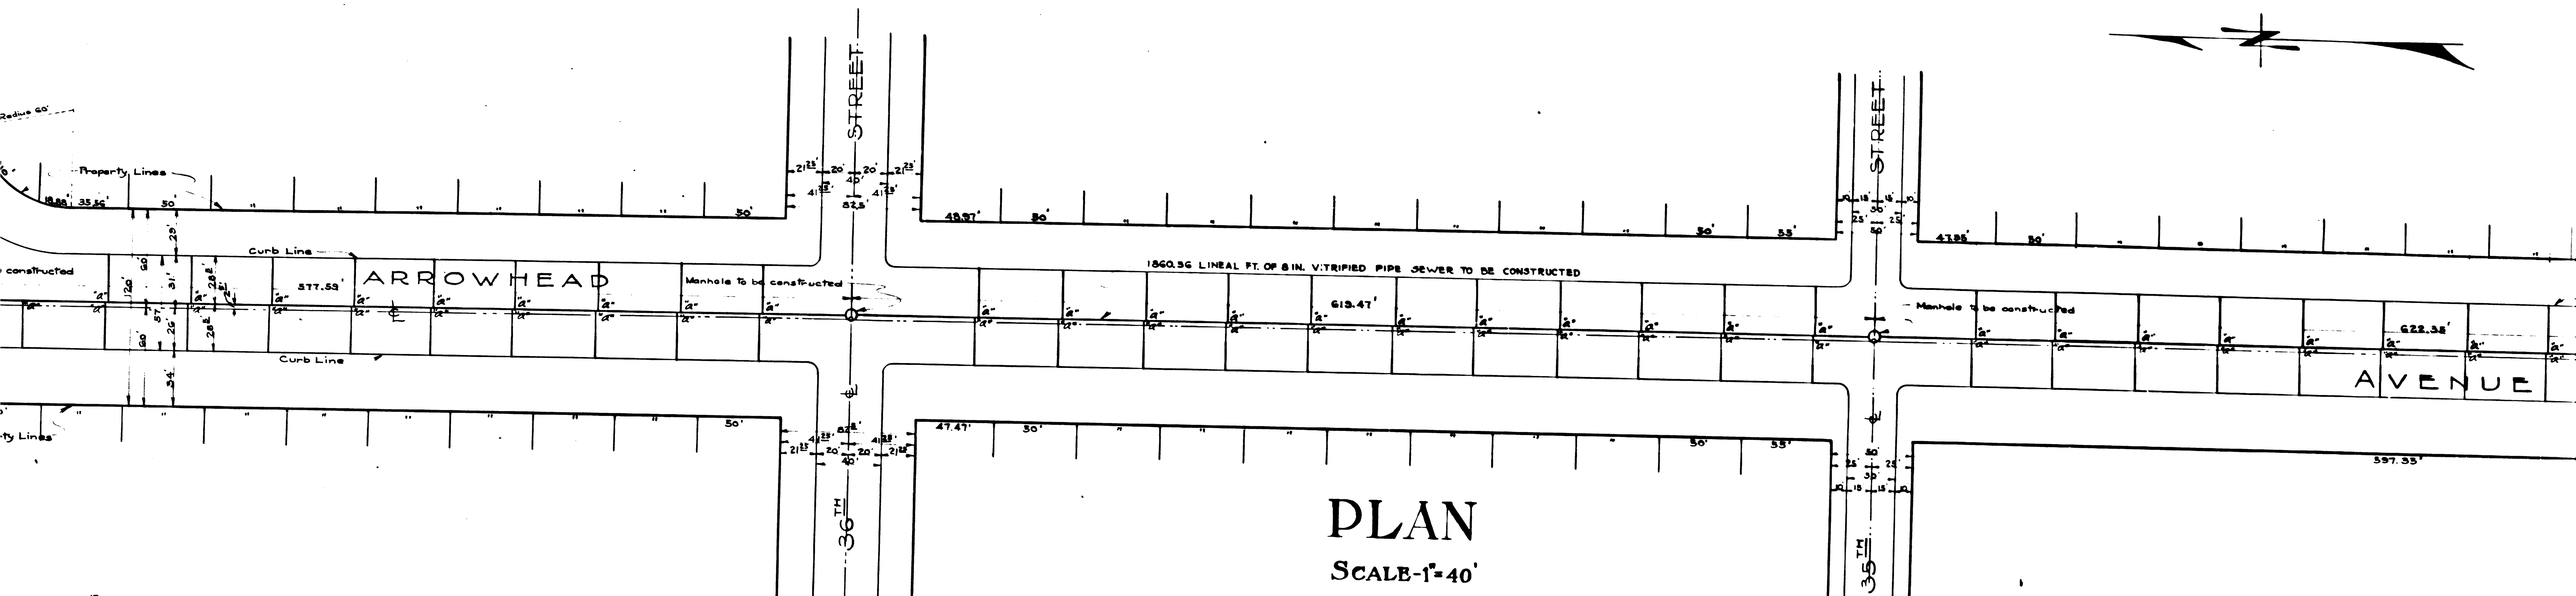
ARROWHEAD
AVENUE
36TH STREET
35TH STREET
Property Lines
Curb Line
Manhole to be constructed
1860.36 LINEAL FT. OF 8 IN. VITRIFIED PIPE SEWER TO BE CONSTRUCTED
577.53'
613.47'
622.35'
597.35'
47.47'
43.37'
43.25'
PLAN
SCALE-1"=40'

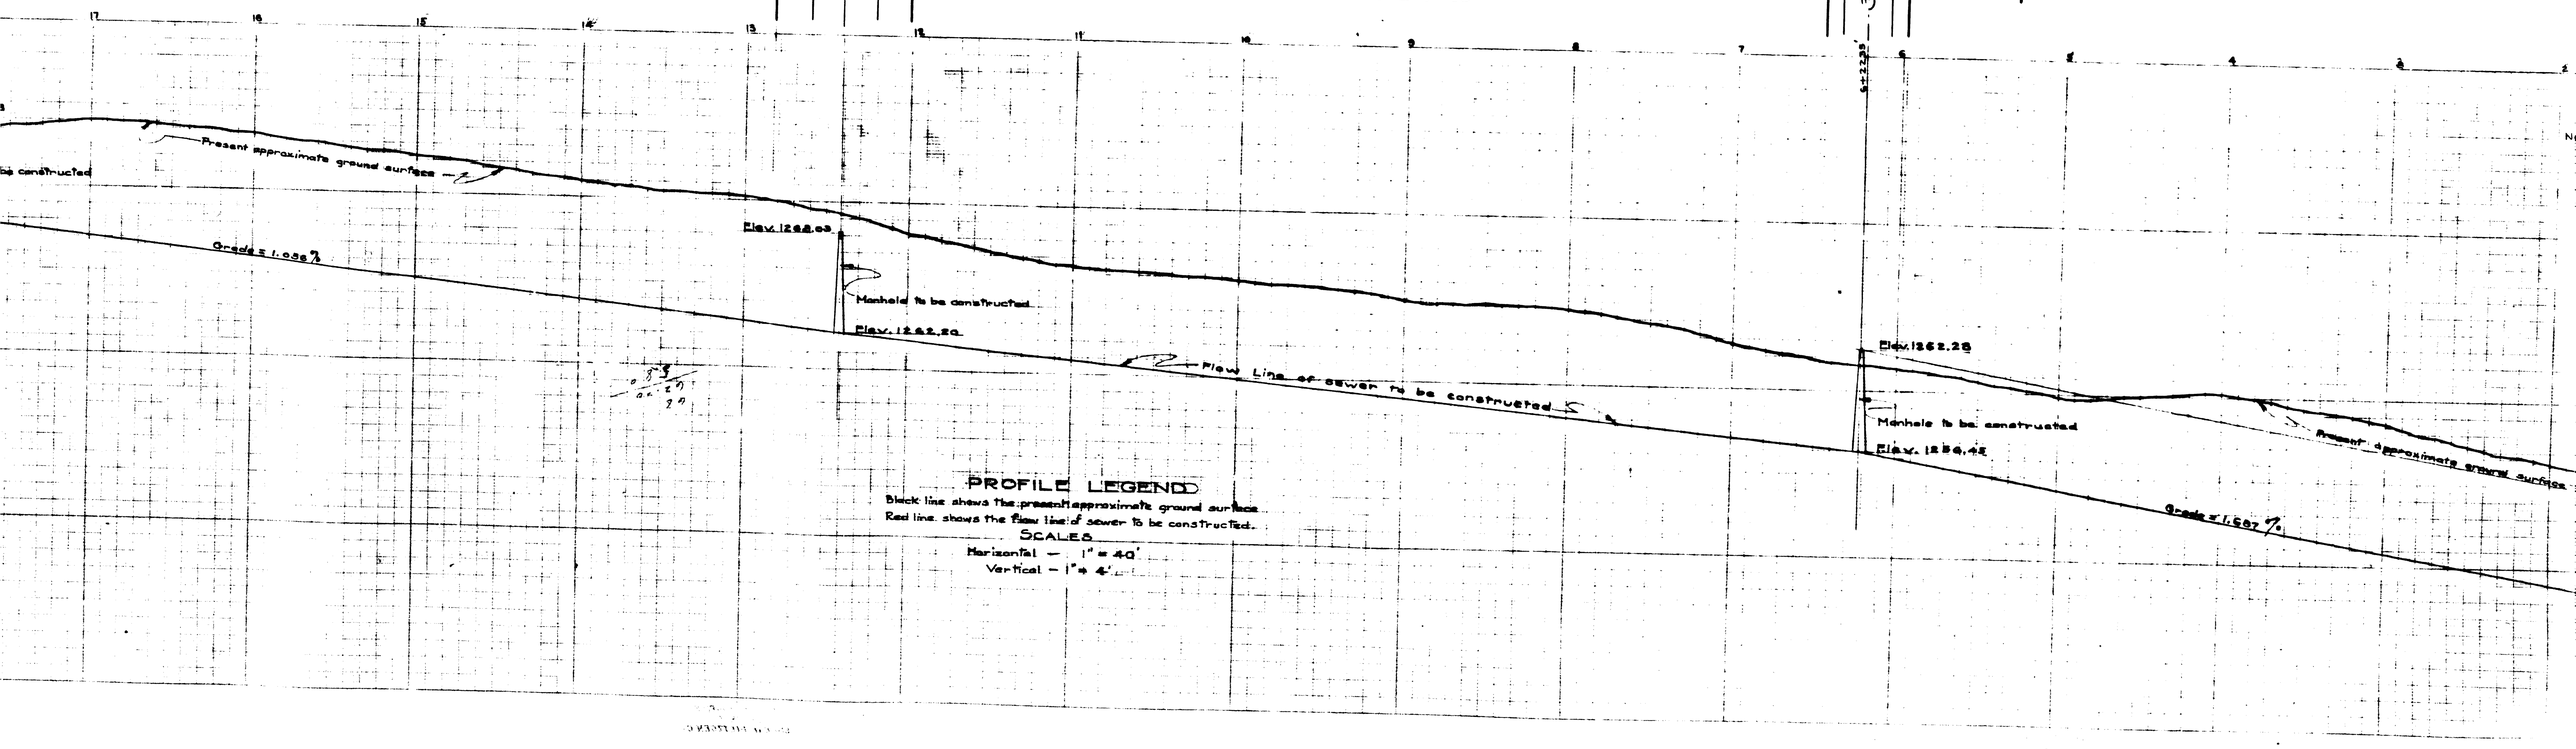
Present approximate ground surface
Grade = 1.038 %
Elev. 1288.03
Manhole to be constructed
Elev. 1282.20
Flow Line of sewer to be constructed
Elev. 1262.28
Manhole to be constructed
Elev. 1256.42
Present approximate ground surface
Grade = 1.507 %
PROFILE LEGEND
Black line shows the present approximate ground surface
Red line shows the flow line of sewer to be constructed.
SCALES
Horizontal — 1" = 40'
Vertical — 1" = 4'

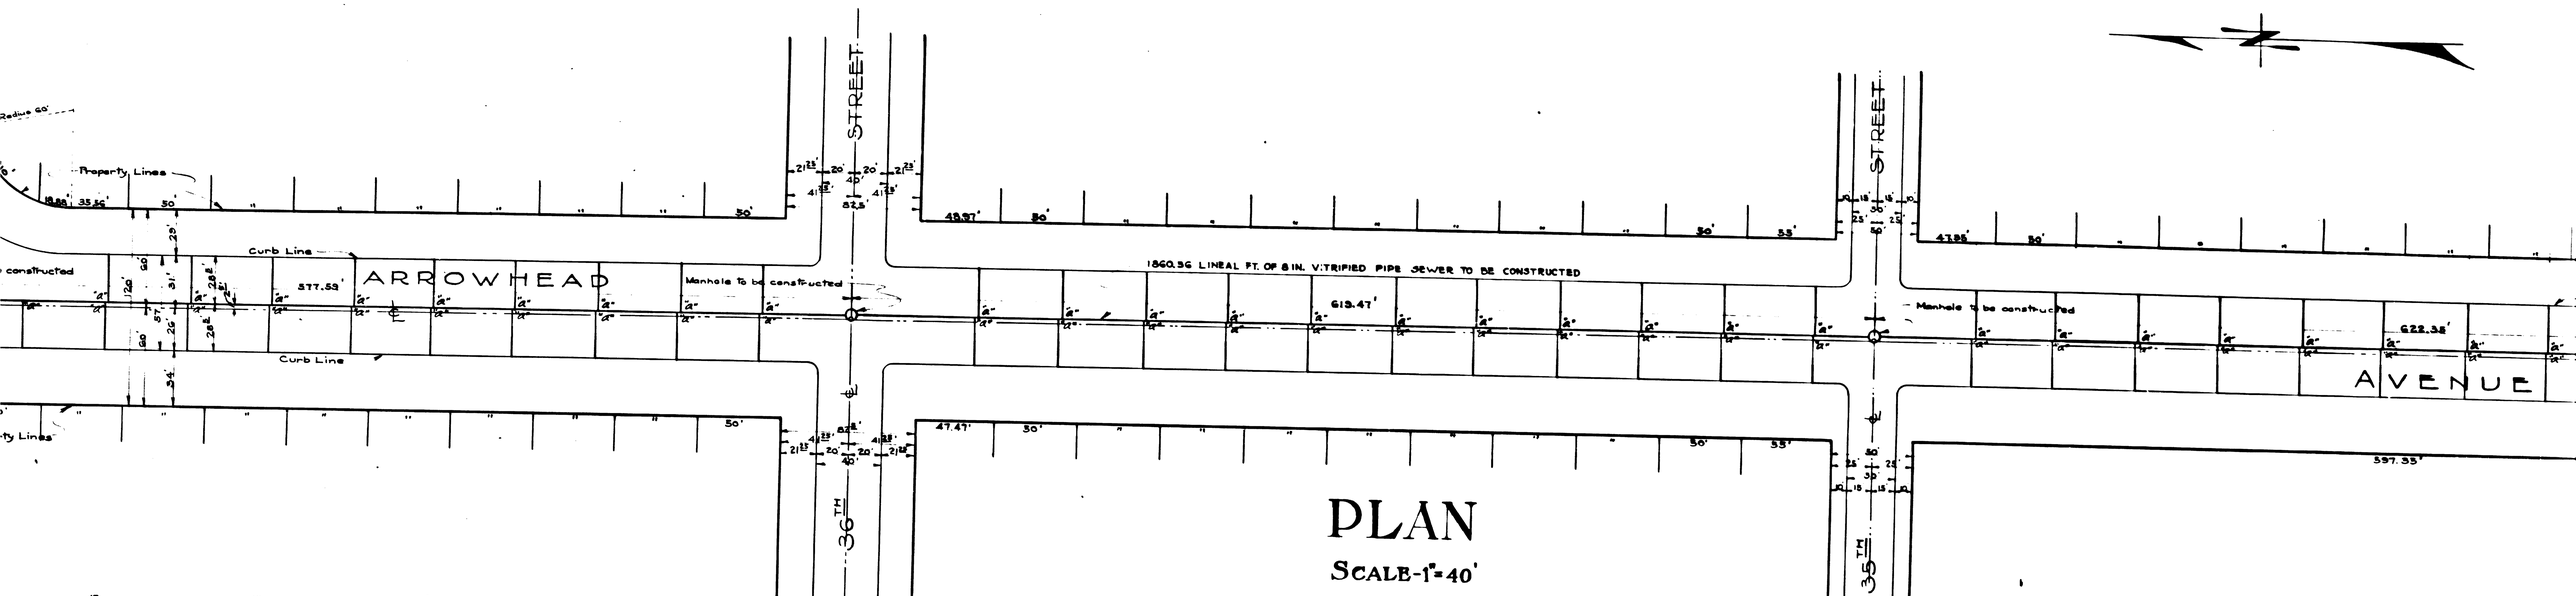
ARROWHEAD
AVENUE
36TH STREET
35TH STREET
Property Lines
Curb Line
Manhole to be constructed
1860.36 LINEAL FT. OF 8 IN. VITRIFIED PIPE SEWER TO BE CONSTRUCTED
577.53'
613.47'
622.35'
597.35'
47.47'
43.37'
43.25'
PLAN
SCALE-1"=40'

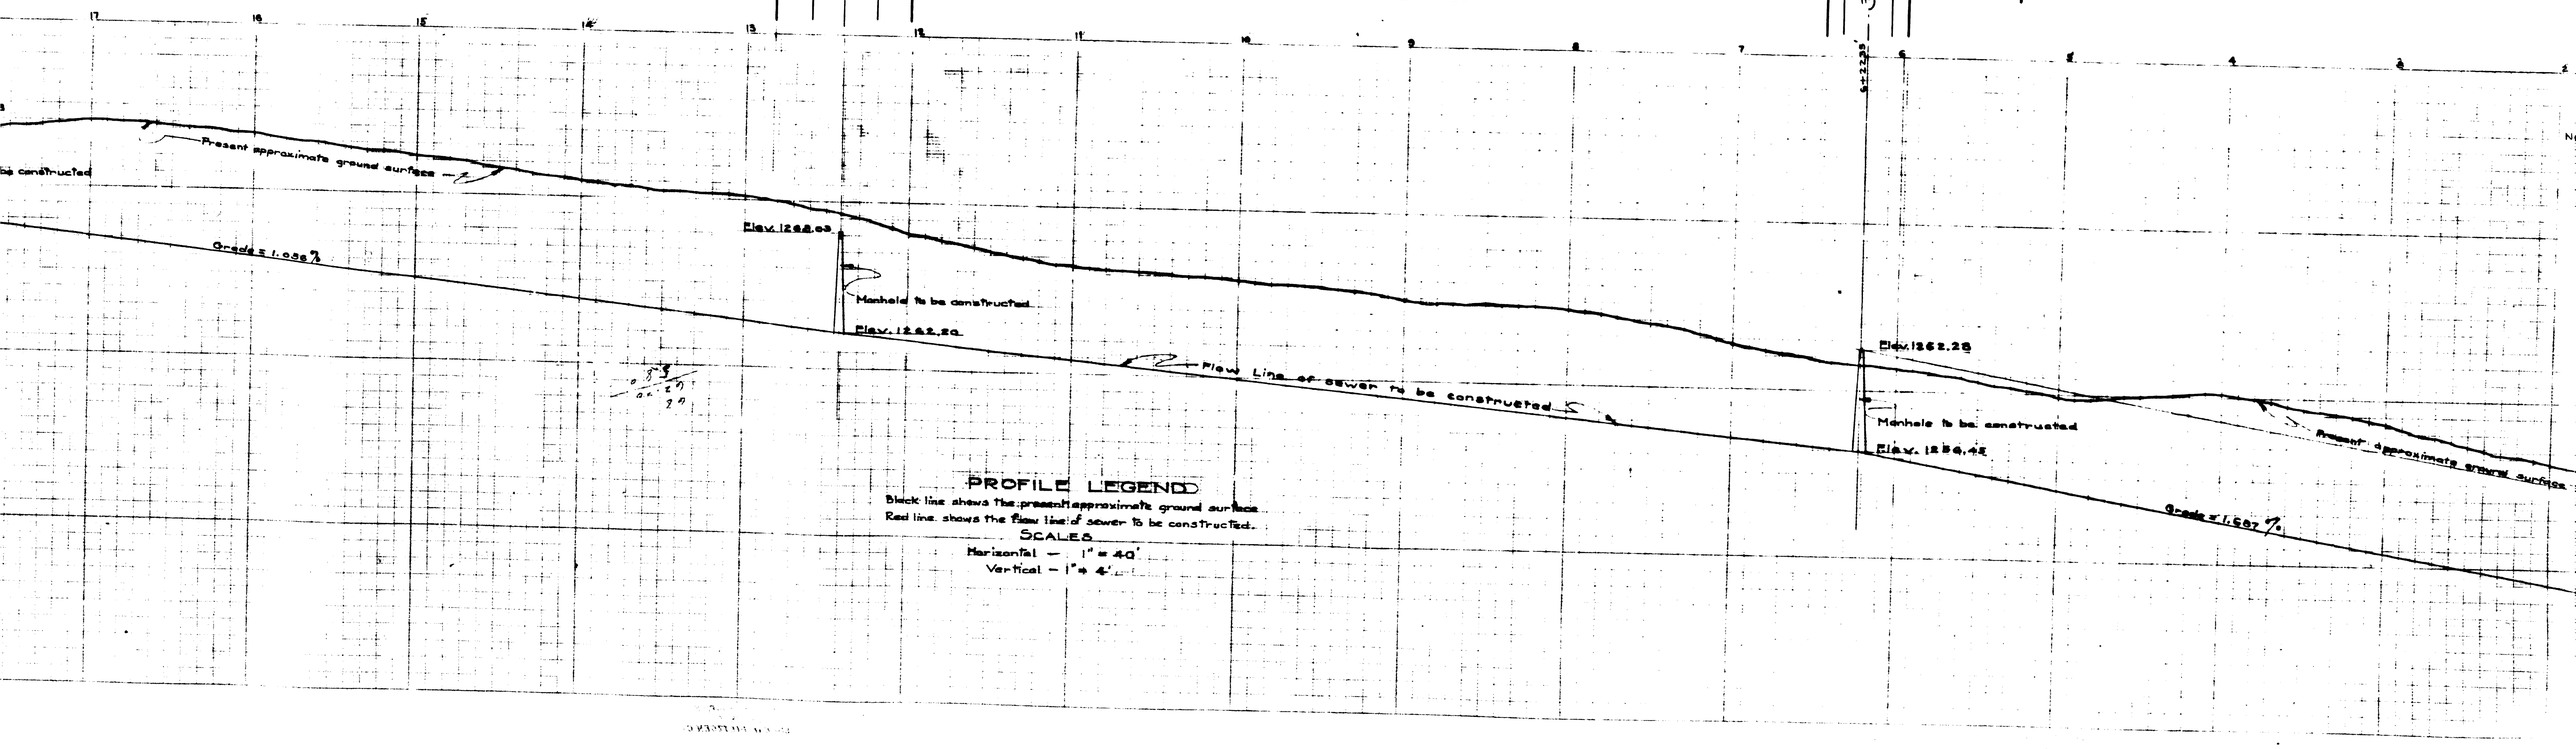
Present approximate ground surface
Grade = 1.038 %
Elev. 1288.03
Manhole to be constructed
Elev. 1282.20
Flow Line of sewer to be constructed
Elev. 1262.28
Manhole to be constructed
Elev. 1256.42
Present approximate ground surface
Grade = 1.507 %
PROFILE LEGEND
Black line shows the present approximate ground surface
Red line shows the flow line of sewer to be constructed.
SCALES
Horizontal — 1" = 40'
Vertical — 1" = 4'