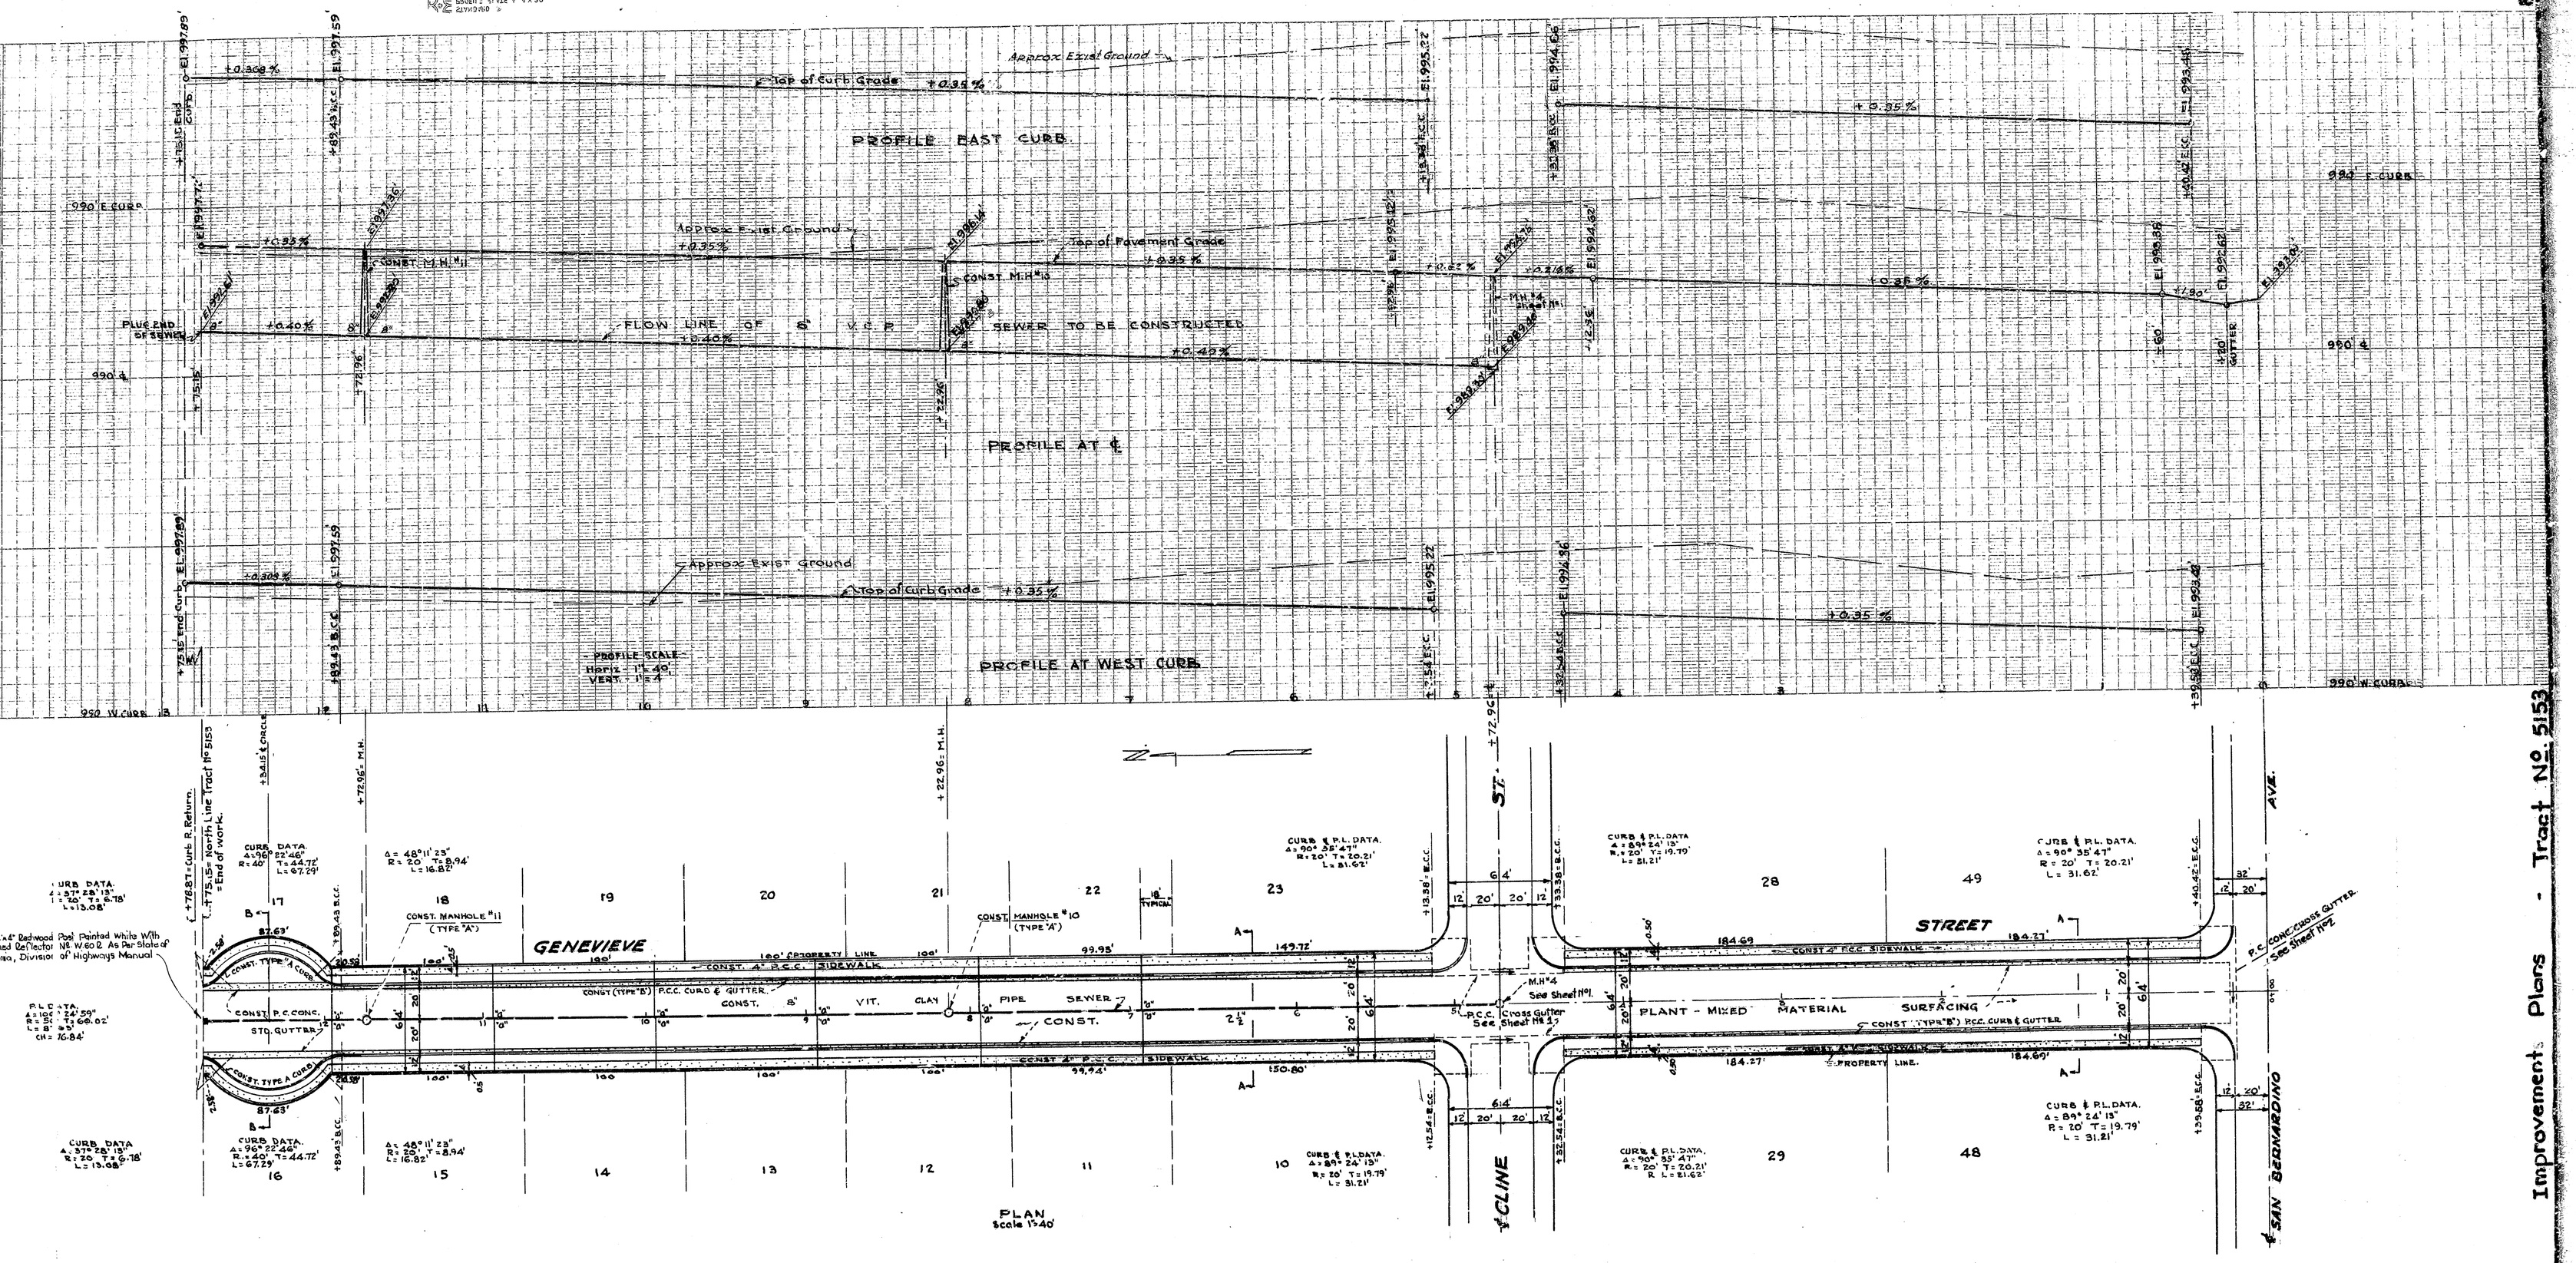

- SEWER DETAIL -

ITEM.	Sheet No. 1	2	3	Total
Lineal feet of 8" V.C.P. Sewer to be constructed.	1297.84	1312.86	802.19	3412.89
" " " 4" " " " " "	858.	890.	384	2132.00
No of 8"x8"x4" wyes with 4" connecting sewers to be installed.	26	27	12	65
No of Manholes to be constructed.	3	4	2	11

IMPROVEMENT PLANS & PROFILES

TRACT No 5153

SUBMITTED BY KINNIKIN AND HAND, ENGINEERS.

APPROVED _____ _____ _____ 1955

By _____
City Engineer, City San Bernardino, Calif.

Sheet No 3 of 3 Sheets.

83/226

Improvement Plans - Tract No. 5153