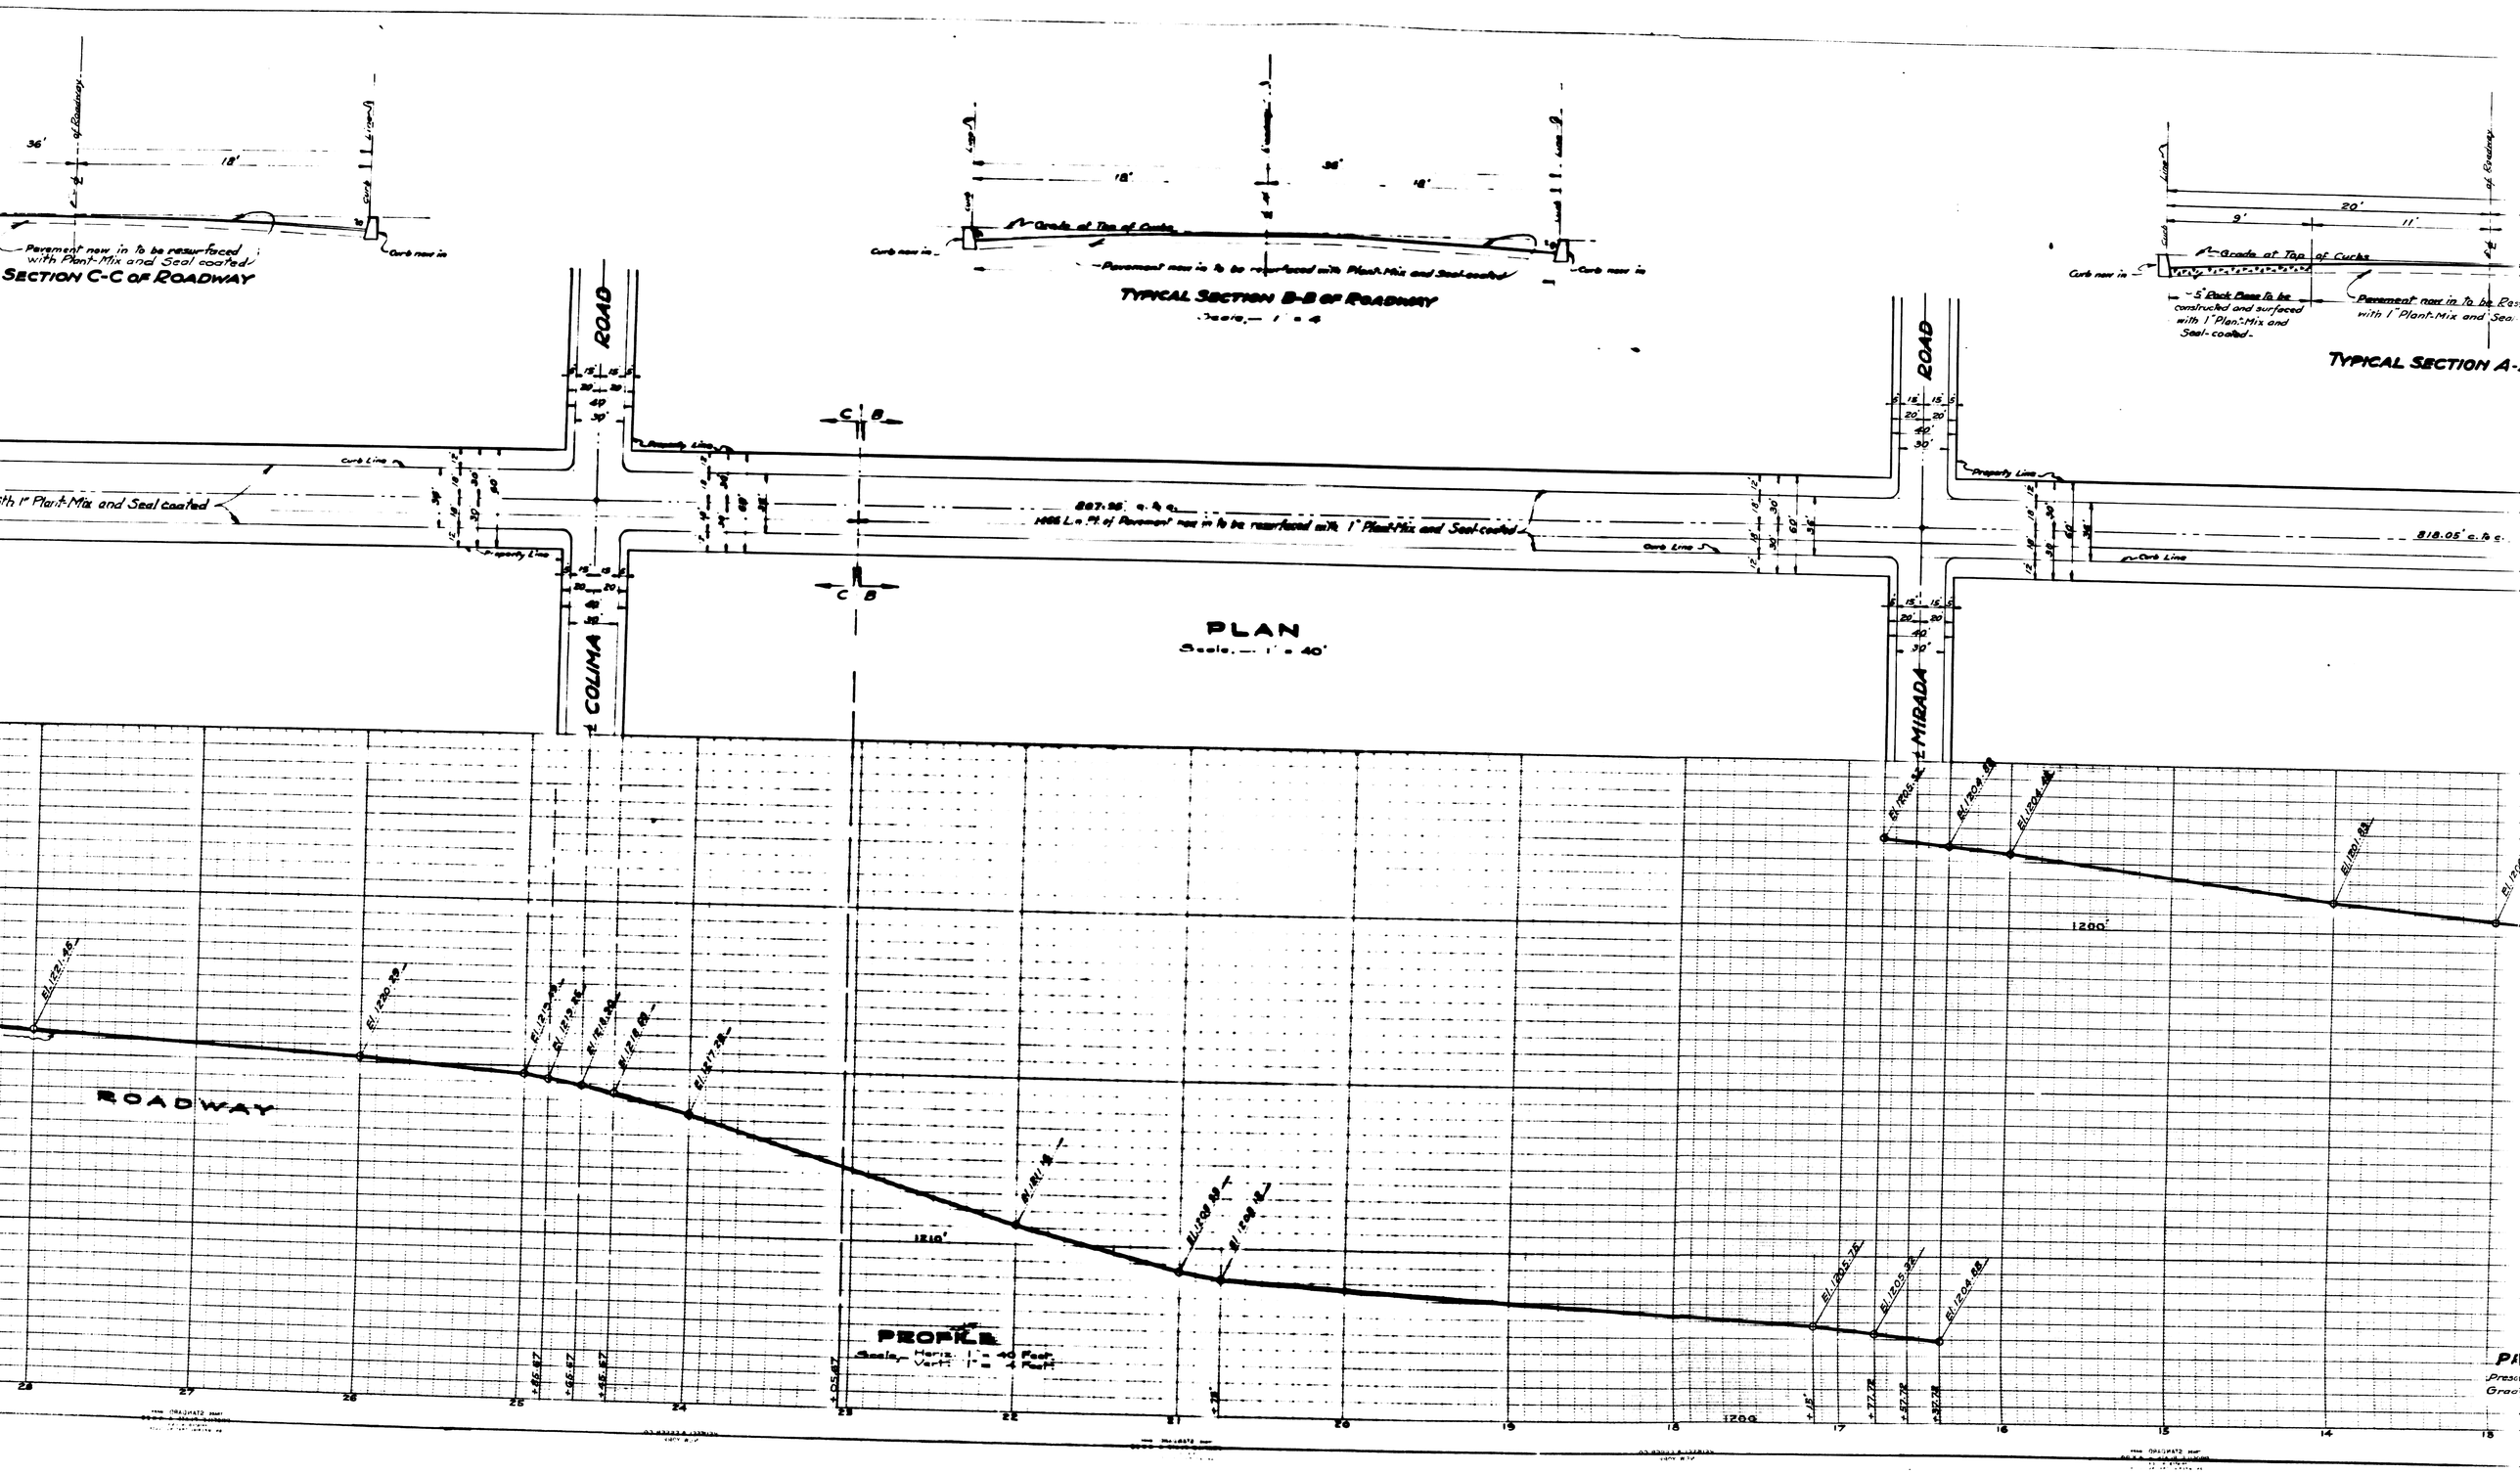
SECTION C-C OF ROADWAY
Pavement now in To be resurfaced with Plant-Mix and Seal coated
Curb now in
TYPICAL SECTION B-B OF ROADWAY
Scale — 1" = 4'
Grade at Top of Curbs
Pavement now in To be resurfaced with Plant-Mix and Seal-coated
TYPICAL SECTION A-
5" Rock Base To be constructed and surfaced with 1" Plant-Mix and Seal-coated
Pavement now in To be Res with 1" Plant-Mix and Sea
ROAD
COLIMA
MIRADA
Curb Line
Property Line
807.95' c. to c.
1466 L.n. Ft. of Pavement now in To be resurfaced with 1" Plant-Mix and Seal-coated
818.05' c. to c.
PLAN
Scale — 1" = 40'
ROADWAY
PROFILE
Scale, Horiz. 1" = 40 Feet
Vert. 1" = 4 Feet
1210'
1200'