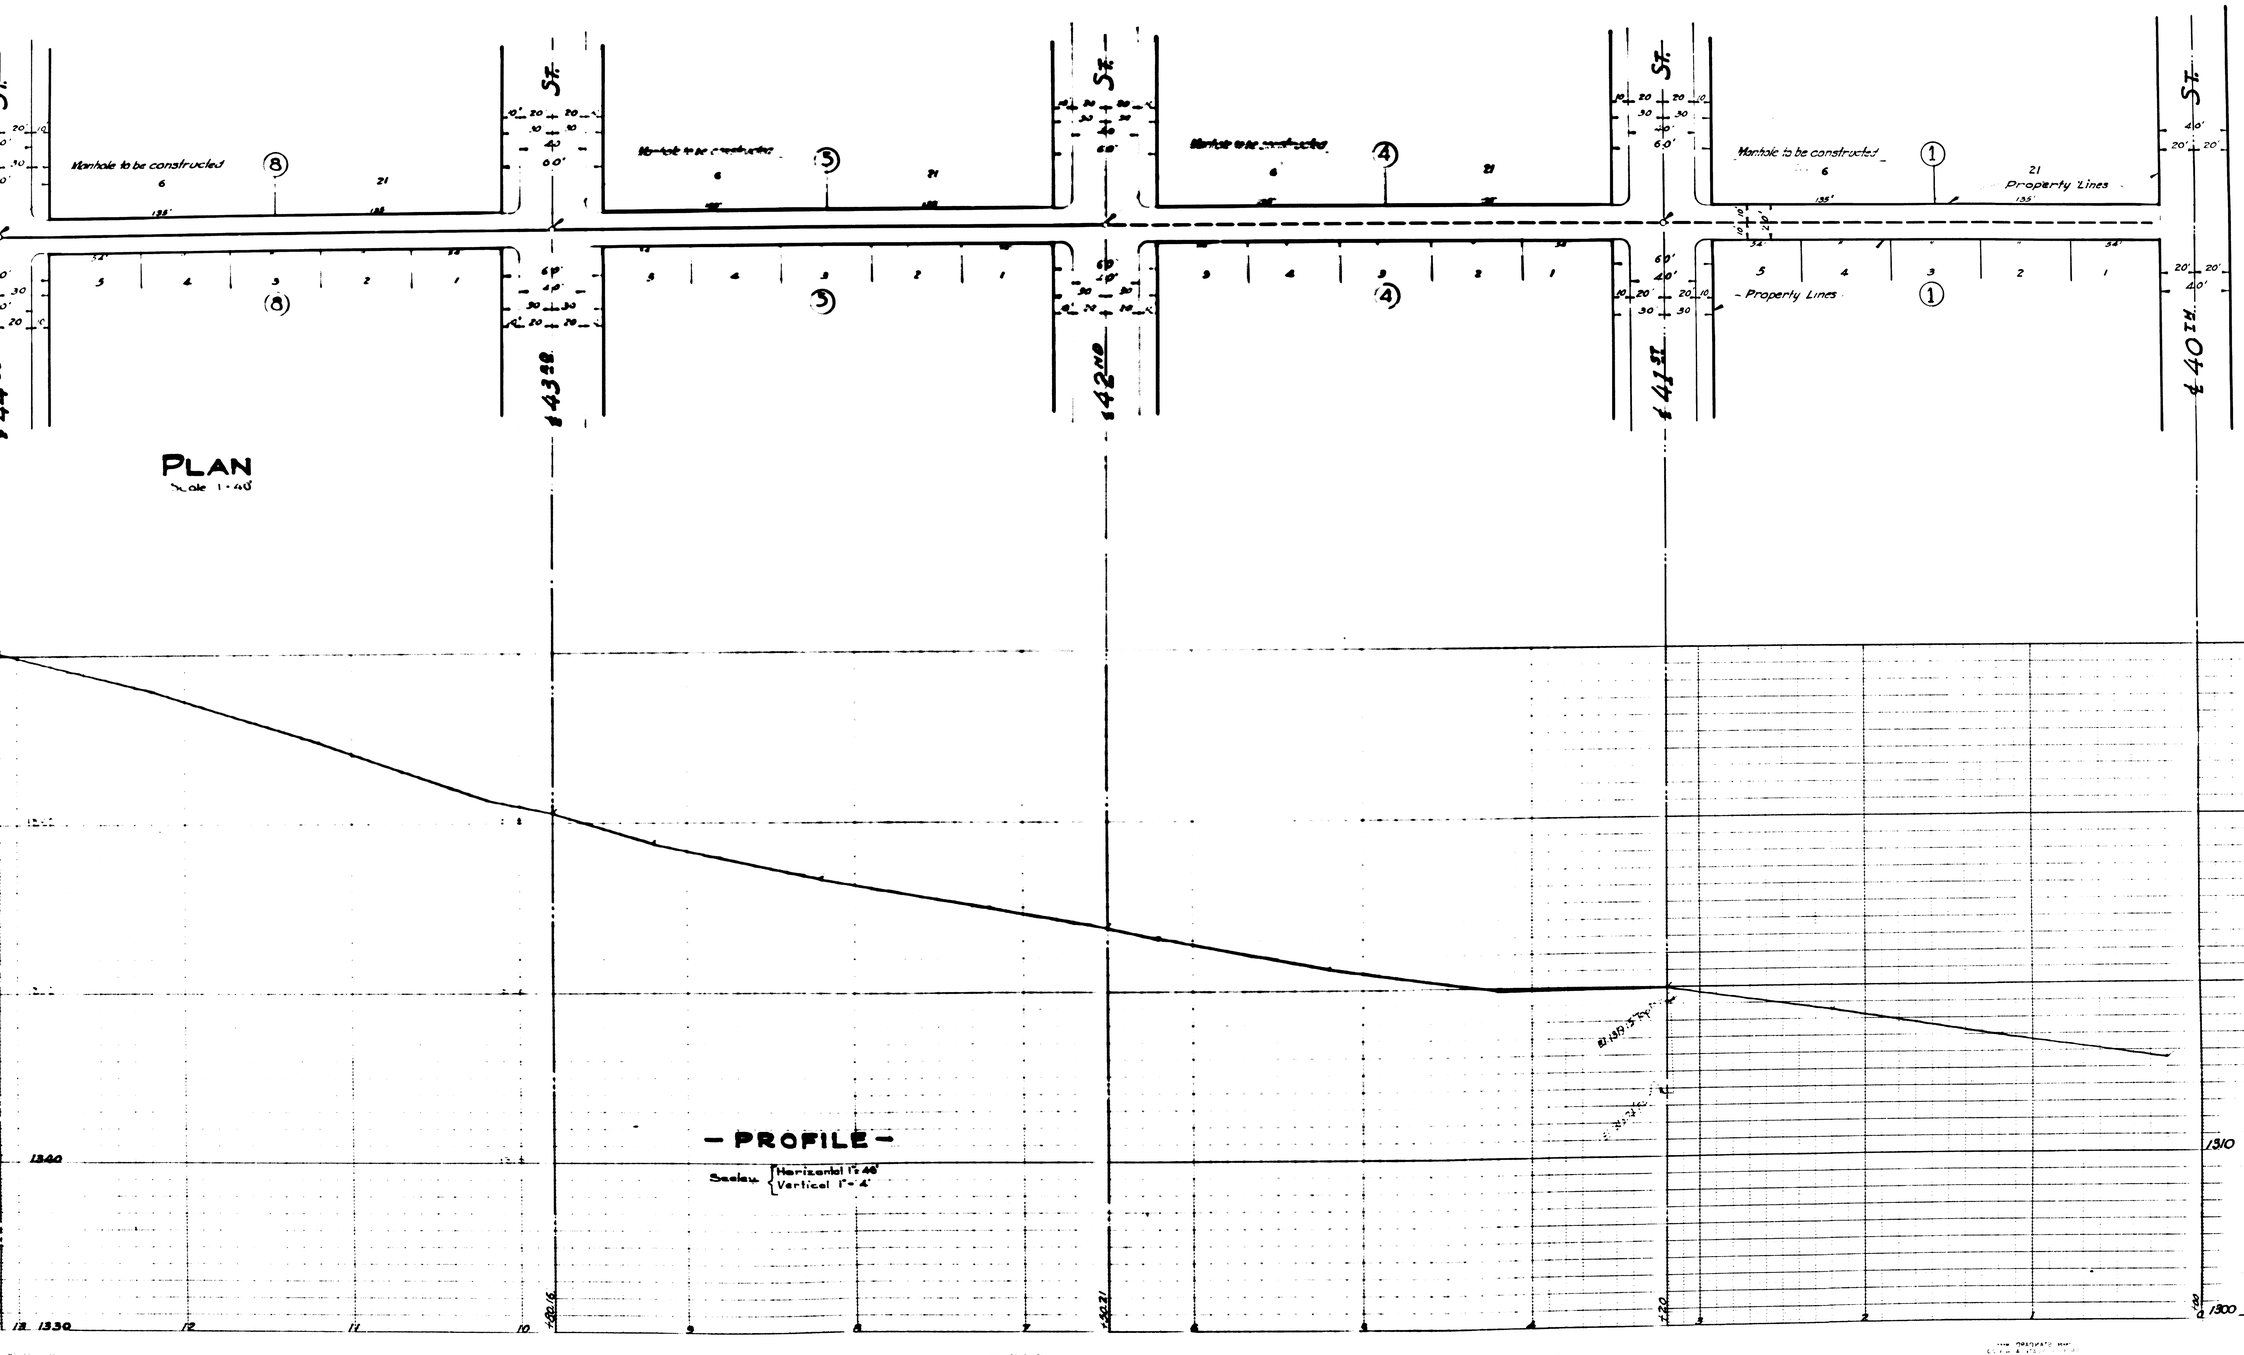

DEPARTMENT OF ENGINEERING
CITY OF SAN BERNARDINO

BRADFORD ALLEY
40TH STREET to SIERRA WAY
SEWER

SUBMITTED BY _____ REFERENCE
APPROVED _____ 19__ DRAWN BY
CITY ENGINEER CHECKED BY
REGISTERED CIVIL ENGINEER NO. _____

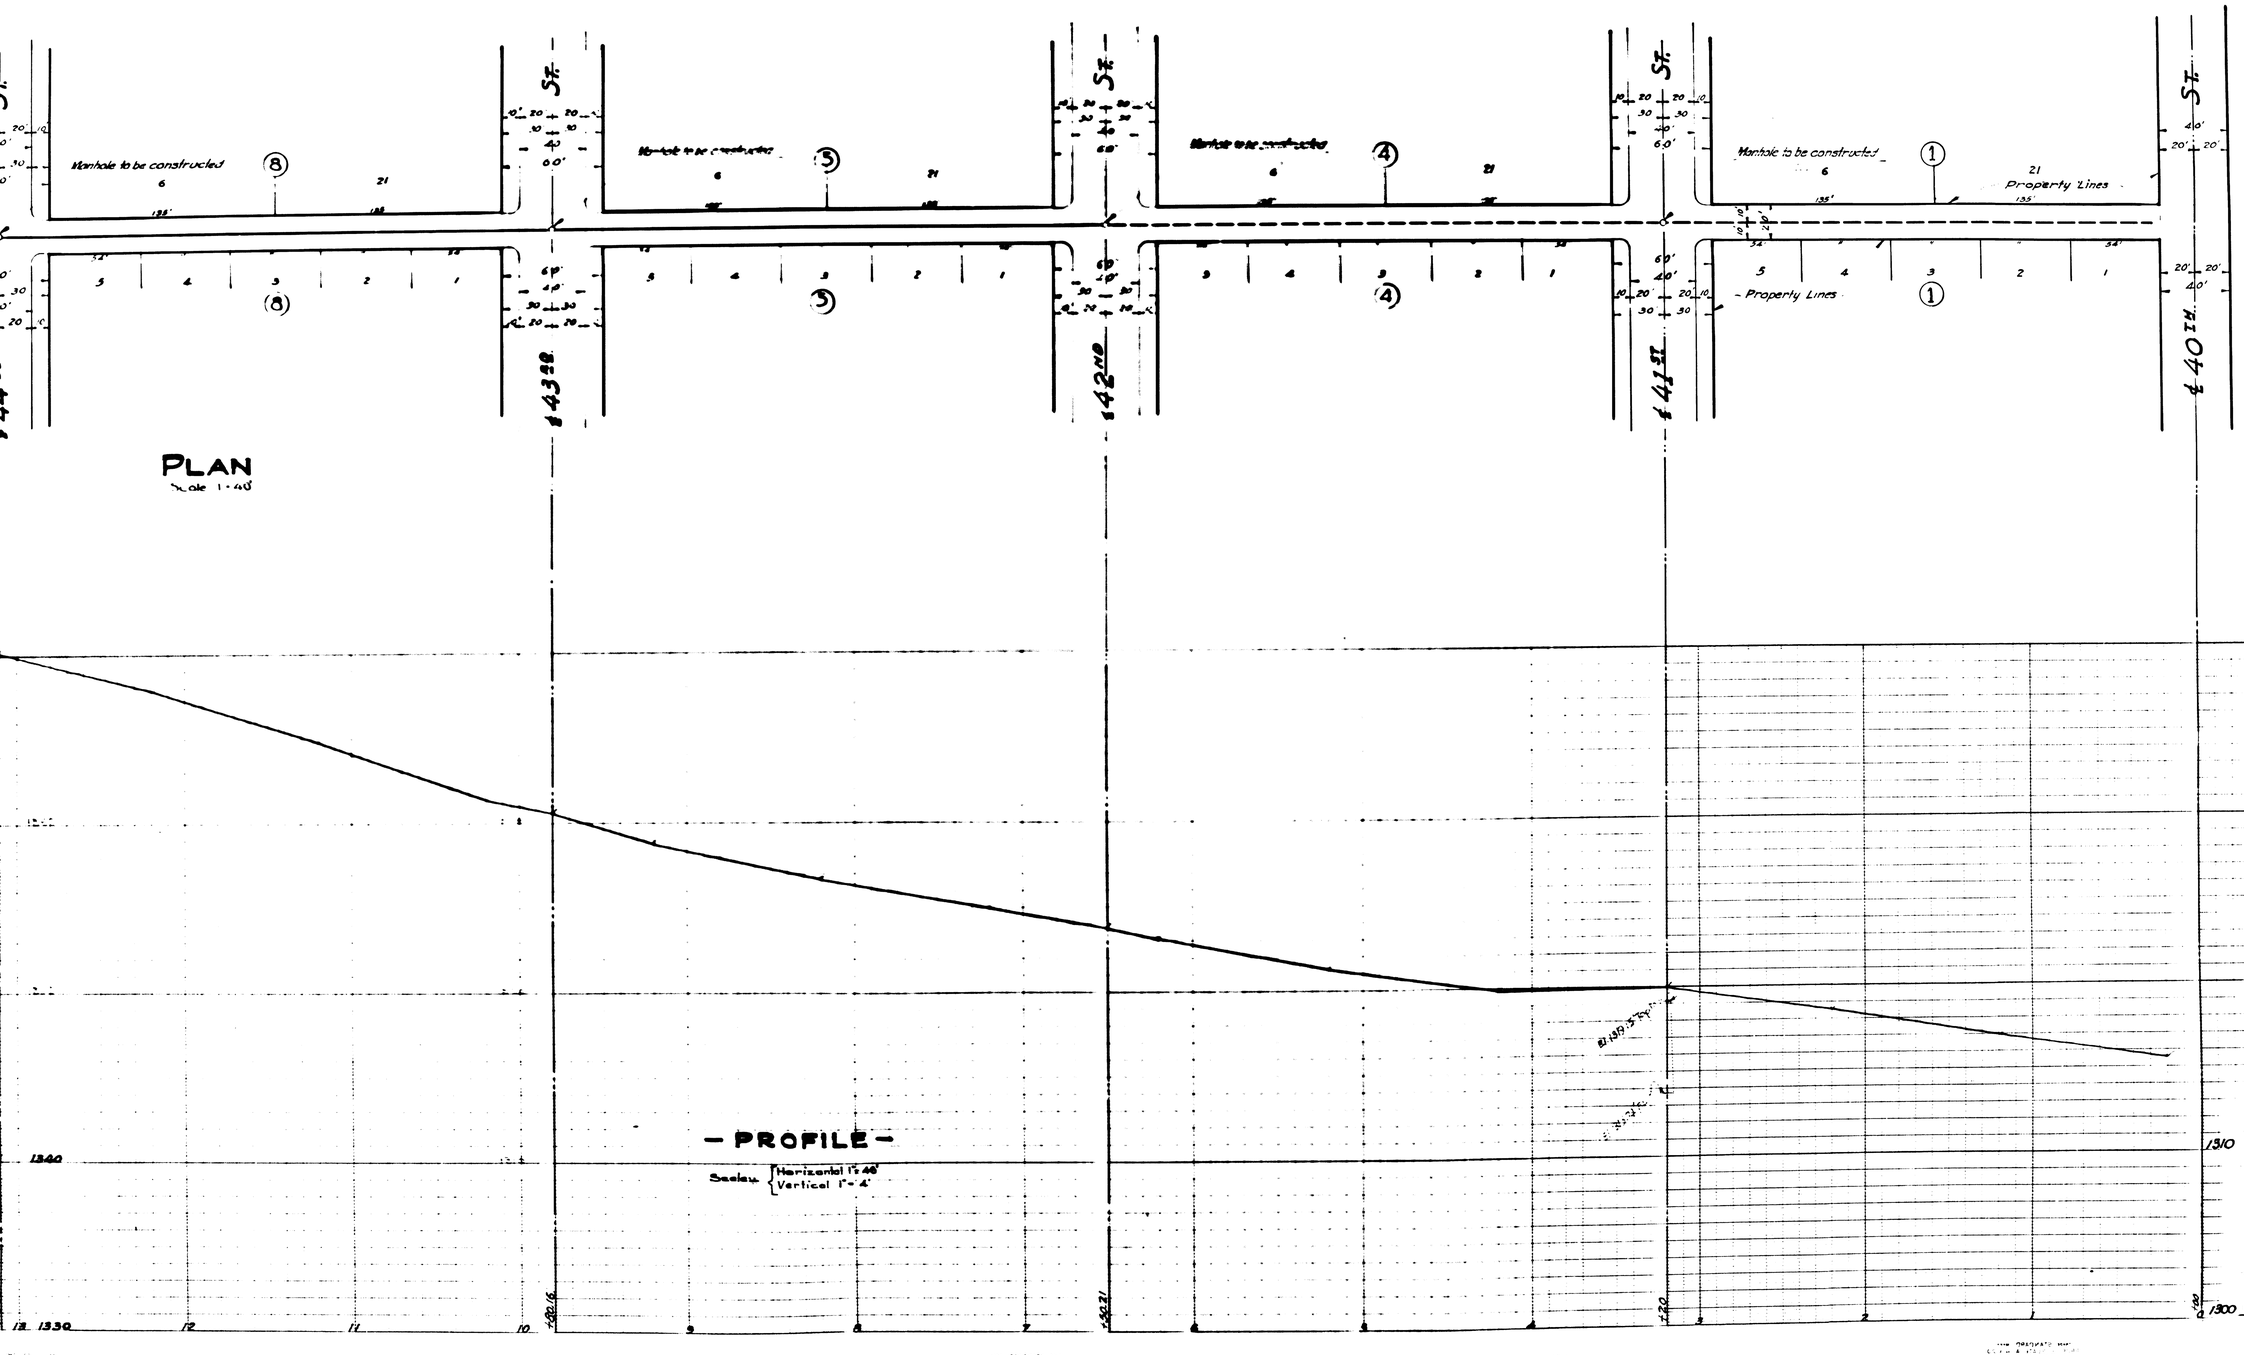

DEPARTMENT OF ENGINEERING
CITY OF SAN BERNARDINO

BRADFORD ALLEY
40TH STREET to SIERRA WAY
SEWER

SUBMITTED BY _____ REFERENCE
APPROVED _____ 19__ DRAWN BY
CITY ENGINEER CHECKED BY
REGISTERED CIVIL ENGINEER NO. _____