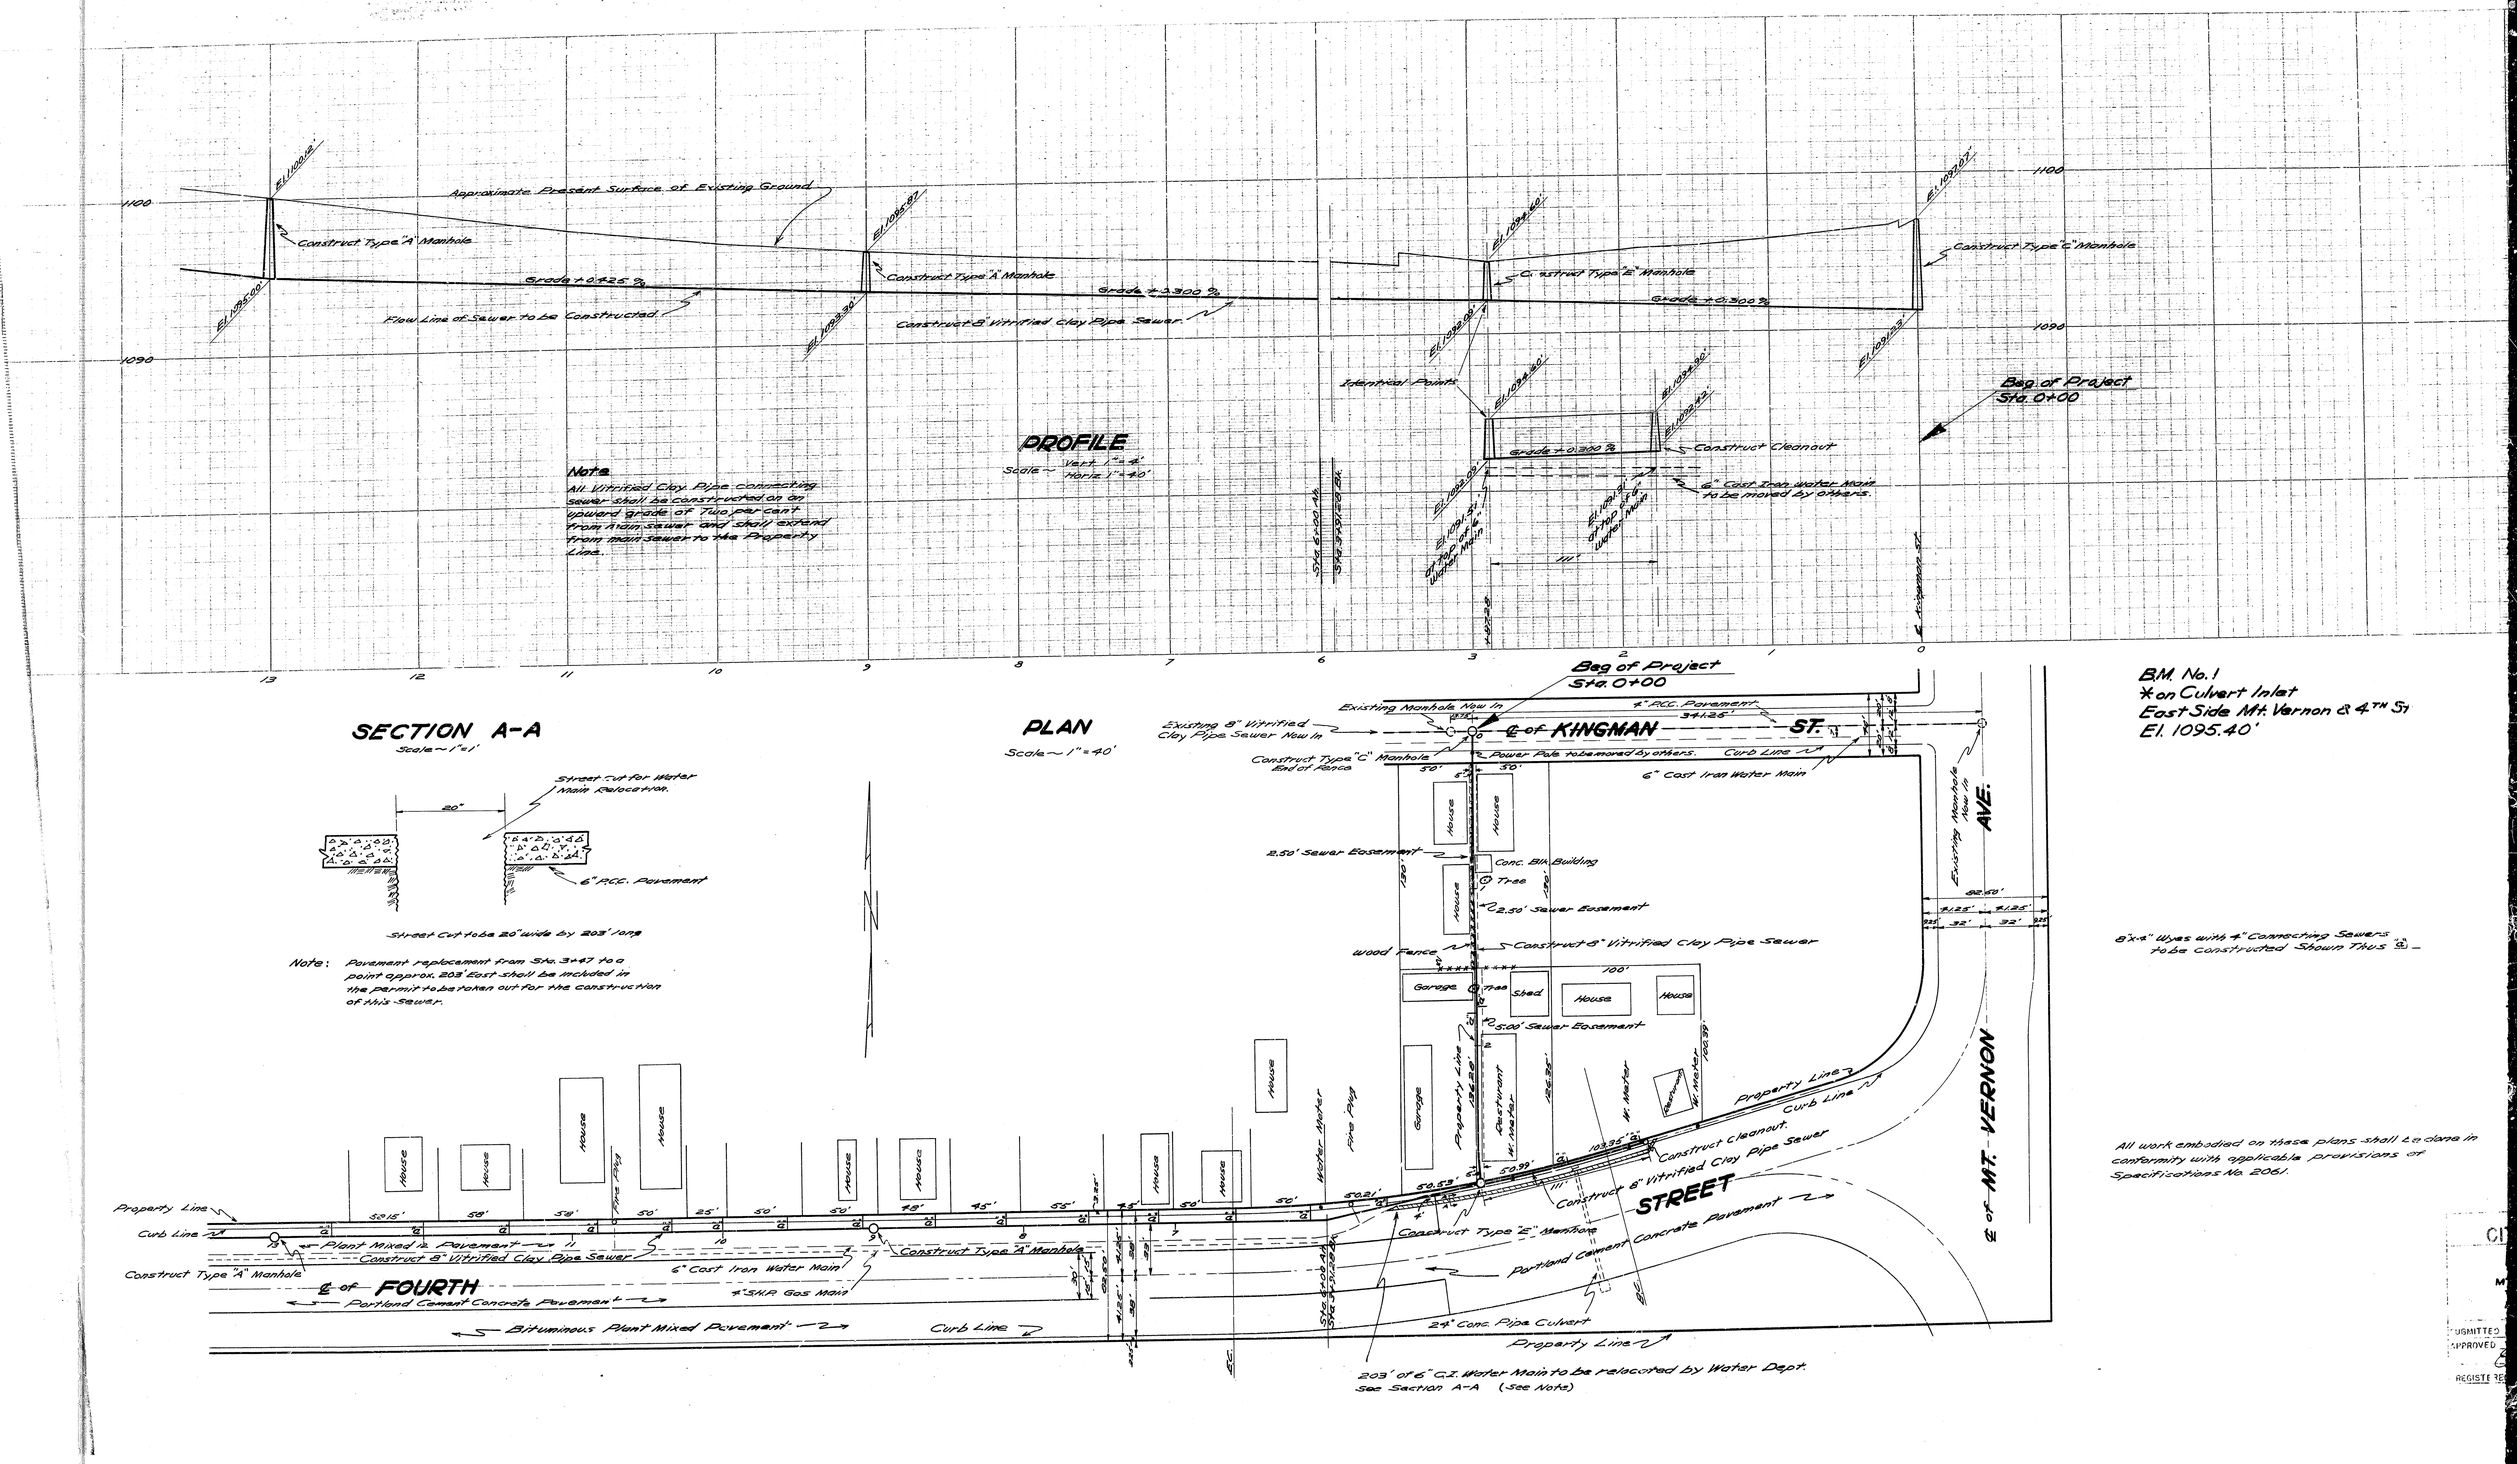

B.M. No. 1
* on Culvert Inlet
East Side Mt. Vernon & 4TH St
El. 1095.40'

8"x4" Wyes with 4" Connecting Sewers to be Constructed Shown Thus

All work embodied on these plans shall be done in conformity with applicable provisions of Specifications No. 2061.

SUBMITTED
APPROVED
REGISTERED

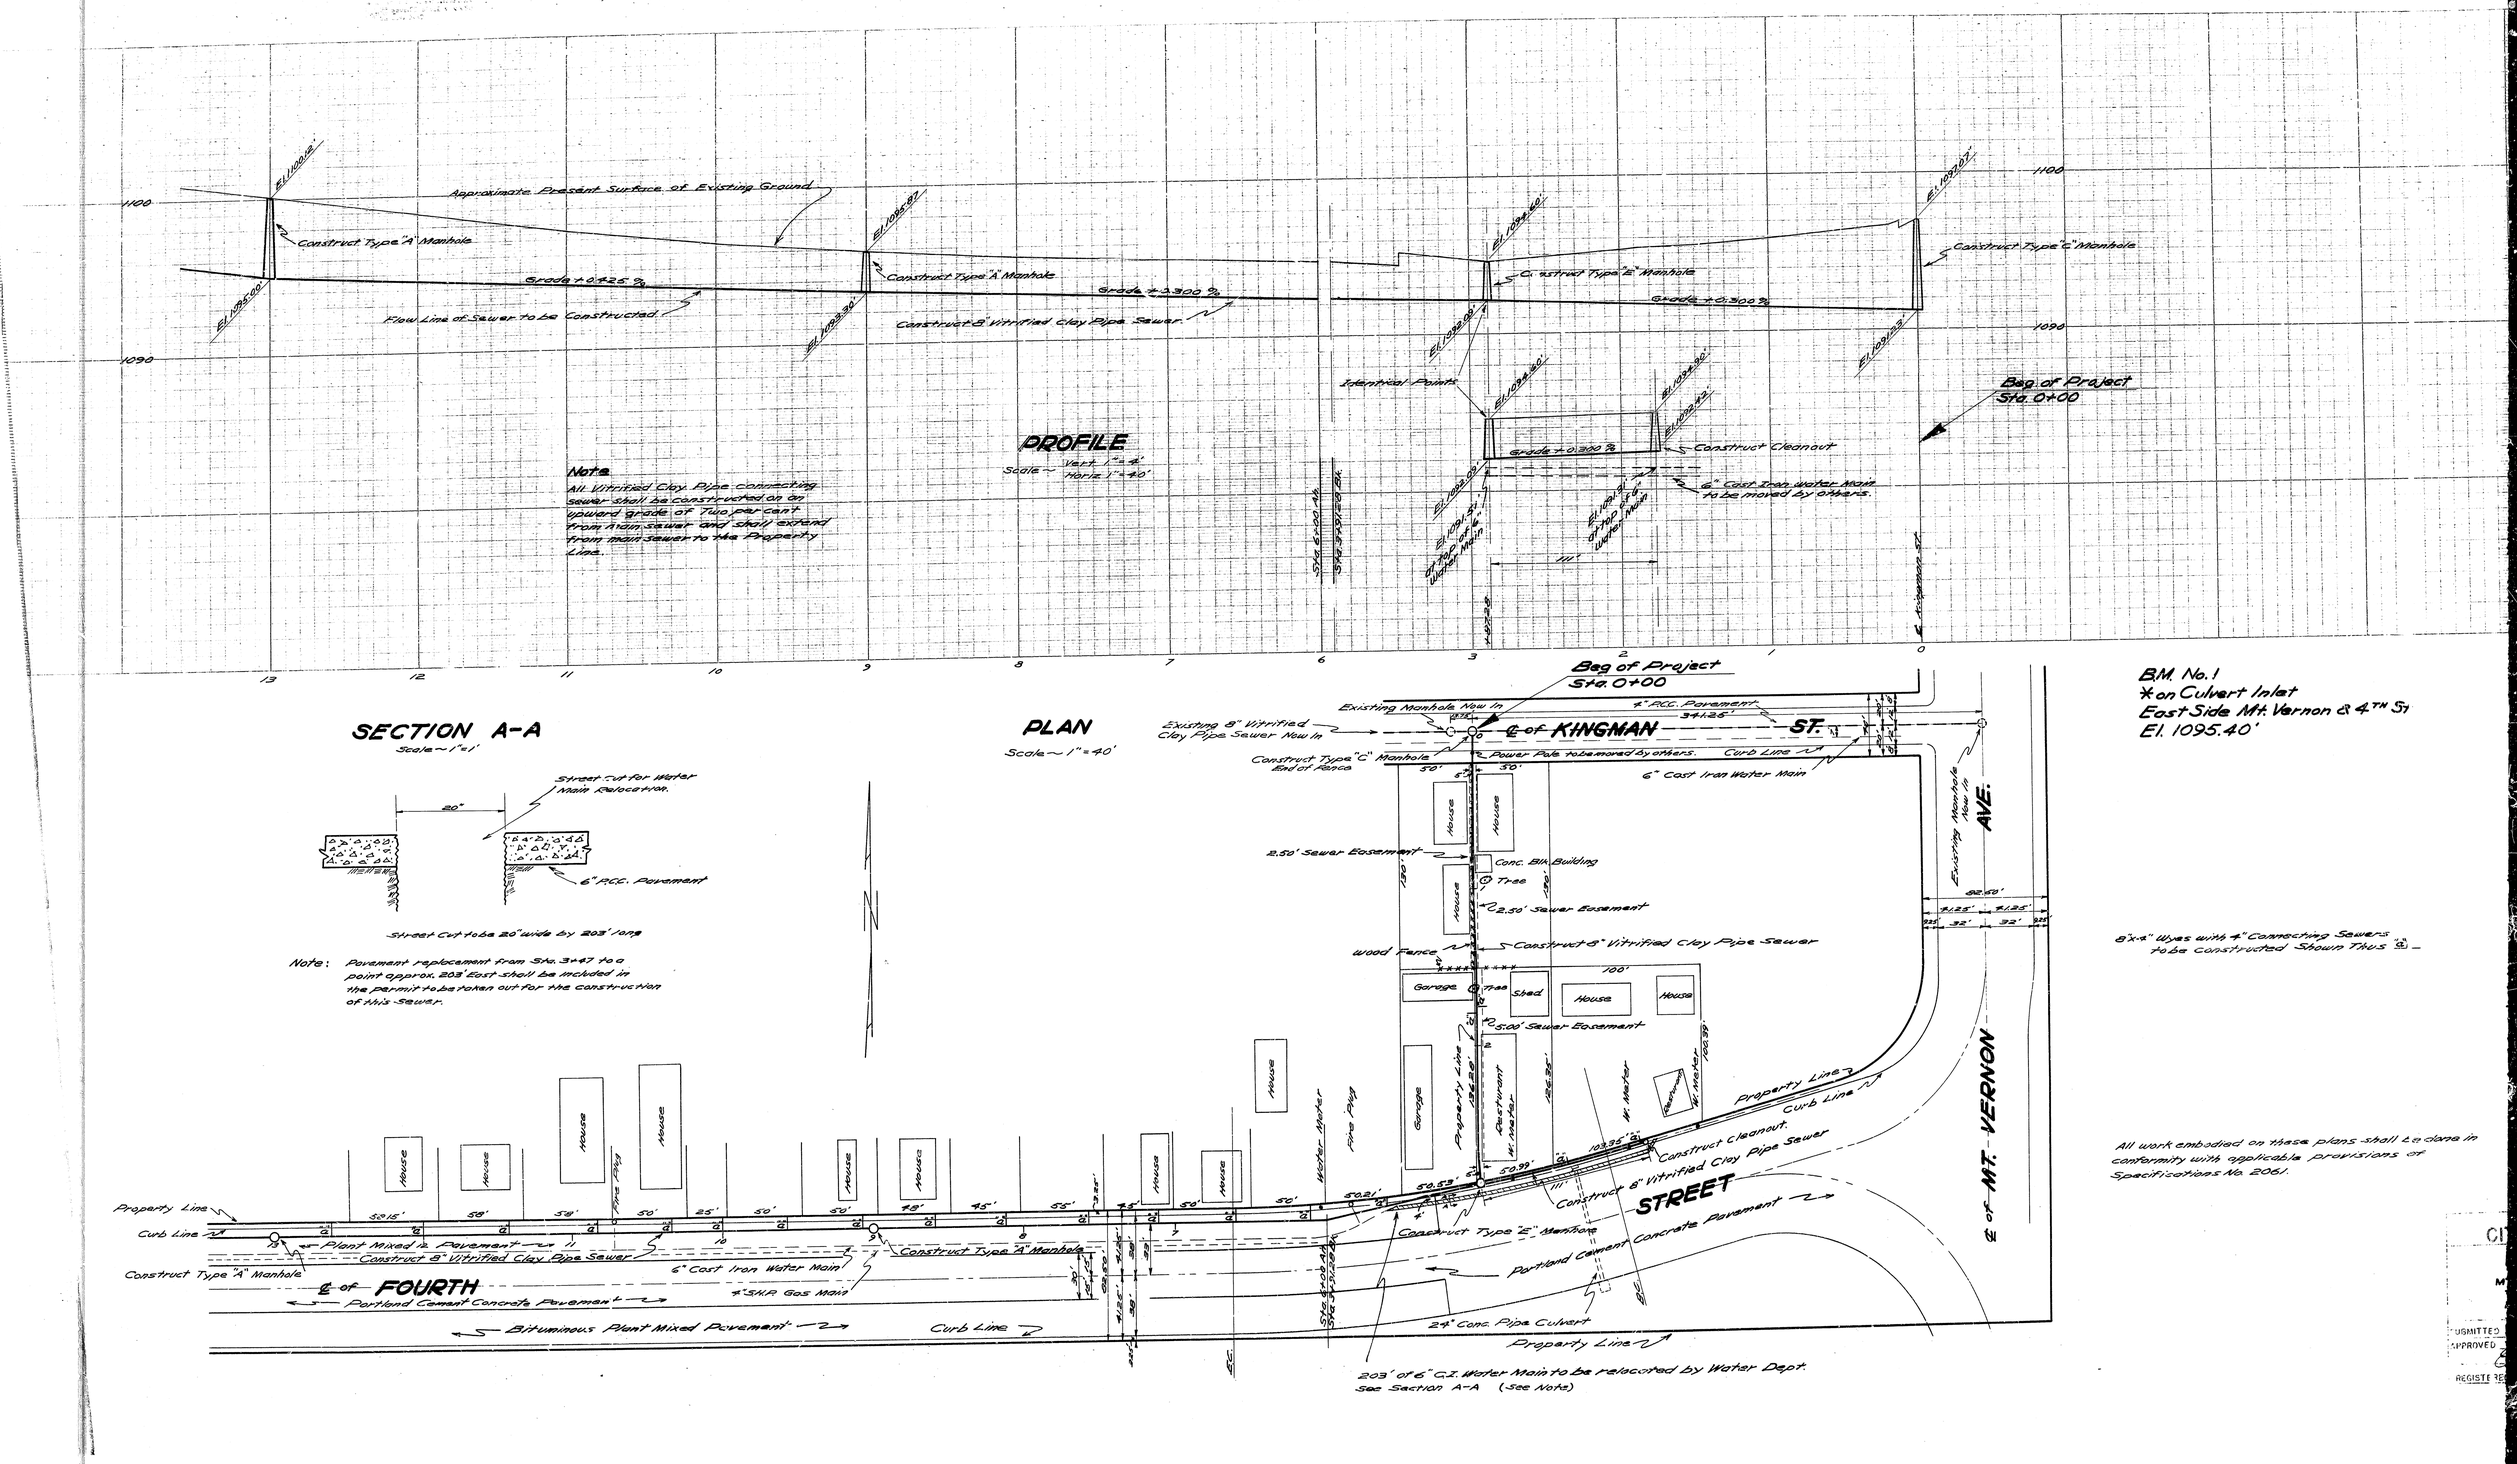

B.M. No. 1
* on Culvert Inlet
East Side Mt. Vernon & 4TH St
El. 1095.40'

8"x4" Wyes with 4" Connecting Sewers to be Constructed Shown Thus

All work embodied on these plans shall be done in conformity with applicable provisions of Specifications No. 2061.

SUBMITTED
APPROVED
REGISTERED

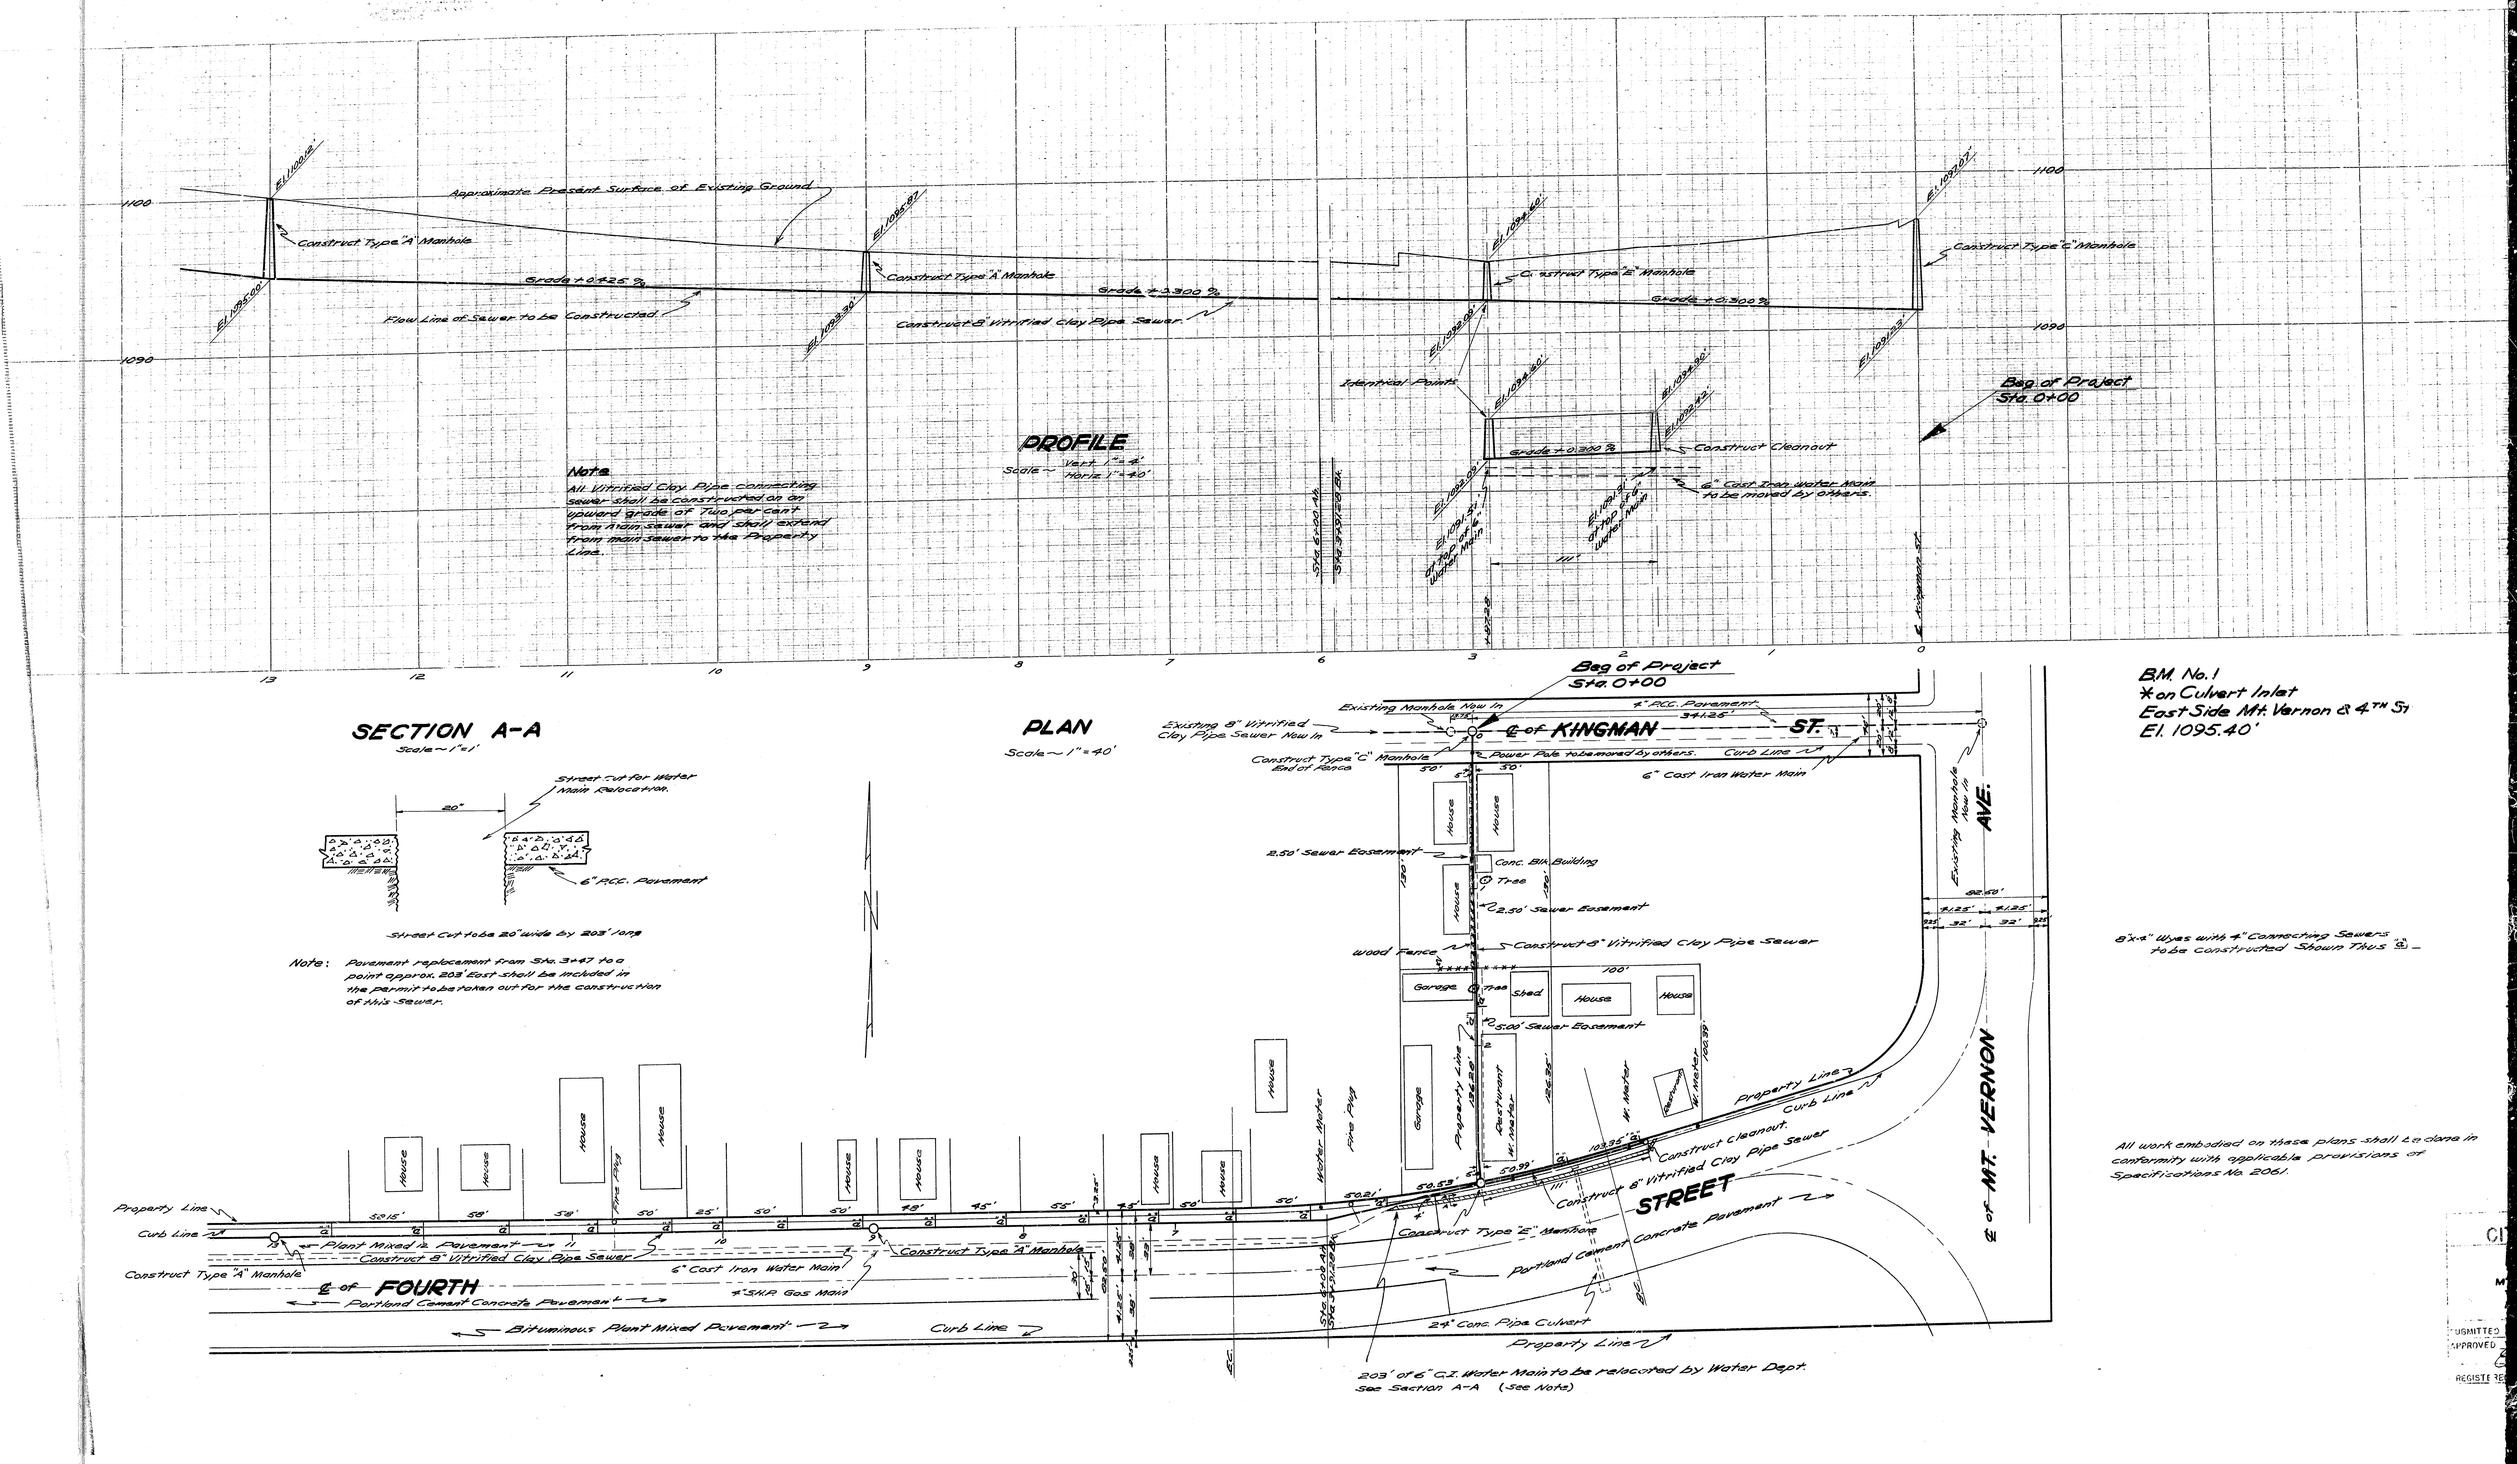

B.M. No. 1
* on Culvert Inlet
East Side Mt. Vernon & 4TH St
El. 1095.40'

8"x4" Wyes with 4" Connecting Sewers to be Constructed Shown Thus

All work embodied on these plans shall be done in conformity with applicable provisions of Specifications No. 2061.

SUBMITTED
APPROVED
REGISTERED