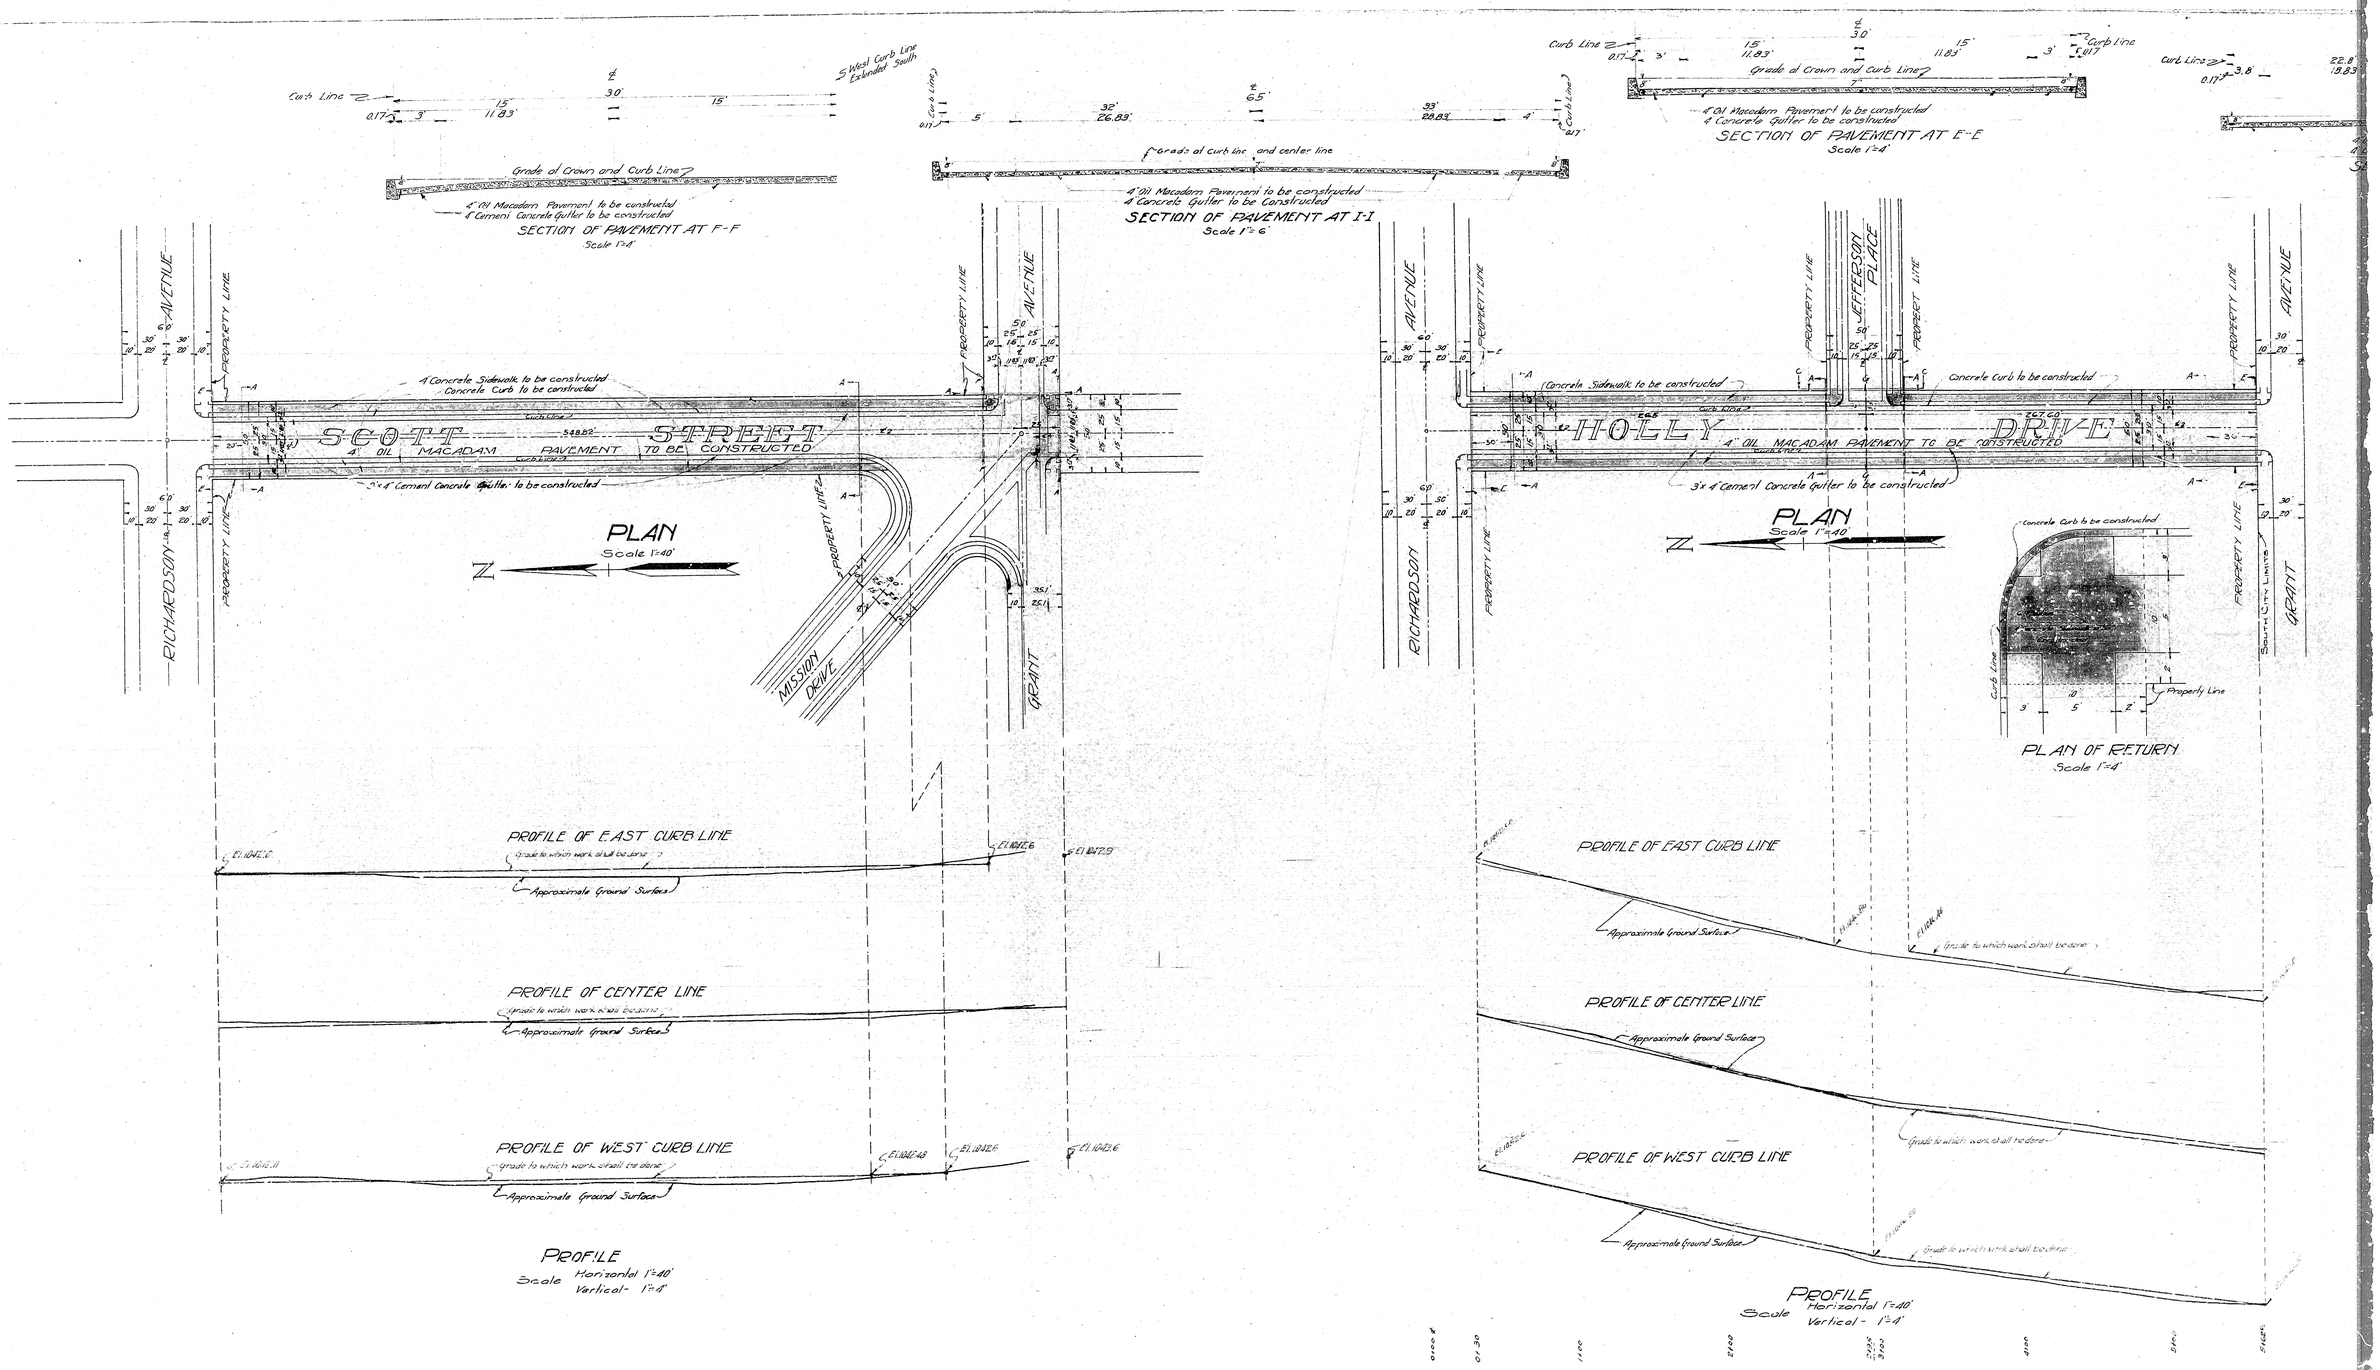
Curb Line
Grade of Crown and Curb Line
4" Oil Macadam Pavement to be constructed
4" Cement Concrete Gutter to be constructed
SECTION OF PAVEMENT AT F-F
Scale 1"=4'
Grade of curb line and center line
4" Oil Macadam Pavement to be constructed
4" Concrete Gutter to be Constructed
SECTION OF PAVEMENT AT I-I
Scale 1"=6'
SECTION OF PAVEMENT AT E-E
Scale 1"=4'
SCOTT STREET
4" OIL MACADAM PAVEMENT TO BE CONSTRUCTED
4" Concrete Sidewalk to be constructed
Concrete Curb to be constructed
3"x4" Cement Concrete Gutter to be constructed
RICHARDSON AVENUE
GRANT AVENUE
PROPERTY LINE
MISSION DRIVE
JEFFERSON PLACE
HOLLY DRIVE
PLAN
Scale 1"=40'
PLAN OF RETURN
Scale 1"=4'
Property Line
PROFILE OF EAST CURB LINE
PROFILE OF CENTER LINE
PROFILE OF WEST CURB LINE
Grade to which work shall be done
Approximate Ground Surface
PROFILE
Scale Horizontal 1"=40'
Vertical - 1"=4'

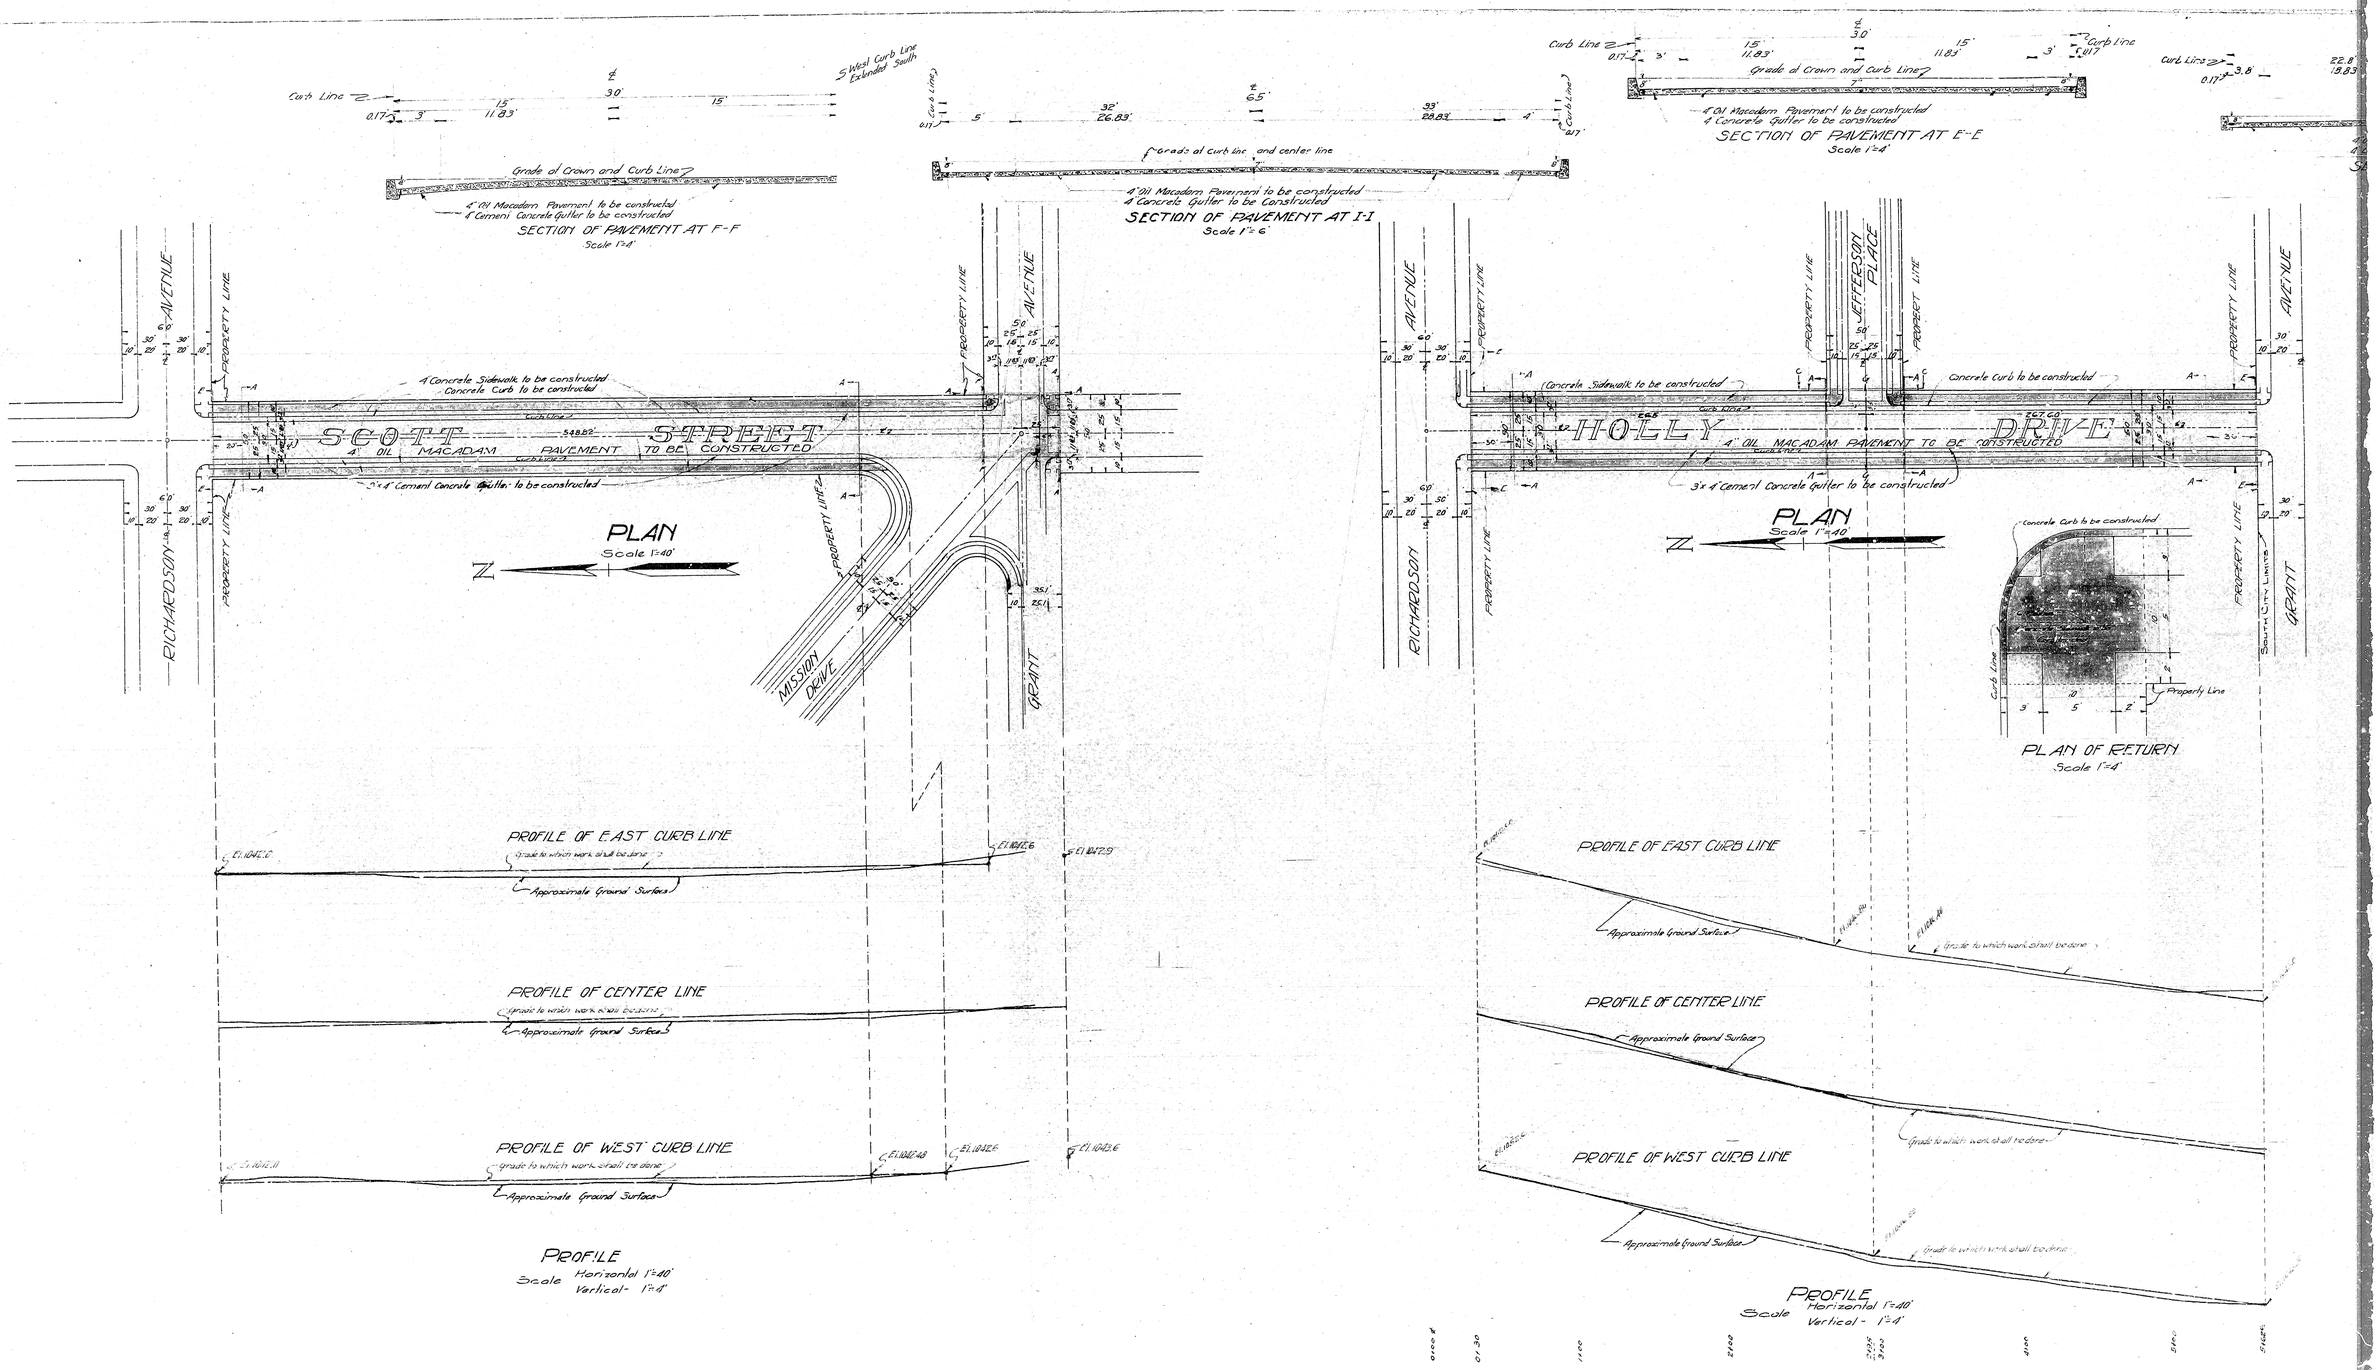
Curb Line
Grade of Crown and Curb Line
4" Oil Macadam Pavement to be constructed
4" Cement Concrete Gutter to be constructed
SECTION OF PAVEMENT AT F-F
Scale 1"=4'
Grade of curb line and center line
4" Oil Macadam Pavement to be constructed
4" Concrete Gutter to be Constructed
SECTION OF PAVEMENT AT I-I
Scale 1"=6'
SECTION OF PAVEMENT AT E-E
Scale 1"=4'
SCOTT STREET
4" OIL MACADAM PAVEMENT TO BE CONSTRUCTED
4" Concrete Sidewalk to be constructed
Concrete Curb to be constructed
3"x4" Cement Concrete Gutter to be constructed
RICHARDSON AVENUE
GRANT AVENUE
PROPERTY LINE
MISSION DRIVE
JEFFERSON PLACE
HOLLY DRIVE
PLAN
Scale 1"=40'
PLAN OF RETURN
Scale 1"=4'
Property Line
PROFILE OF EAST CURB LINE
PROFILE OF CENTER LINE
PROFILE OF WEST CURB LINE
Grade to which work shall be done
Approximate Ground Surface
PROFILE
Scale Horizontal 1"=40'
Vertical - 1"=4'