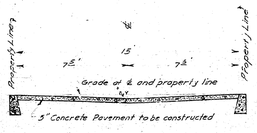

SECTION OF PAVEMENT AT H-H
Scale 1" = 4'

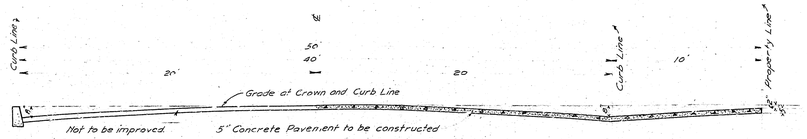

SECTION OF PAVEMENT AT M-M
Scale 1" = 4'

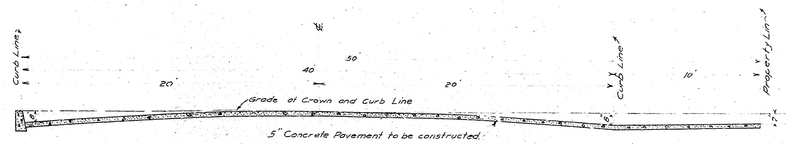

SECTION OF PAVEMENT AT J-J
Scale 1" = 4'

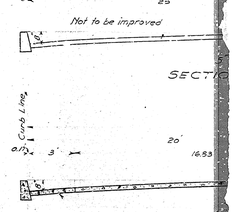

SECTI

SECTI

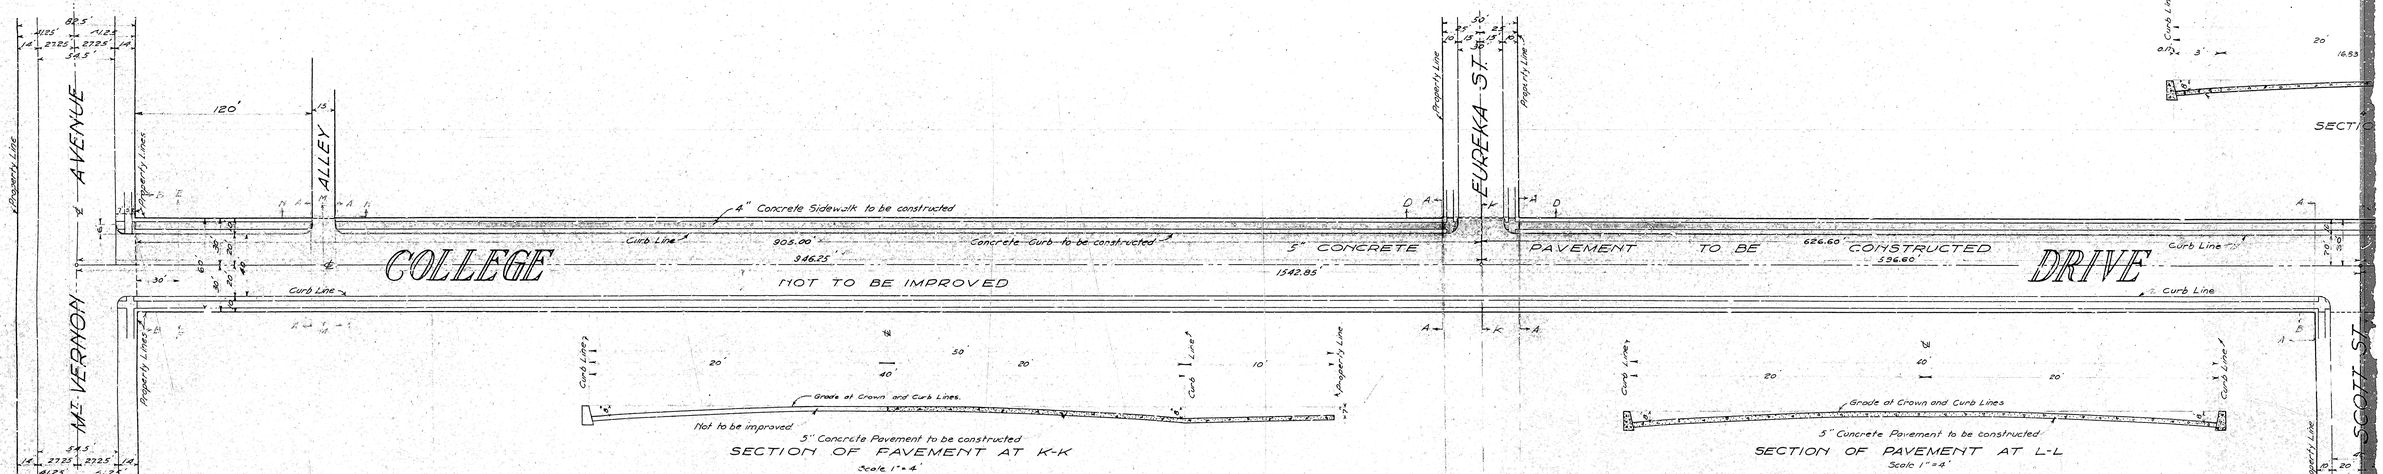

SECTION OF PAVEMENT AT K-K
Scale 1" = 4'

SECTION OF PAVEMENT AT L-L
Scale 1" = 4'

PROFILE OF NORTH CURB LINE

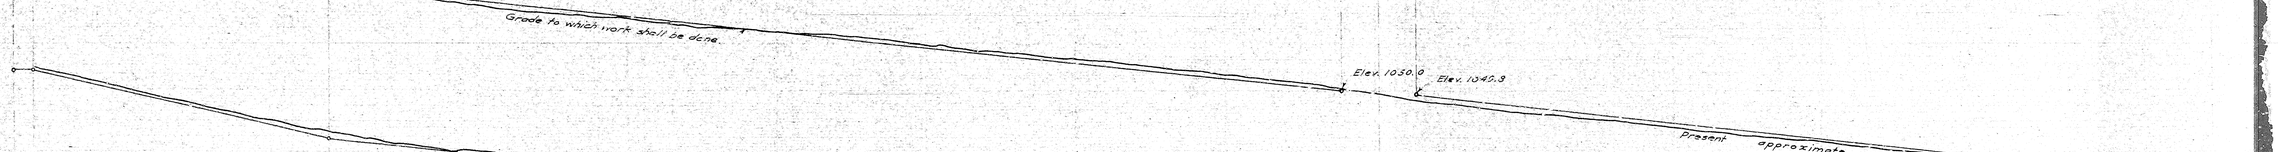

PROFILE OF CENTER LINE

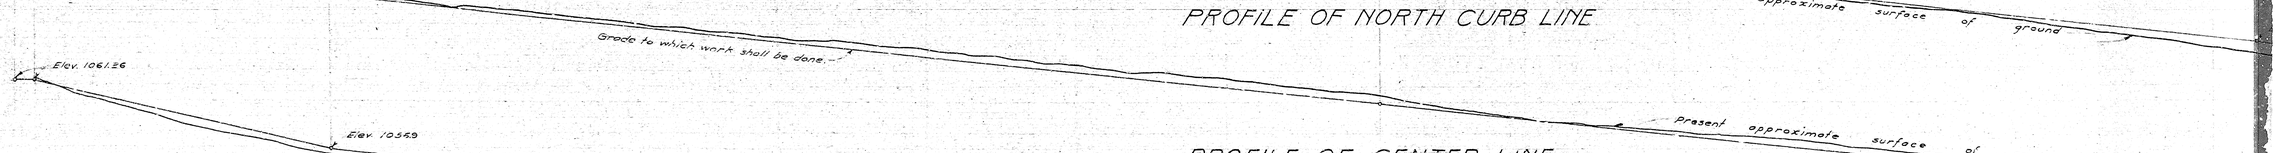

PROFILE OF SOUTH CURB LINE

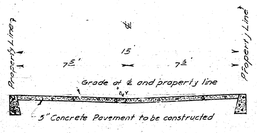

SECTION OF PAVEMENT AT H-H
Scale 1" = 4'

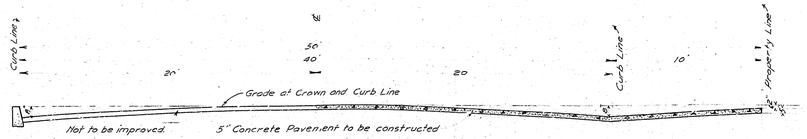

SECTION OF PAVEMENT AT M-M
Scale 1" = 4'

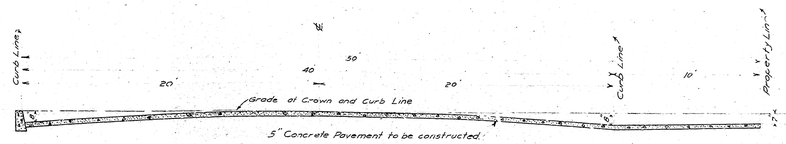

SECTION OF PAVEMENT AT J-J
Scale 1" = 4'

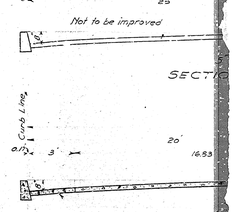

SECTI

SECTI

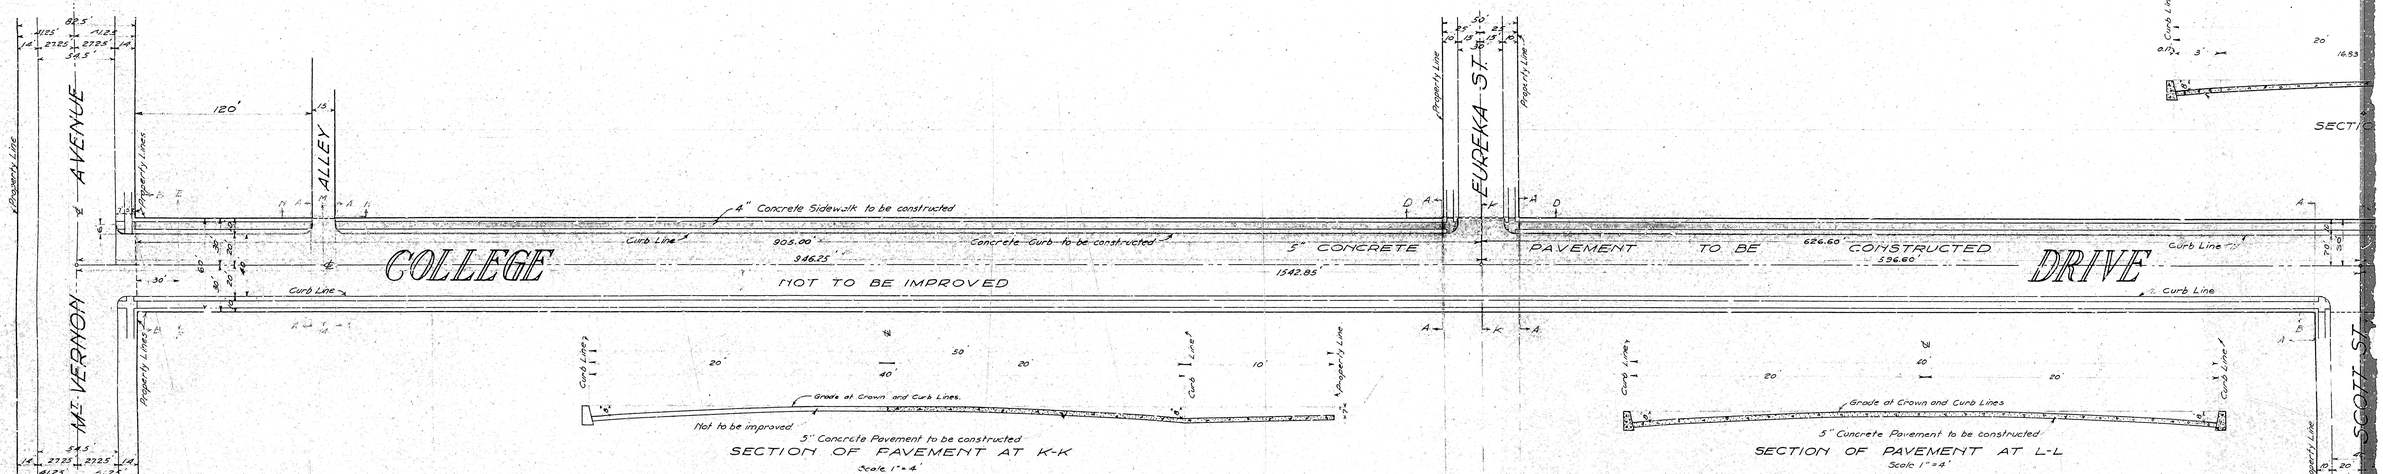

SECTION OF PAVEMENT AT K-K
Scale 1" = 4'

SECTION OF PAVEMENT AT L-L
Scale 1" = 4'

PROFILE OF NORTH CURB LINE

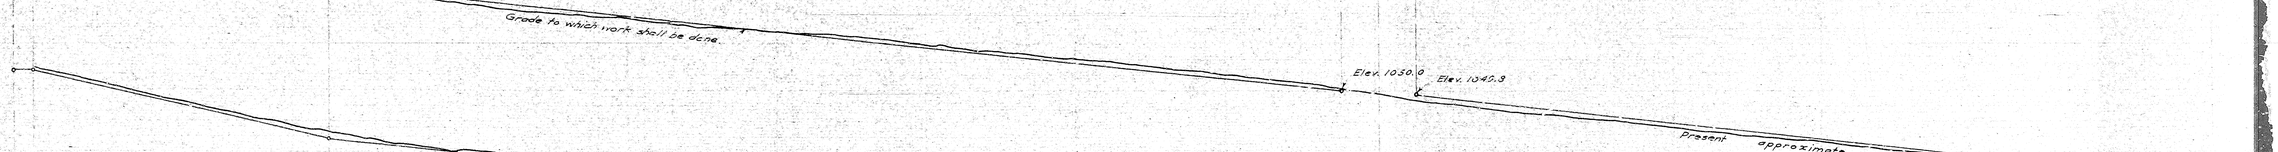

PROFILE OF CENTER LINE

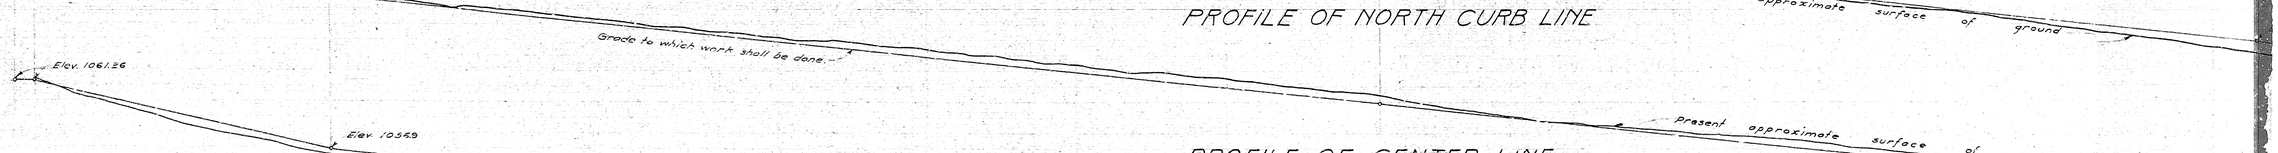

PROFILE OF SOUTH CURB LINE