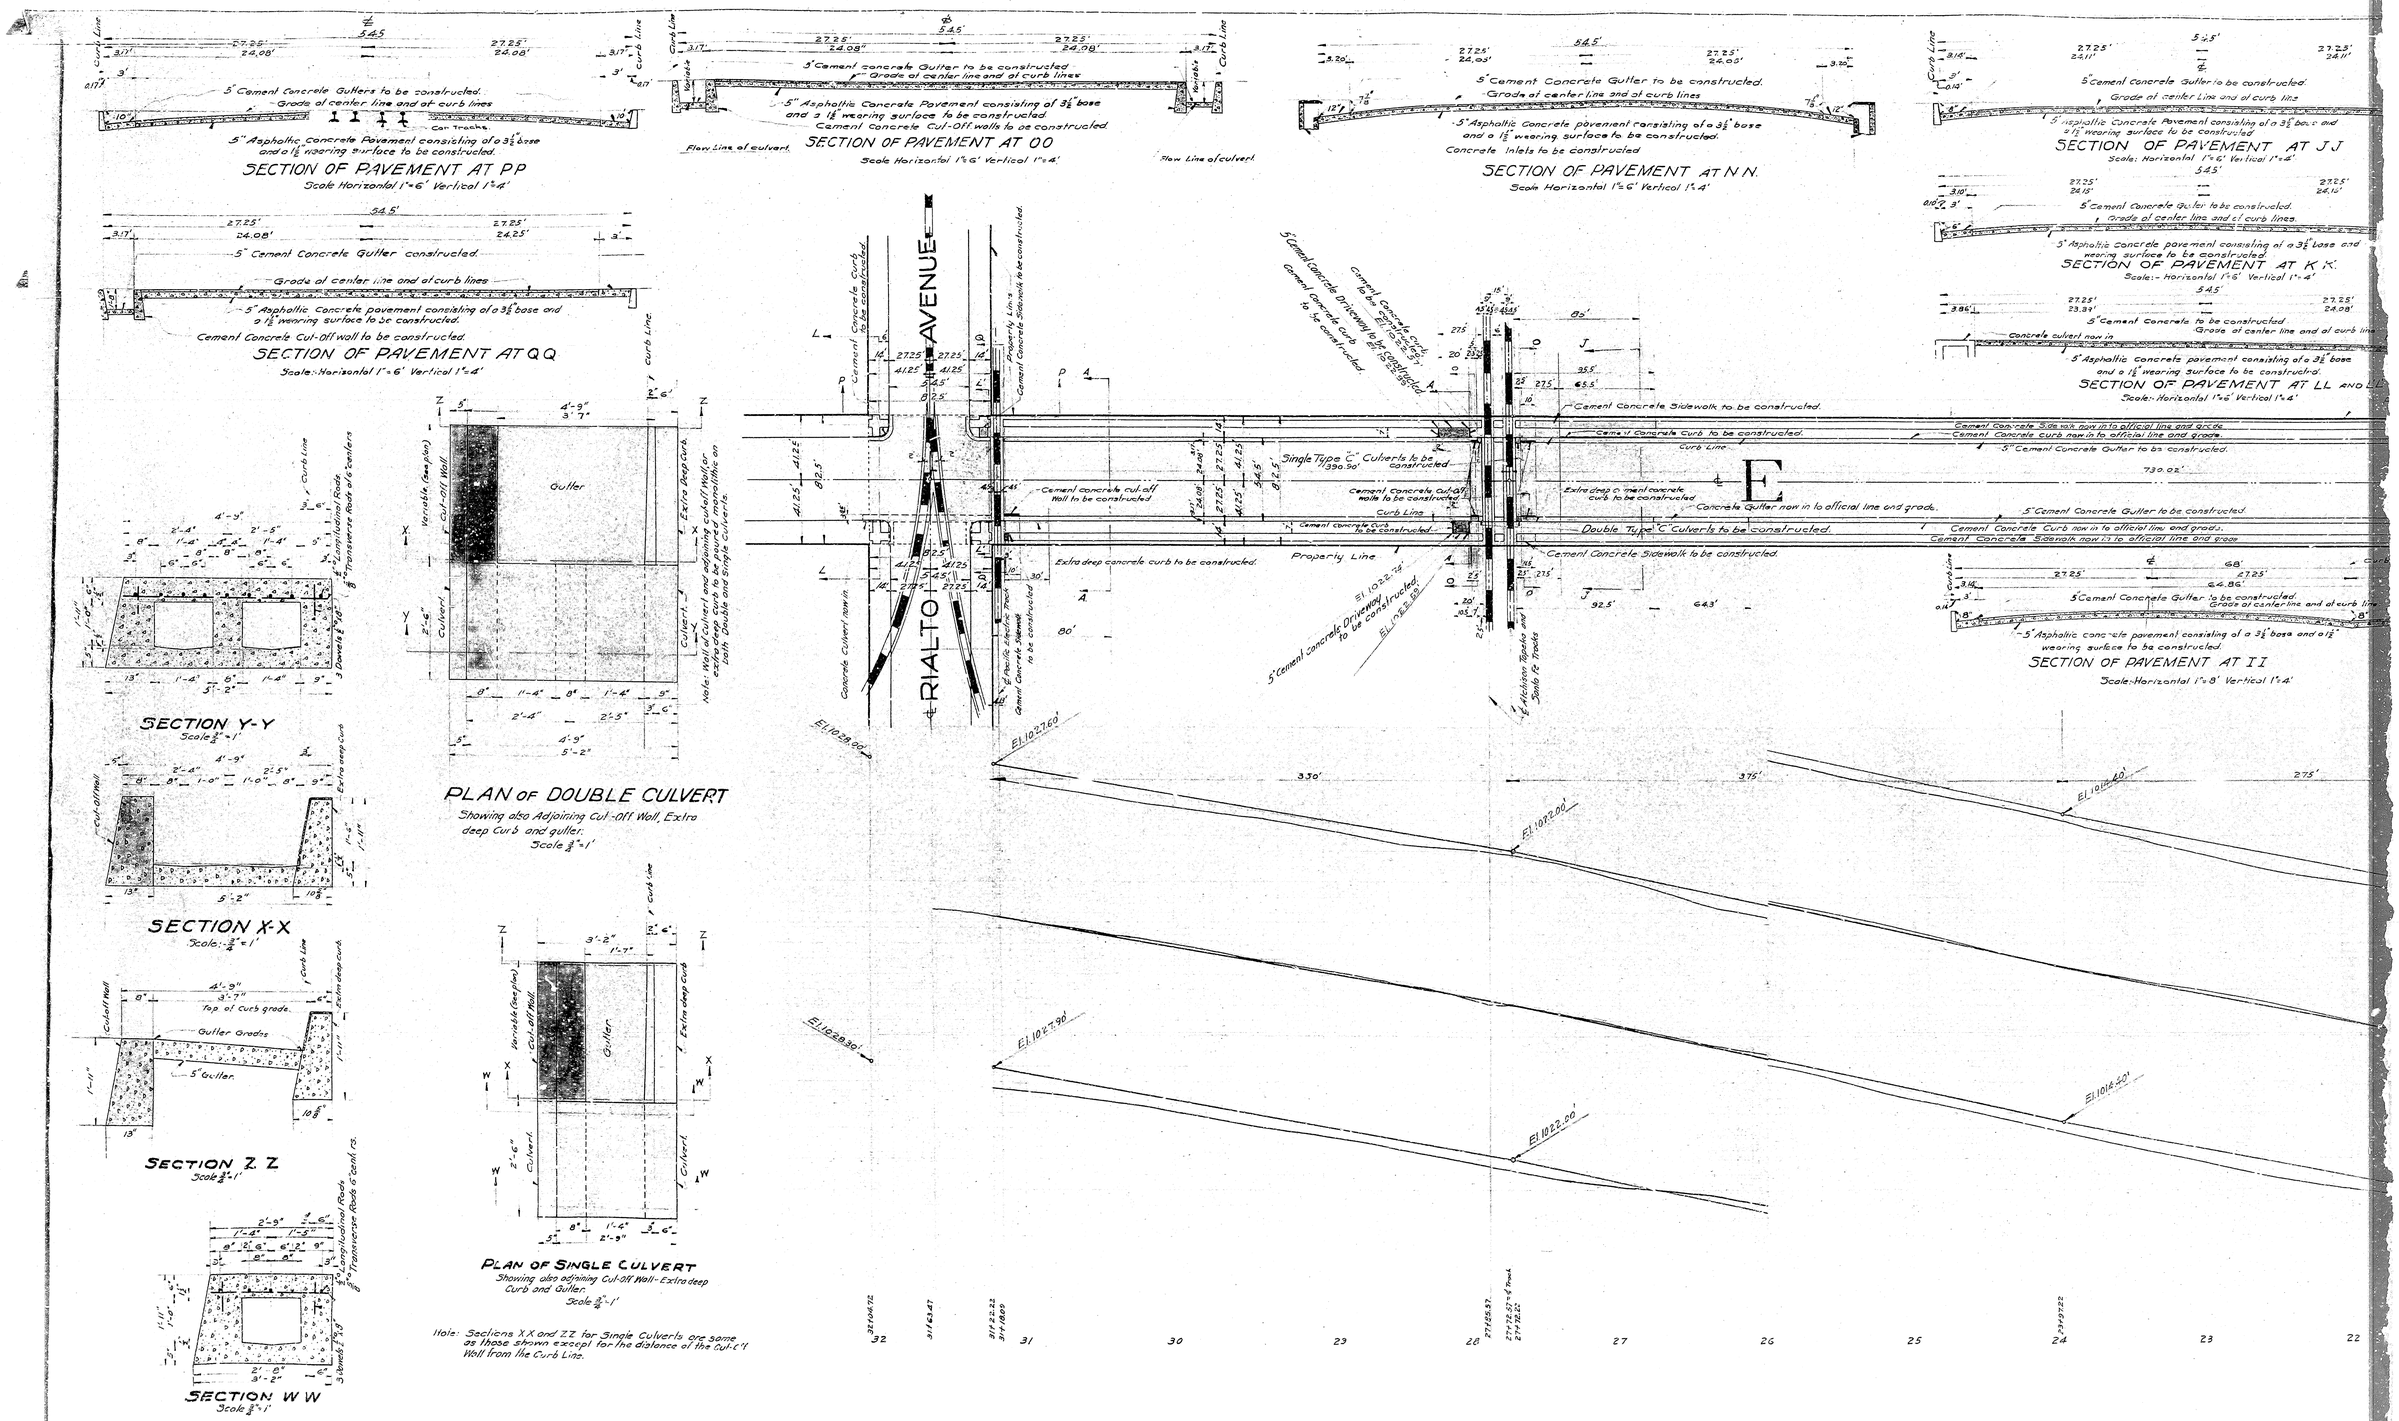
SECTION OF PAVEMENT AT PP
Scale Horizontal 1"=6' Vertical 1"=4'
5" Cement Concrete Gutters to be constructed.
Grade of center line and at curb lines
5" Asphaltic Concrete Pavement consisting of a 3½" base and a 1½" wearing surface to be constructed.
Car Tracks
SECTION OF PAVEMENT AT OO
Scale Horizontal 1"=6' Vertical 1"=4'
5" Cement concrete Gutter to be constructed
Grade of center line and at curb lines
5" Asphaltic Concrete Pavement consisting of 3½" base and a 1½" wearing surface to be constructed.
Cement Concrete Cut-Off walls to be constructed.
Flow Line of culvert.
SECTION OF PAVEMENT AT N N.
Scale Horizontal 1"=6' Vertical 1"=4'
5" Cement Concrete Gutter to be constructed.
Grade of center line and at curb lines
5" Asphaltic Concrete pavement consisting of a 3½" base and a 1½" wearing surface to be constructed.
Concrete Inlets to be constructed
SECTION OF PAVEMENT AT J J
Scale: Horizontal 1"=6' Vertical 1"=4'
5" Cement Concrete Gutter to be constructed.
Grade of center line and at curb line
5" Asphaltic Concrete Pavement consisting of a 3½" base and a 1½" wearing surface to be constructed.
SECTION OF PAVEMENT AT K K.
Scale:- Horizontal 1"=6' Vertical 1"=4'
5" Cement Concrete Gutter constructed.
Grade of center line and at curb lines
5" Asphaltic Concrete pavement consisting of a 3½" base and a 1½" wearing surface to be constructed.
Cement Concrete Cut-Off wall to be constructed.
SECTION OF PAVEMENT AT QQ
Scale:-Horizontal 1"=6' Vertical 1"=4'
5" Cement Concrete Gutter to be constructed.
Grade of center line and at curb lines
5" Asphaltic Concrete Pavement consisting of a 3½" base and a 1½" wearing surface to be constructed.
Concrete culvert now in
SECTION OF PAVEMENT AT LL AND LL
Scale:- Horizontal 1"=6' Vertical 1"=4'
5" Cement Concrete Gutter to be constructed.
Grade of center line and at curb line
5" Asphaltic Concrete pavement consisting of a 3½" base and a 1½" wearing surface to be constructed.
SECTION OF PAVEMENT AT II
Scale:-Horizontal 1"=8' Vertical 1"=4'
RIALTO AVENUE
Cement Concrete Sidewalk to be constructed.
Cement Concrete Curb to be constructed.
Cement Concrete Sidewalk now in to official line and grade.
Cement Concrete Curb now in to official line and grade.
Single Type "C" Culverts to be constructed
Double Type "C" Culverts to be constructed.
Cement concrete cut-off wall to be constructed
Extra deep concrete curb to be constructed.
Concrete Gutter now in to official line and grade.
Property Line
Curb Line
Cement Concrete Driveway to be constructed.
Cement Concrete Curb to be constructed.
Cement Concrete Sidewalk to be constructed.
Extra deep concrete curb to be constructed.
Concrete Culvert now in.
Cement Concrete Sidewalk to be constructed.
Cement Concrete Curb to be constructed.
Cement concrete Curb to be constructed.
Cement concrete Driveway to be constructed.
Cement concrete curb to be constructed.
Cement Concrete Sidewalk to be constructed.
Cement Concrete Curb now in to official line and grade.
Cement Concrete Sidewalk now in to official line and grade
Concrete Gutter now in to official line and grade.
Cement Concrete Gutter to be constructed.
Cement Concrete Curb now in to official line and grade.
Cement Concrete Sidewalk now in to official line and grade
Extra deep concrete curb to be constructed.
Cement Concrete Sidewalk to be constructed.
Cement Concrete Sidewalk to be constructed.
Cement Concrete Curb