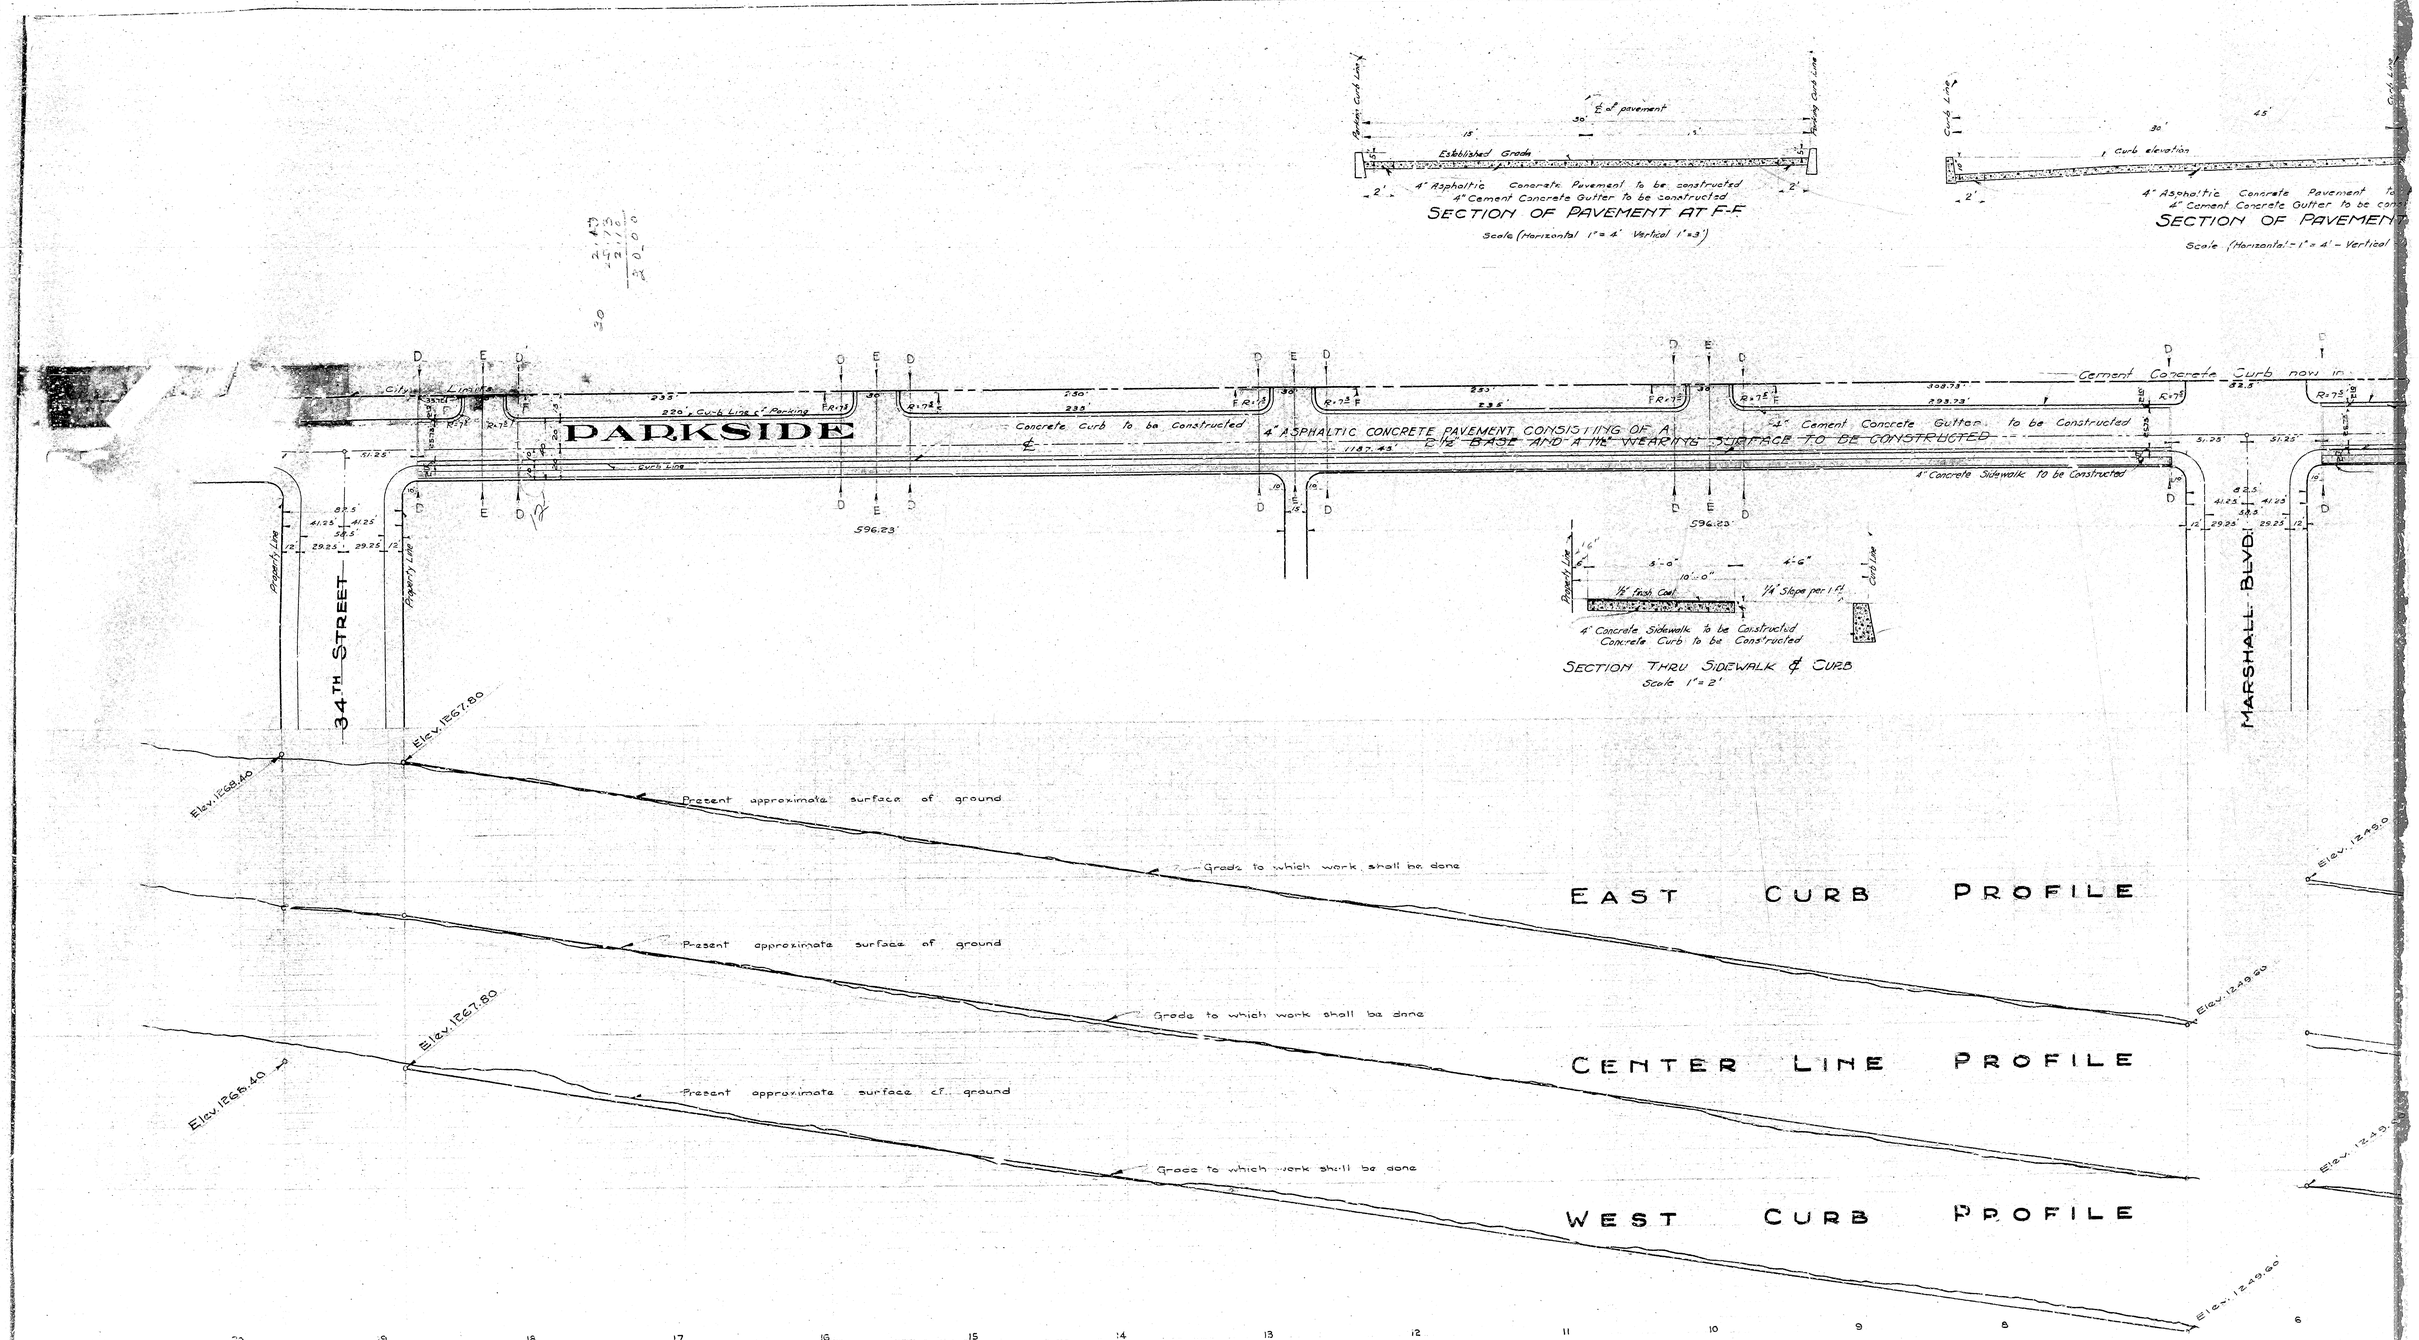
Parking Curb Line
℄ of pavement
Established Grade
4" Asphaltic Concrete Pavement to be constructed
4" Cement Concrete Gutter to be constructed
SECTION OF PAVEMENT AT F-F
Scale (Horizontal 1" = 4' Vertical 1" = 3')
Curb Line
Curb elevation
4" Asphaltic Concrete Pavement to
4" Cement Concrete Gutter to be con
SECTION OF PAVEMENT
Scale (Horizontal = 1" = 4' - Vertical
Cement Concrete Curb now in
City Limits
PARKSIDE
Concrete Curb to be Constructed
4" ASPHALTIC CONCRETE PAVEMENT CONSISTING OF A 2 1/2" BASE AND A 1 1/2" WEARING SURFACE TO BE CONSTRUCTED
4" Cement Concrete Gutter to be Constructed
4" Concrete Sidewalk to be Constructed
Property Line
34TH STREET
MARSHALL BLVD.
596.23'
1187.45'
4" Concrete Sidewalk to be Constructed
Concrete Curb to be Constructed
1/2" Finish Coat
1/4" Slope per 1 ft.
SECTION THRU SIDEWALK & CURB
Scale 1" = 2'
Elev. 1266.40
Elev. 1267.80
Elev. 1249.0
Present approximate surface of ground
Grade to which work shall be done
EAST CURB PROFILE
CENTER LINE PROFILE
WEST CURB PROFILE
20
19
18
17
16
15
14
13
12
11
10
9
8
6

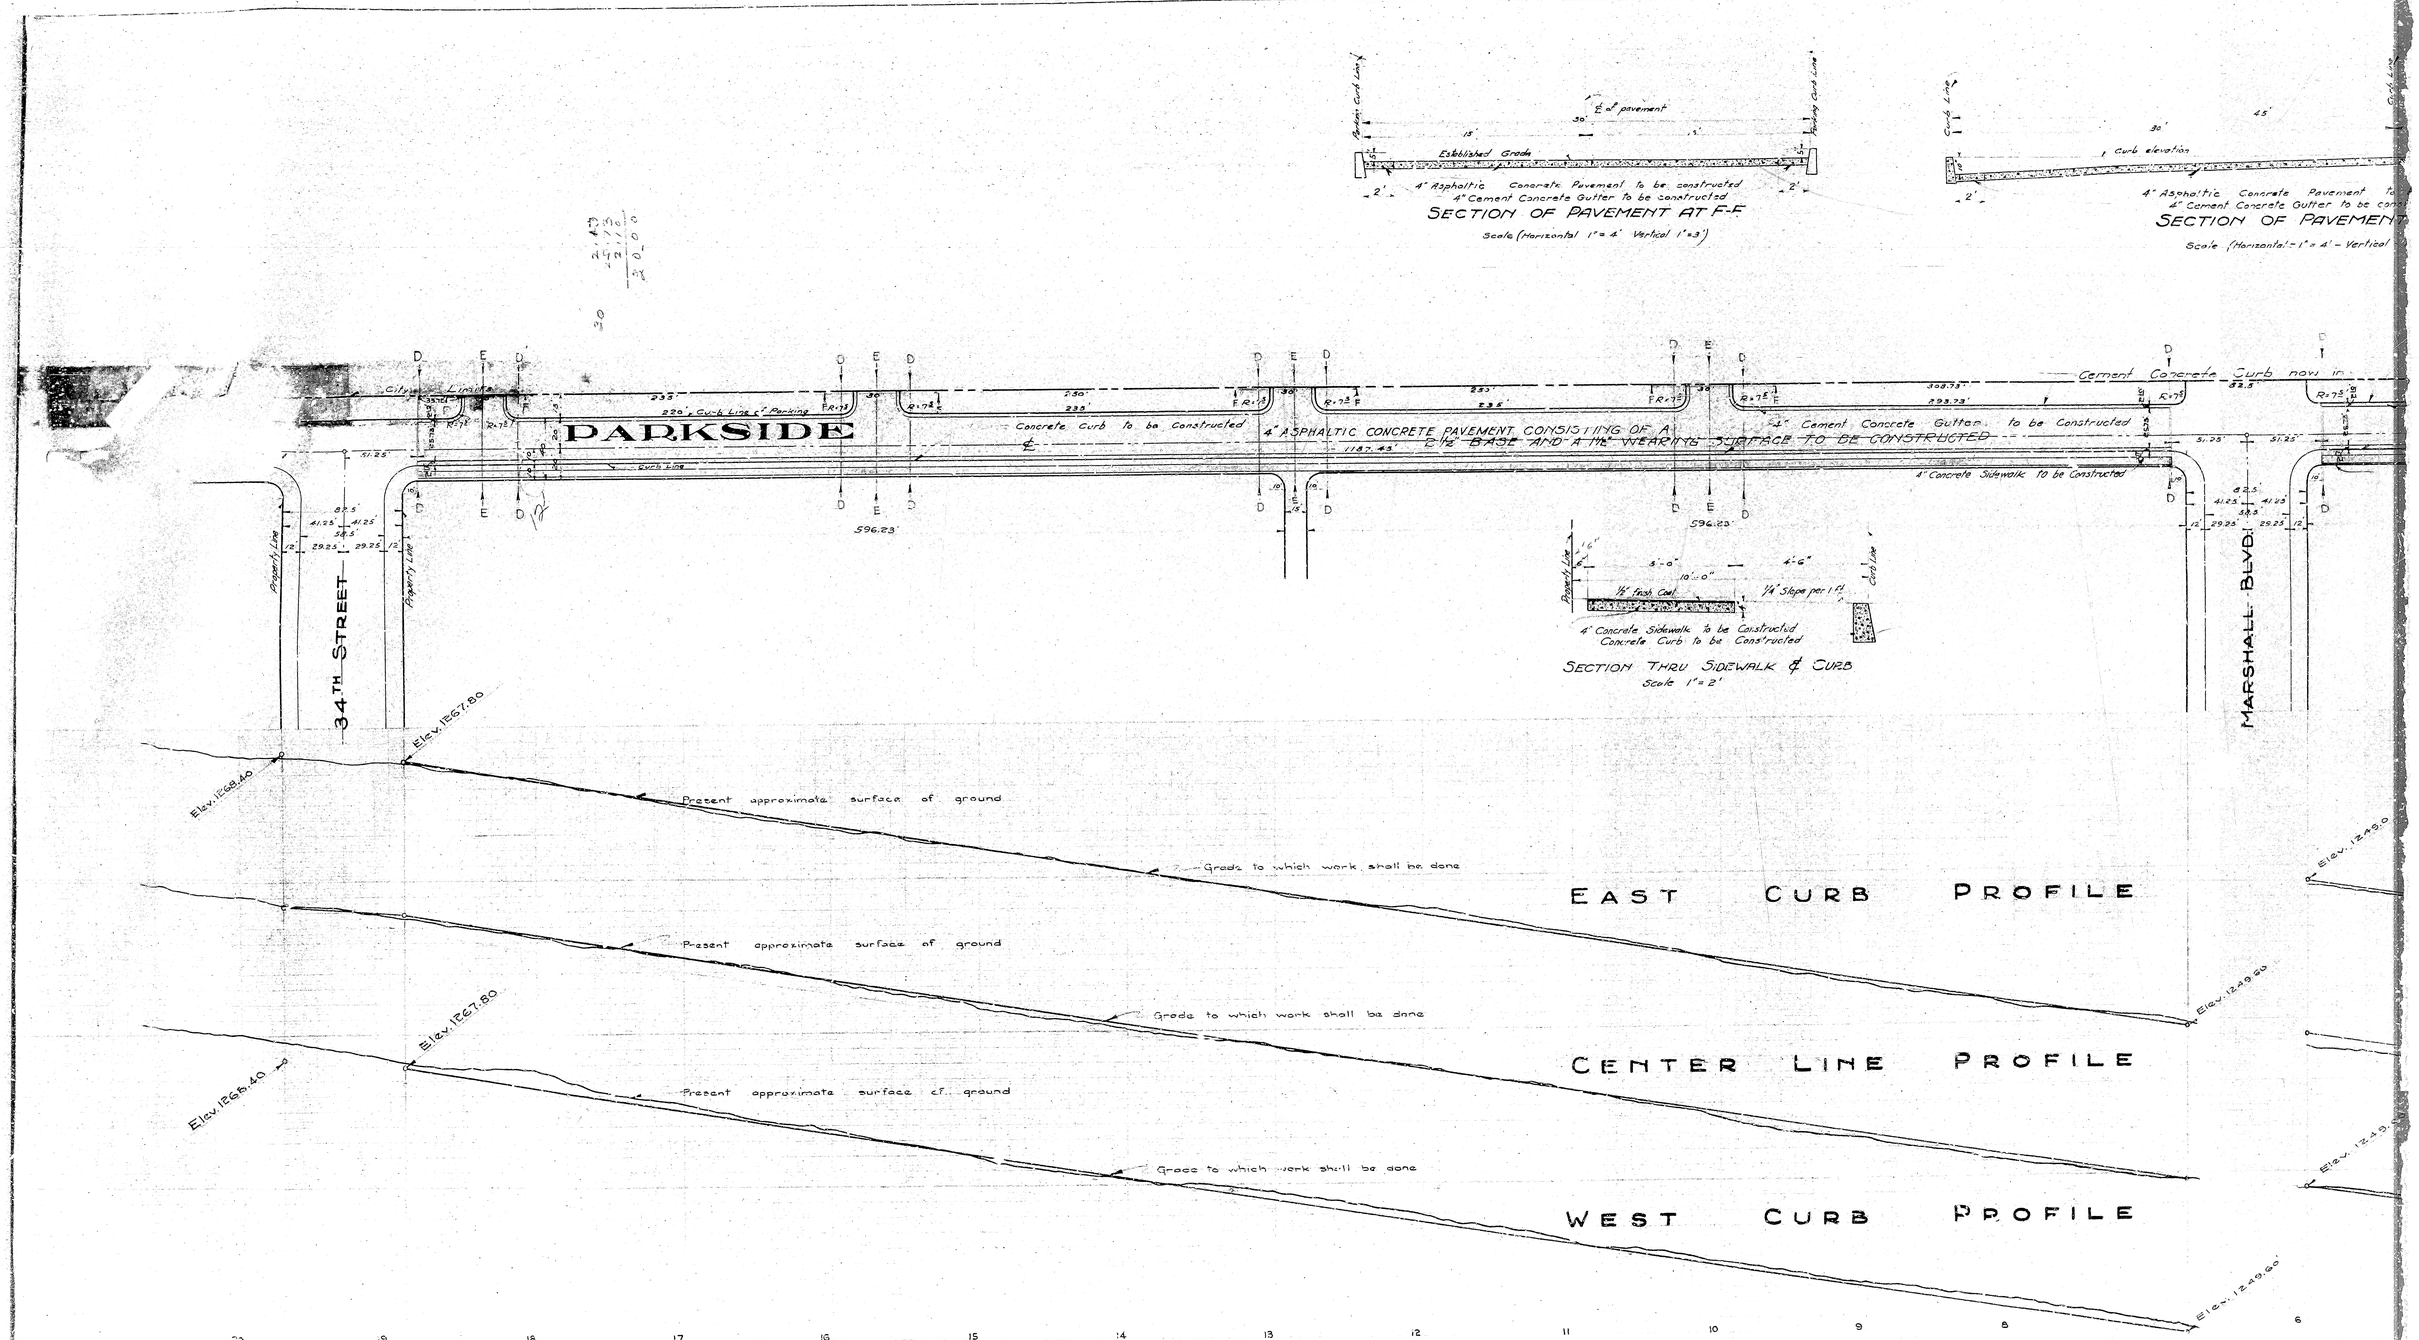
Parking Curb Line
℄ of pavement
Established Grade
4" Asphaltic Concrete Pavement to be constructed
4" Cement Concrete Gutter to be constructed
SECTION OF PAVEMENT AT F-F
Scale (Horizontal 1" = 4' Vertical 1" = 3')
Curb Line
Curb elevation
4" Asphaltic Concrete Pavement to
4" Cement Concrete Gutter to be con
SECTION OF PAVEMENT
Scale (Horizontal = 1" = 4' - Vertical
Cement Concrete Curb now in
City Limits
PARKSIDE
Concrete Curb to be Constructed
4" ASPHALTIC CONCRETE PAVEMENT CONSISTING OF A 2 1/2" BASE AND A 1 1/2" WEARING SURFACE TO BE CONSTRUCTED
4" Cement Concrete Gutter to be Constructed
4" Concrete Sidewalk to be Constructed
Property Line
34TH STREET
MARSHALL BLVD.
596.23'
1187.45'
4" Concrete Sidewalk to be Constructed
Concrete Curb to be Constructed
1/2" Finish Coat
1/4" Slope per 1 ft.
SECTION THRU SIDEWALK & CURB
Scale 1" = 2'
Elev. 1266.40
Elev. 1267.80
Elev. 1249.0
Present approximate surface of ground
Grade to which work shall be done
EAST CURB PROFILE
CENTER LINE PROFILE
WEST CURB PROFILE
20
19
18
17
16
15
14
13
12
11
10
9
8
6