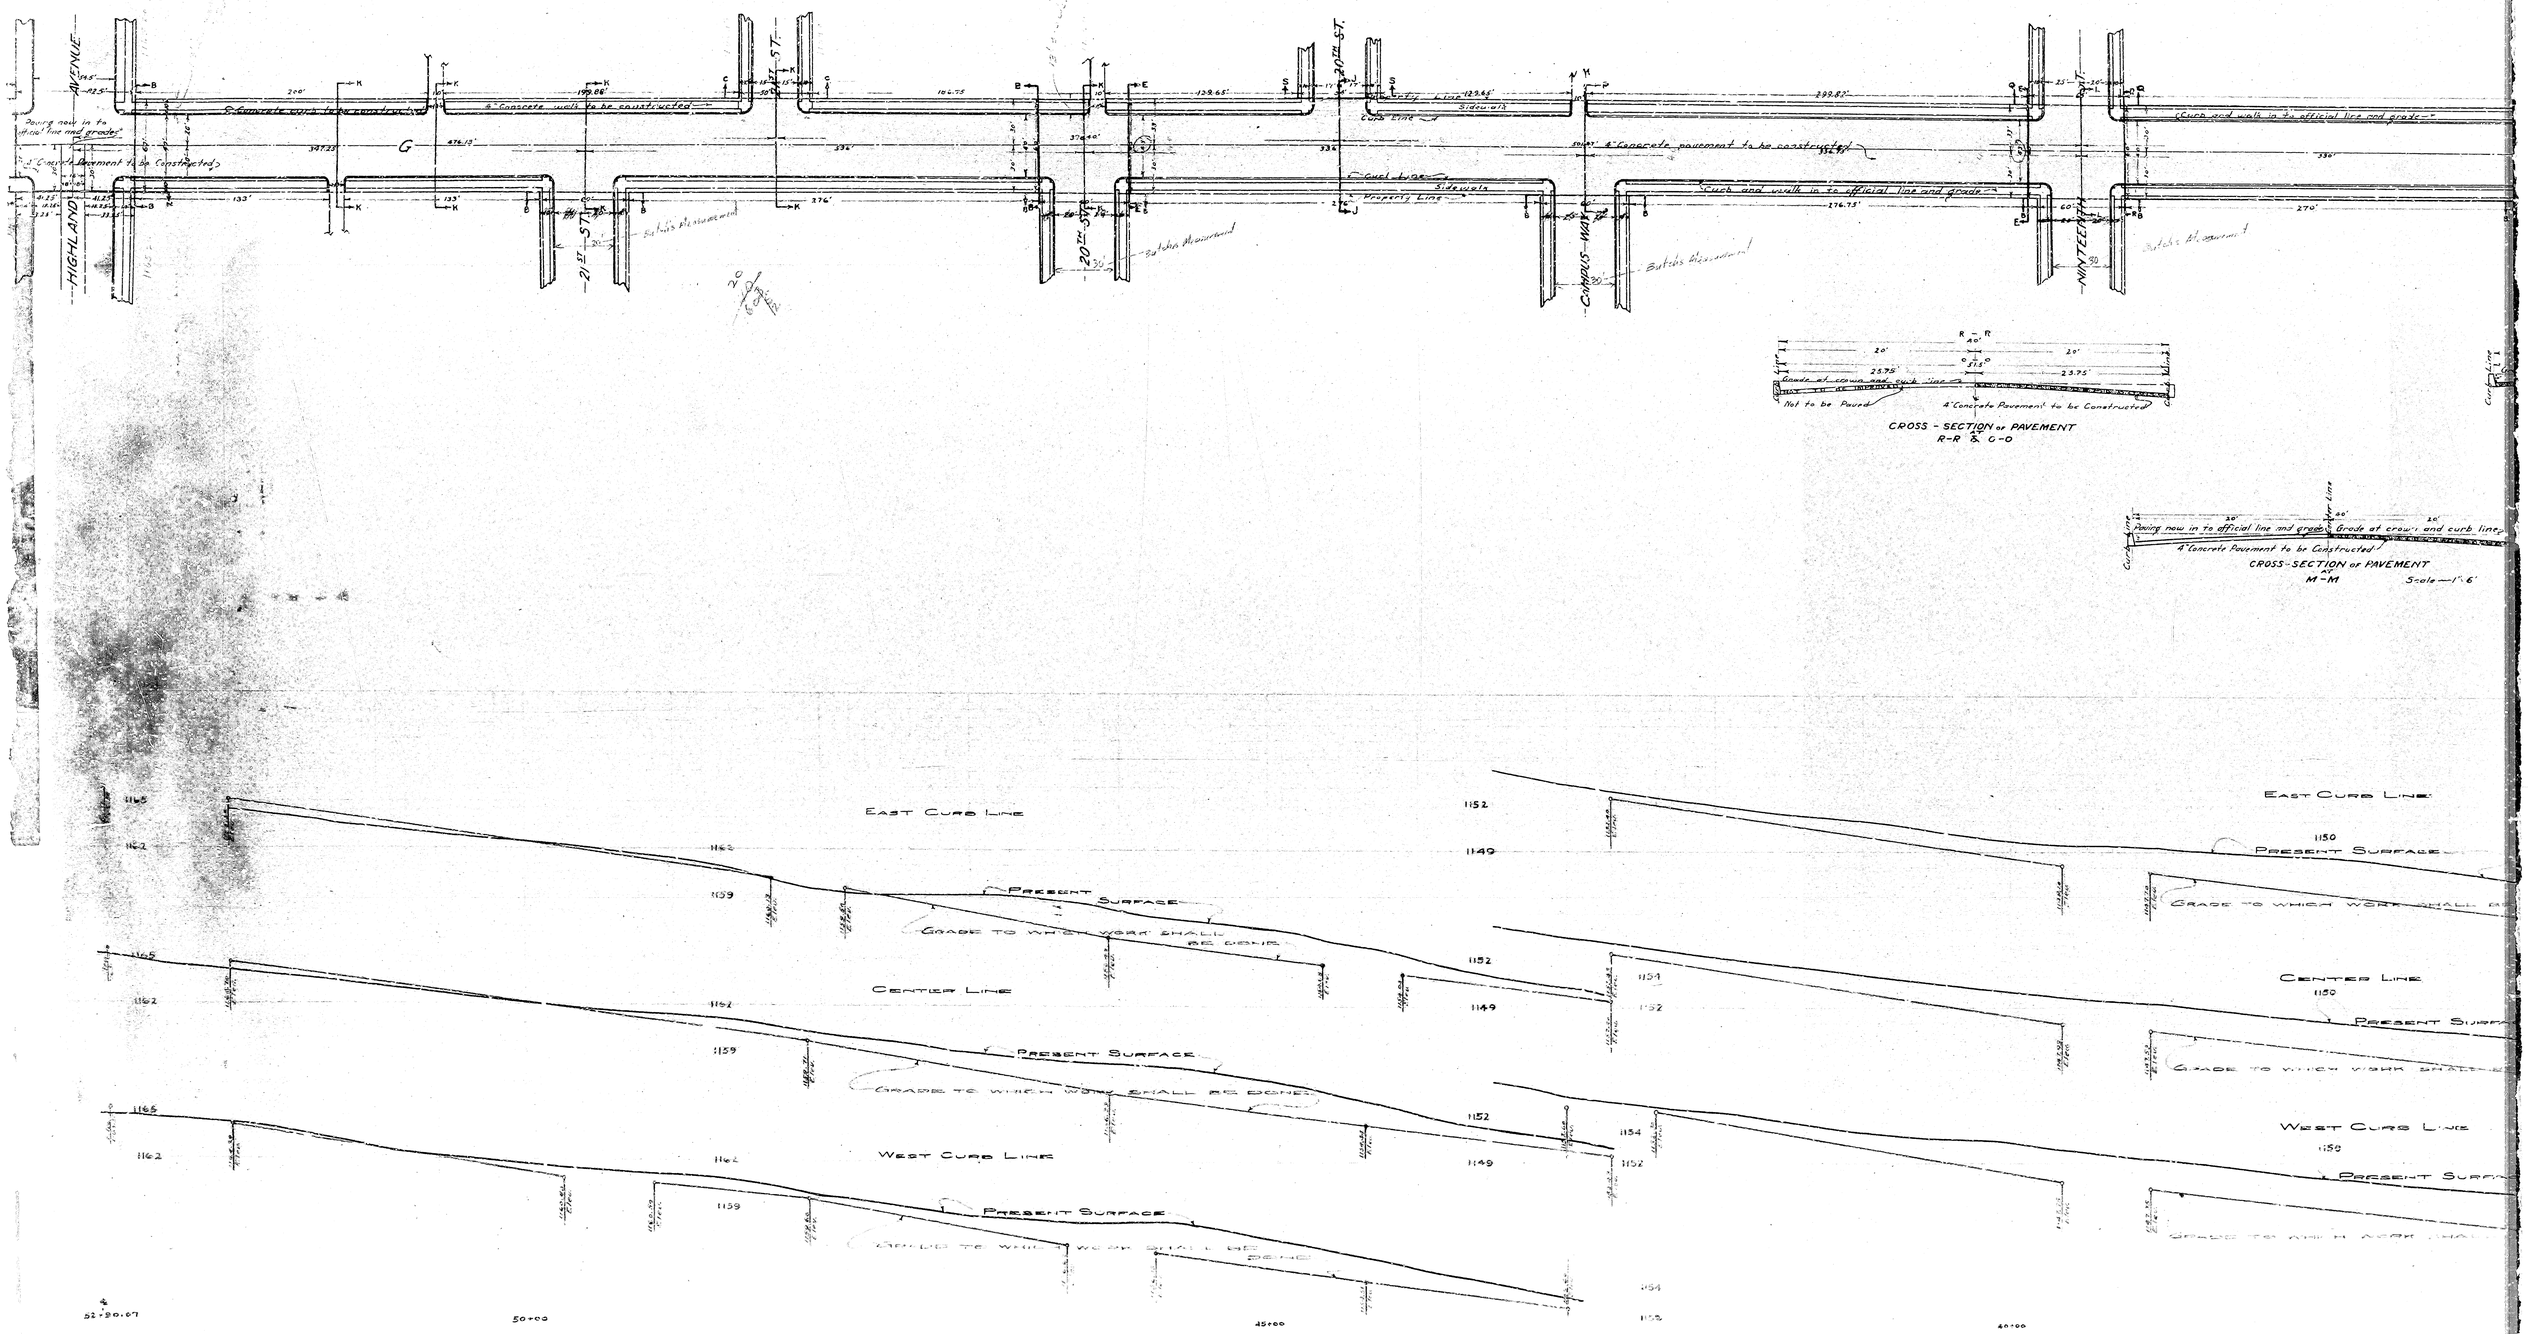
HIGHLAND AVENUE
21ST ST.
20TH ST.
COLLEGE WAY
NINTEENTH ST.
Pouring now in to official line and grade
4" Concrete Pavement to be Constructed
4" Concrete walks to be constructed
Curb and walk in to official line and grade
Sidewalk
Property Line
Curb Line
Butchs Alignment
CROSS - SECTION OF PAVEMENT
R-R & G-O
Not to be Paved
4" Concrete Pavement to be Constructed
Grade of crown and curb line
CROSS - SECTION OF PAVEMENT
M-M
Scale — 1" = 6'
EAST CURB LINE
CENTER LINE
WEST CURB LINE
PRESENT SURFACE
GRADE TO WHICH WORK SHALL BE DONE
52+50.07
50+00
45+00
40+00

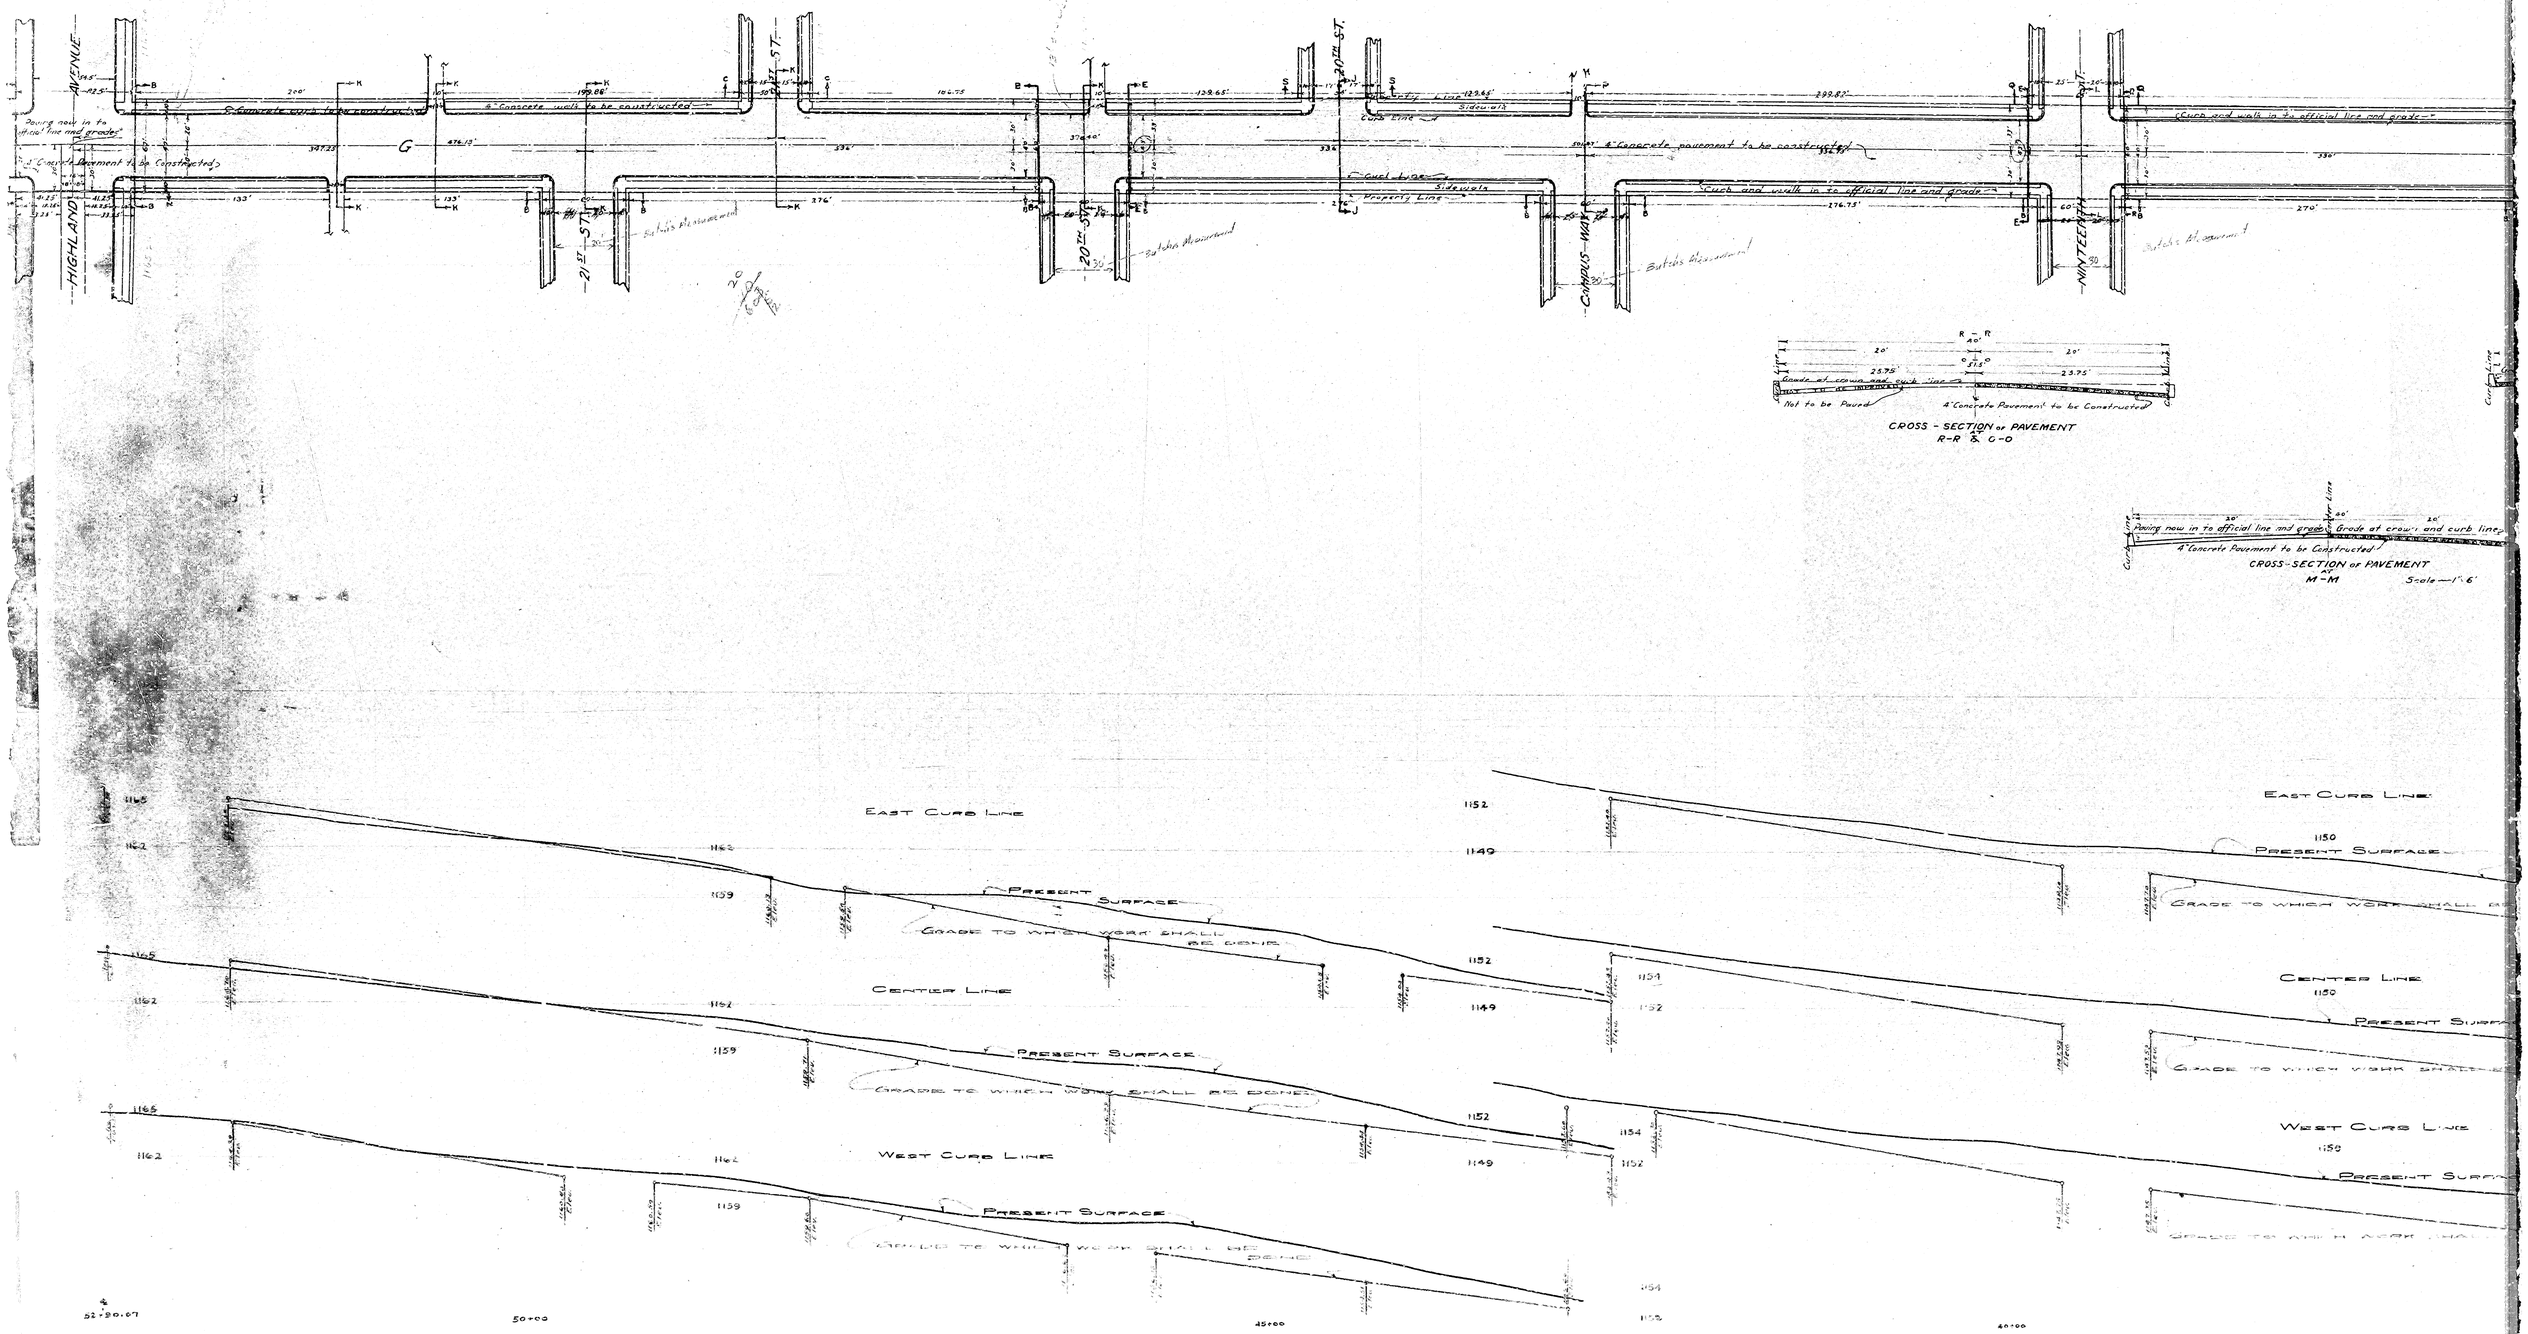
HIGHLAND AVENUE
21ST ST.
20TH ST.
COLLEGE WAY
NINTEENTH ST.
Pouring now in to official line and grade
4" Concrete Pavement to be Constructed
4" Concrete walks to be constructed
Curb and walk in to official line and grade
Sidewalk
Property Line
Curb Line
Butchs Alignment
CROSS - SECTION OF PAVEMENT
R-R & G-O
Not to be Paved
4" Concrete Pavement to be Constructed
Grade of crown and curb line
CROSS - SECTION OF PAVEMENT
M-M
Scale — 1" = 6'
EAST CURB LINE
CENTER LINE
WEST CURB LINE
PRESENT SURFACE
GRADE TO WHICH WORK SHALL BE DONE
52+50.07
50+00
45+00
40+00